


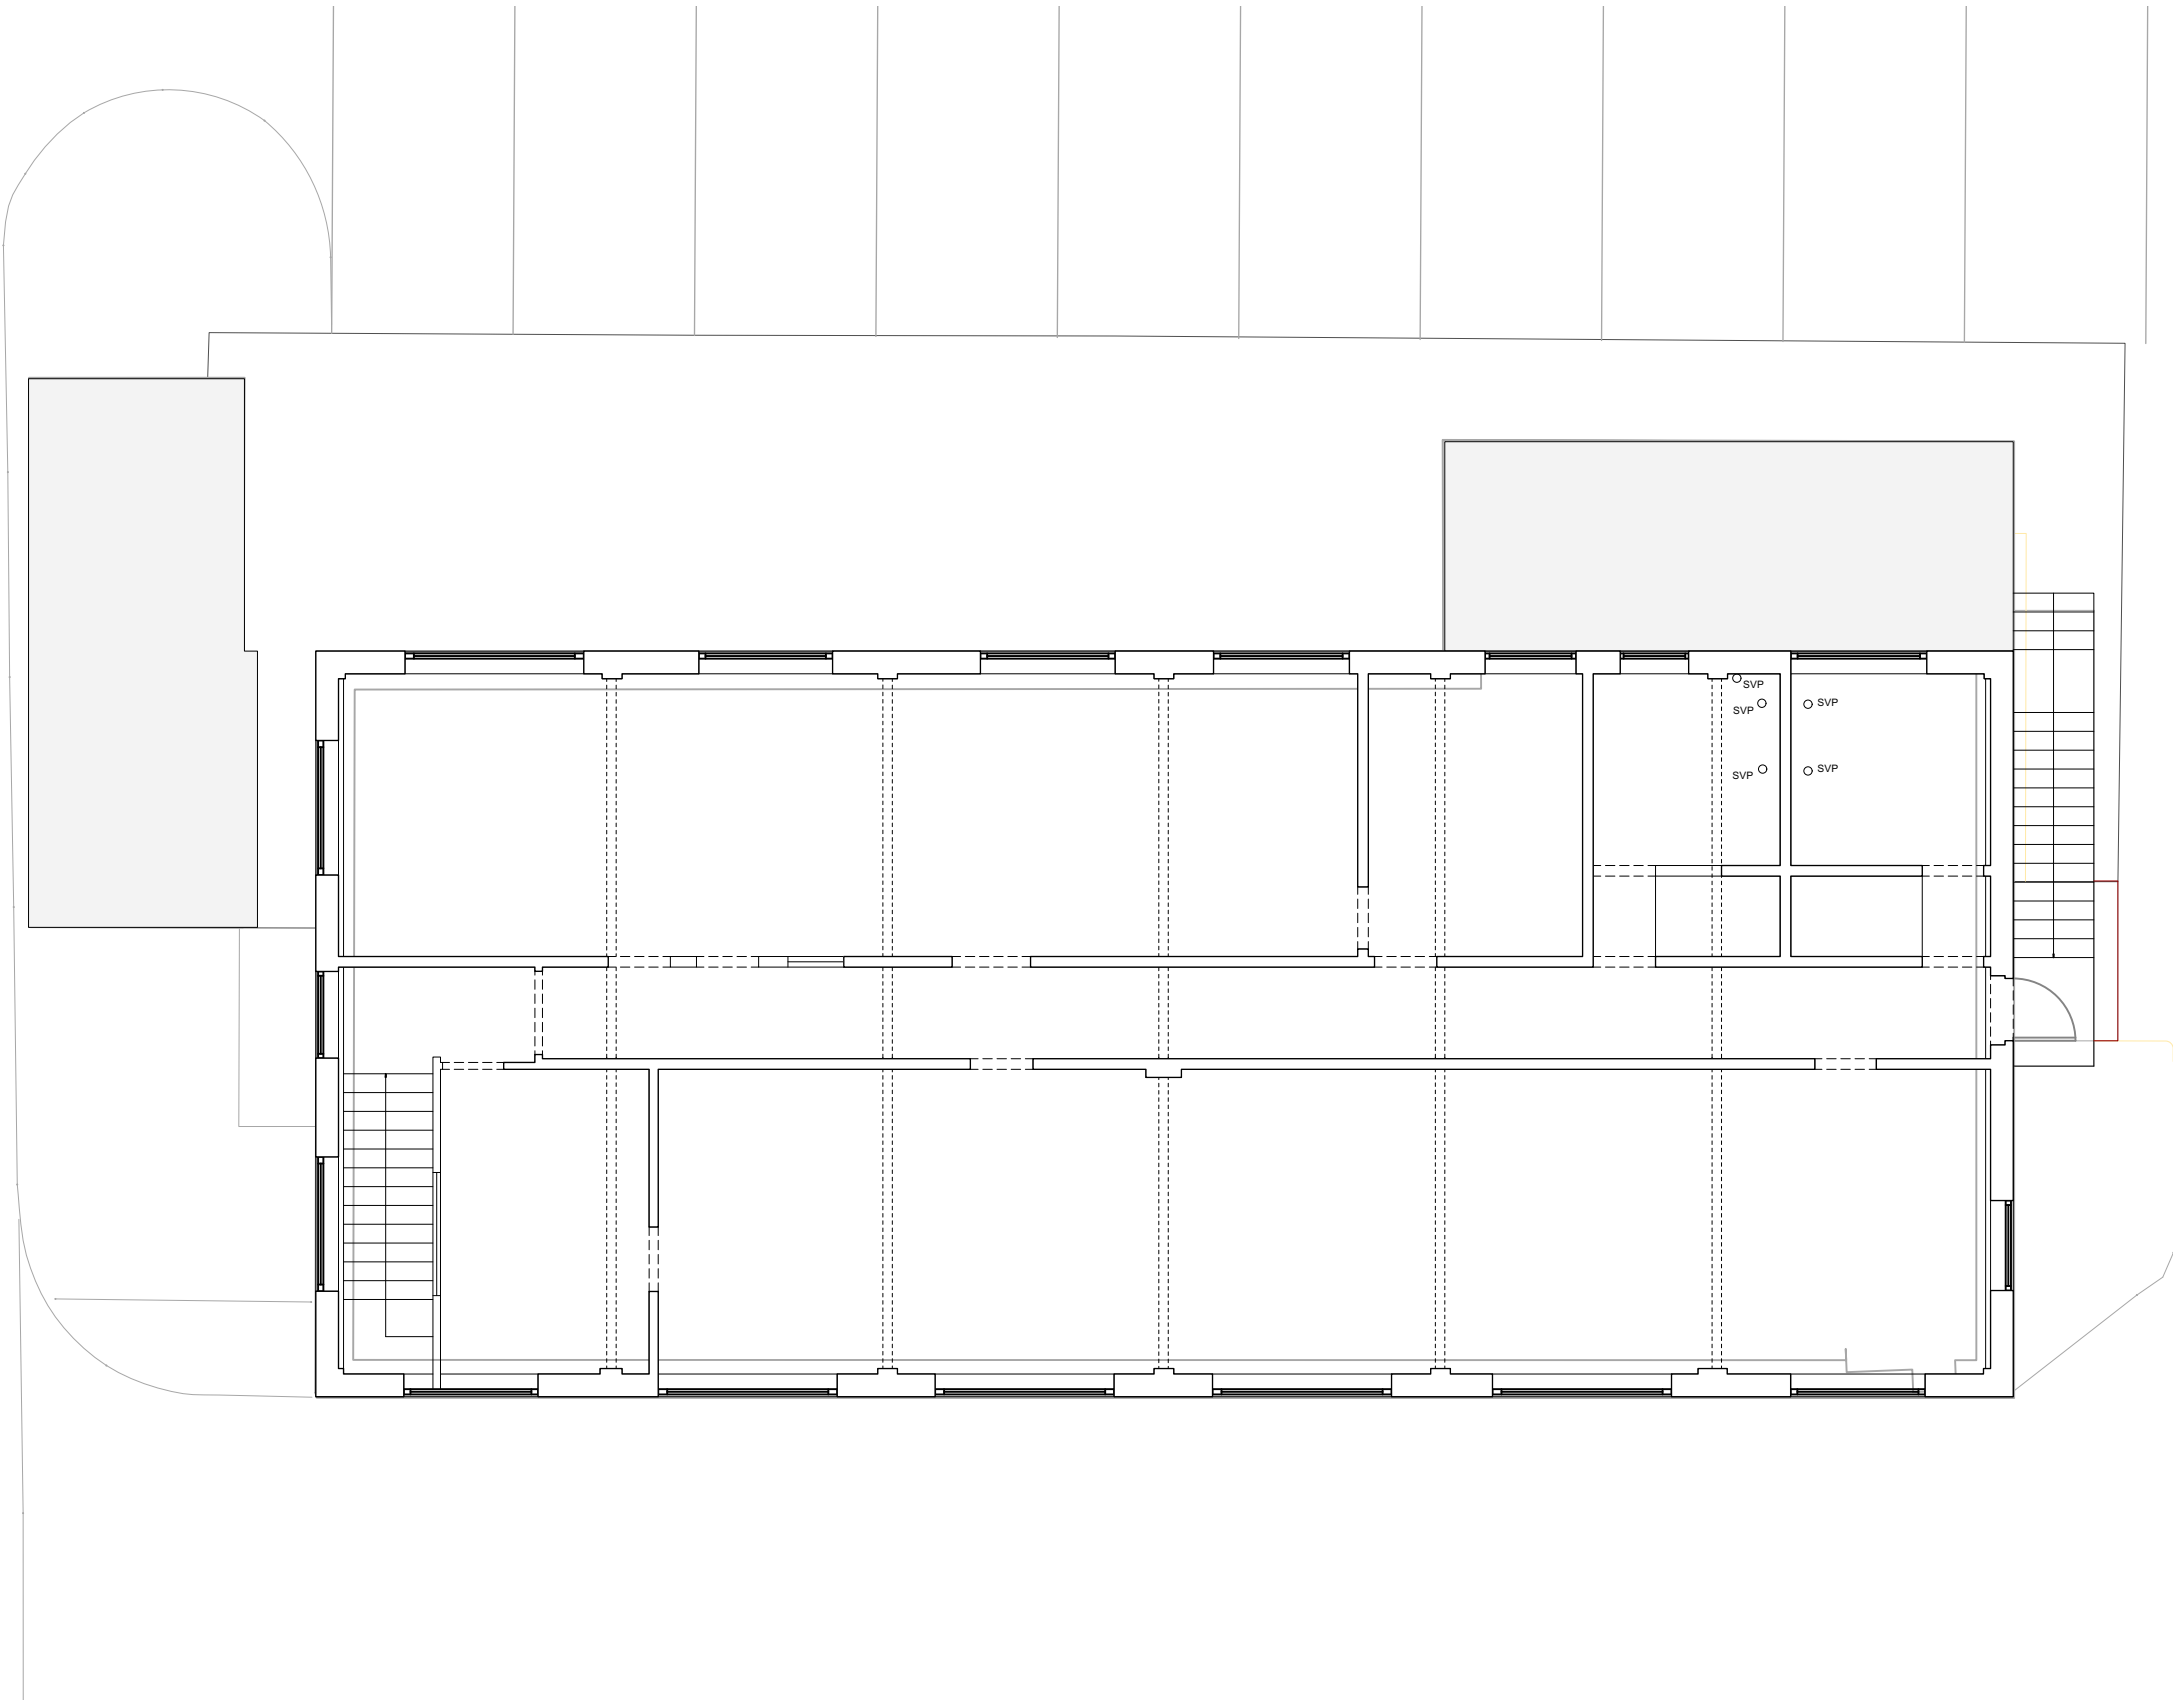

Drawing Title: Plan First - Existing
Date: 09/02/22
Drawing no: 1002
Scale: 1:100 @ A3
Drawn: TL

revision:
revision notes:



DK-Architects

26 Old Haymarket
Liverpool
L1 6ER
0151 231 1209 T
mail@dk-architects.com E
www.dk-architects.com W