


Notes: This drawing is the copyright Paddock Johnson Partnership Limited and may not be used without their prior written consent.
Written dimensions to be taken in preference to scaled dimensions.
Due to the inaccuracies of scanning, scanned images should not be scaled.

+	REV:	DATE:	DESCRIPTION:	BY:
	A	23.11.23	Planning Issue	PO
	B	04.06.24	Site boundary amended	OM

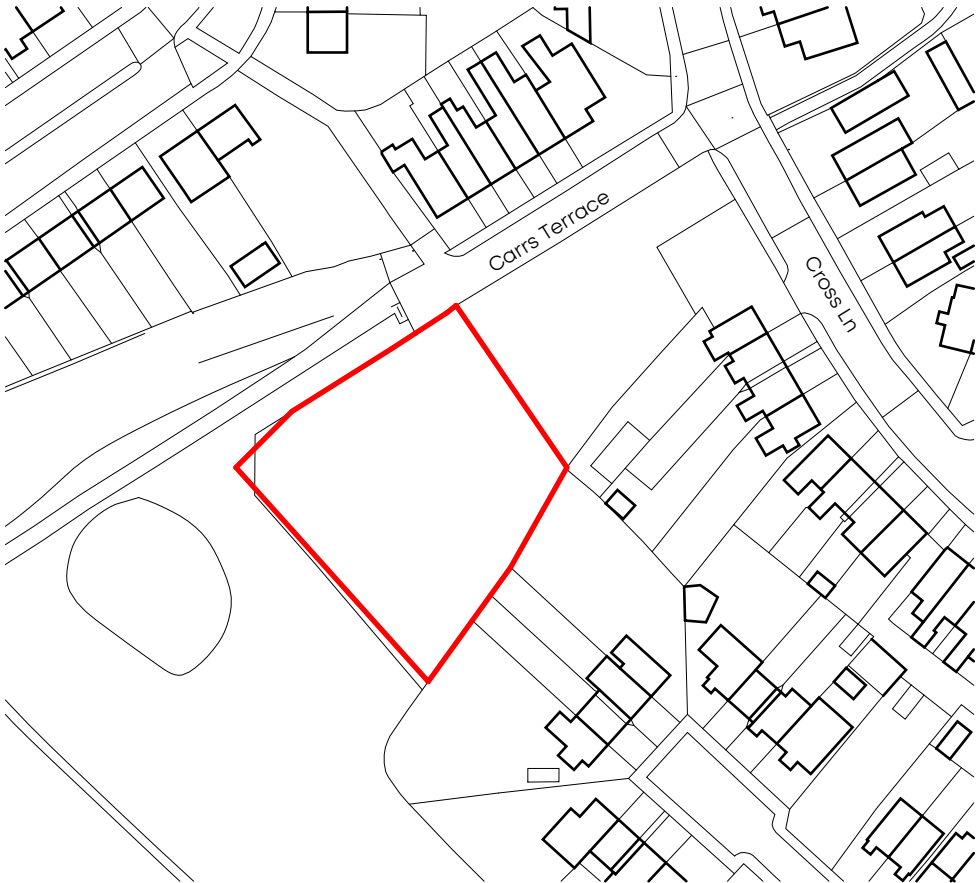

Ordnance Survey, (c) Crown Copyright 2021. All rights reserved. Licence number 100022432

Site Location Plan
1 : 1250



VISUAL SCALE 1:500 @ A3

CLIENT:

Young Homes Ltd

PROJECT:

Residential Development
Carrs Terrace, Whiston

DRAWING TITLE:

Site Location Plan

DRAWING NUMBER:

21041-PJA-00-ZZ-DR-A-0001-B

SCALE: 1 : 1250@A3
DATE: 29.11.21

STATUS:

PRELIMINARY

BY: PO
CHECKED: SH

PADDOCK
JOHNSON

Studio 2, The Lyceum,
Bath Street, Port Sunlight,
Merseyside, CH62 4UJ
0151 643 1234
admin@paddockjohnson.com
www.paddockjohnson.com
Paddock Johnson Partnership
Limited. Registered in England
and Wales. No. 06684275