



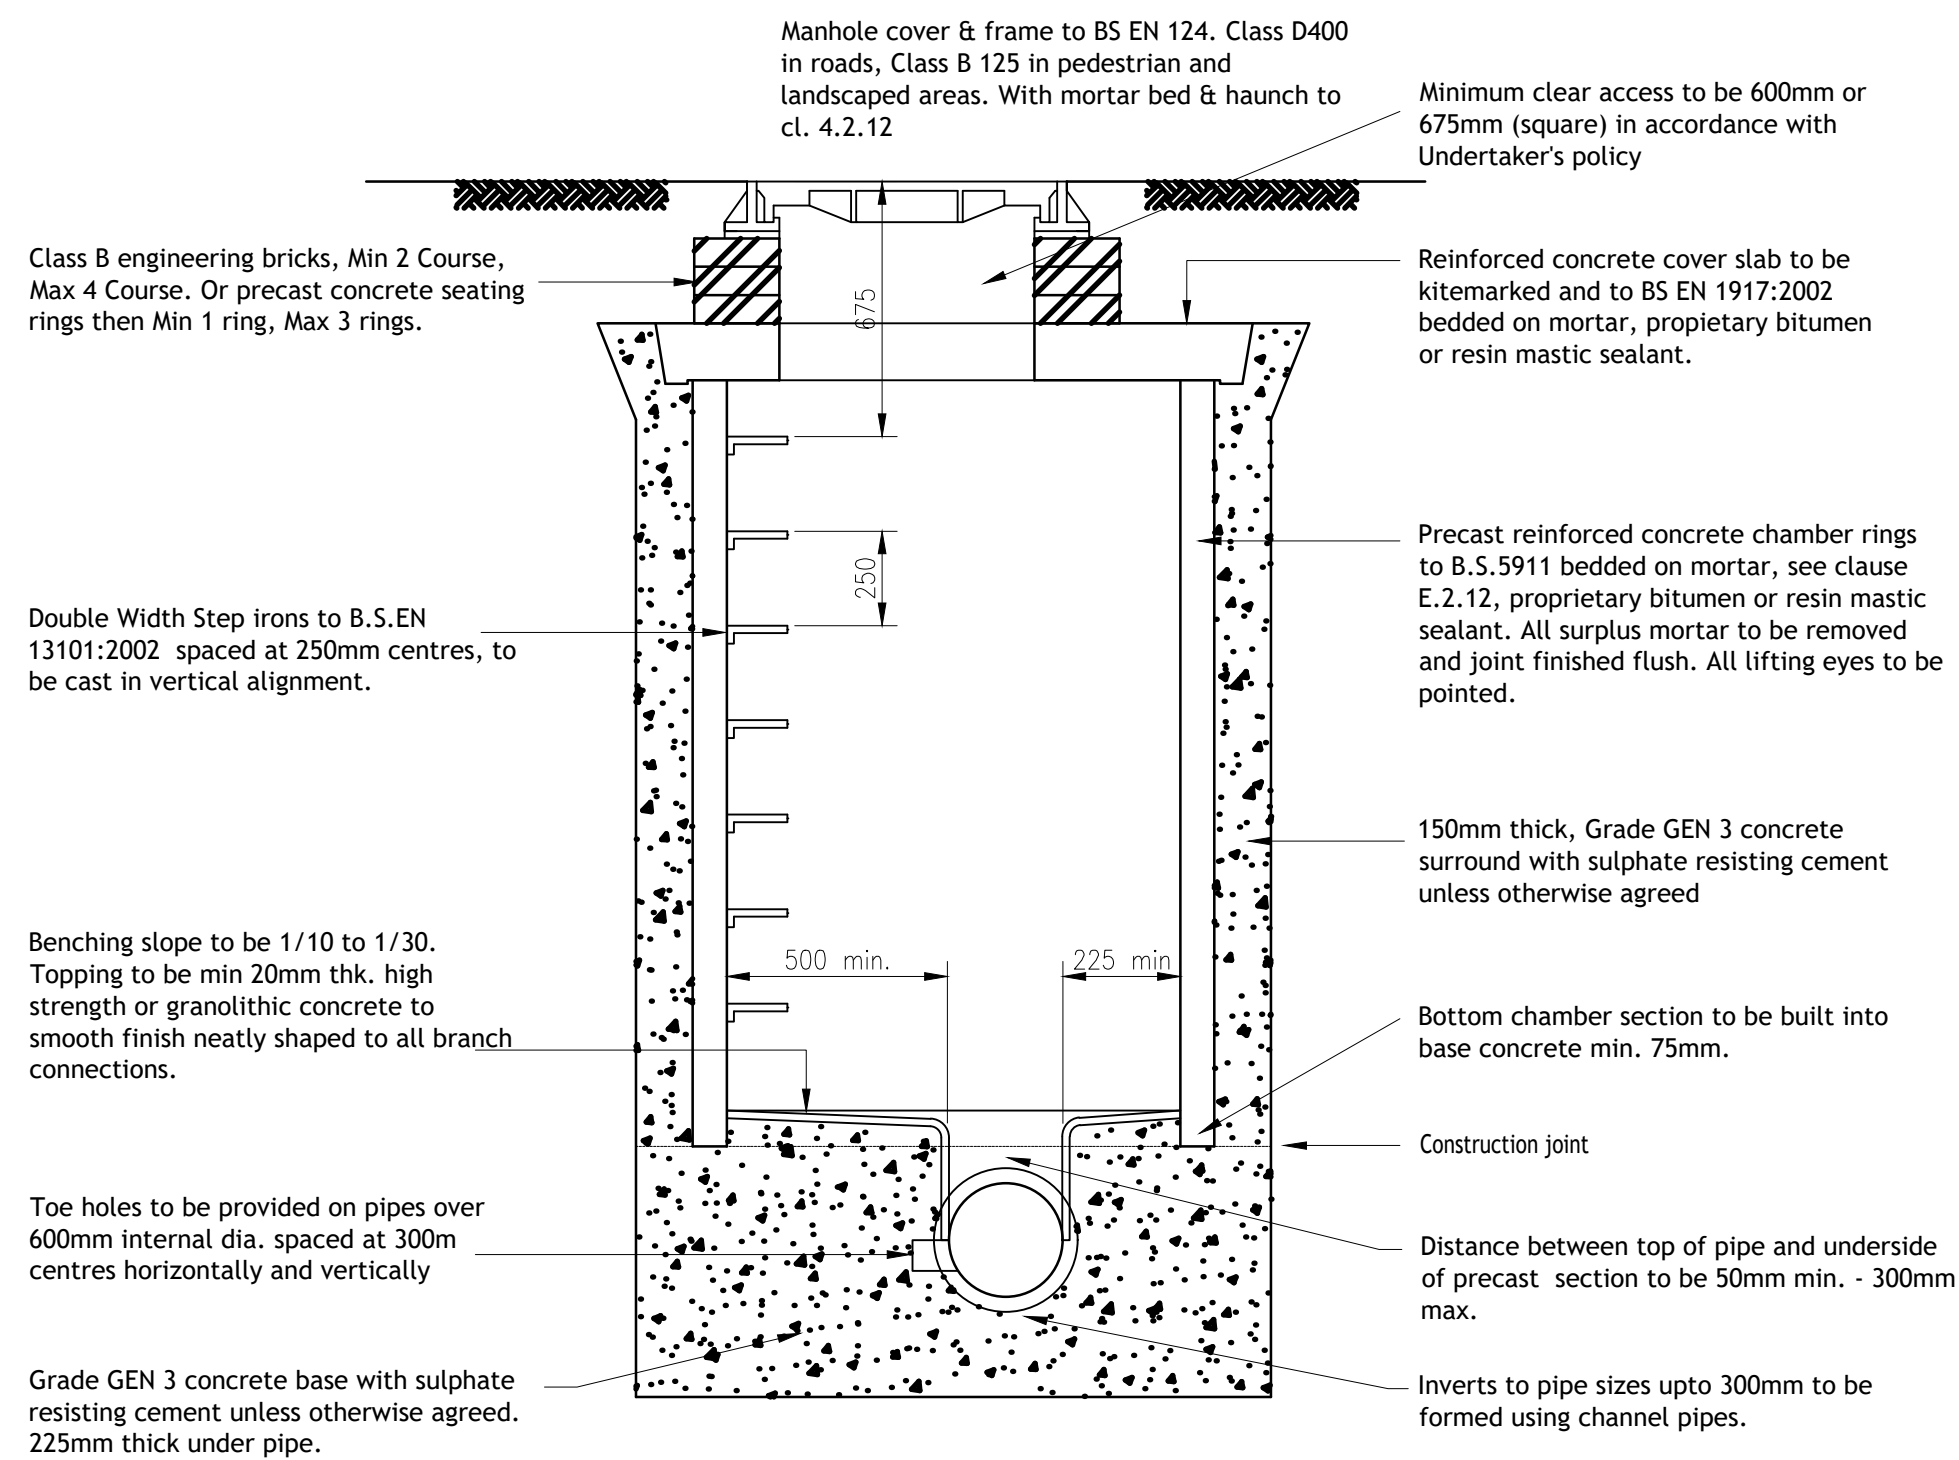


TYPICAL MANHOLE TYPE 2

(MAXIMUM DEPTH FROM GROUND LEVEL TO SOFFIT OF PIPE 3.0m)

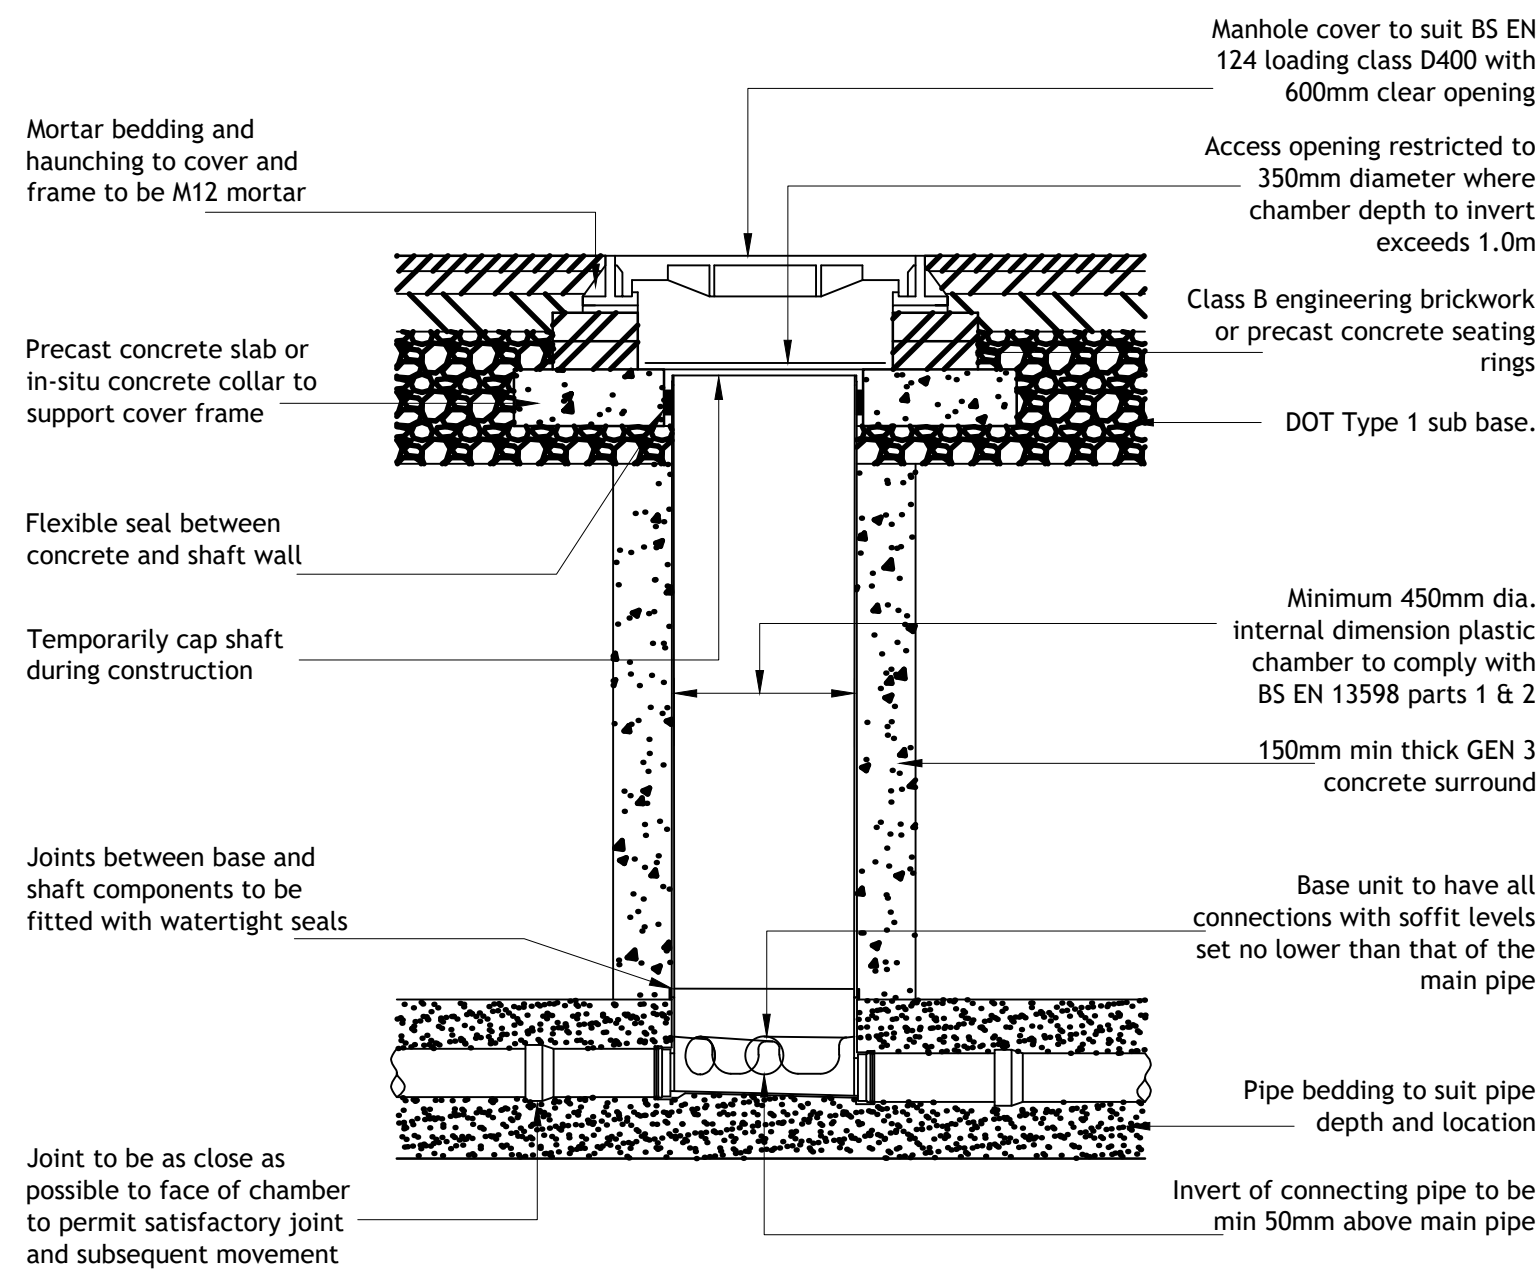


INSPECTION CHAMBER - TYPE 3

Maximum depth from ground level to soffit of pipe 3.0m
in areas subject to vehicle loadings

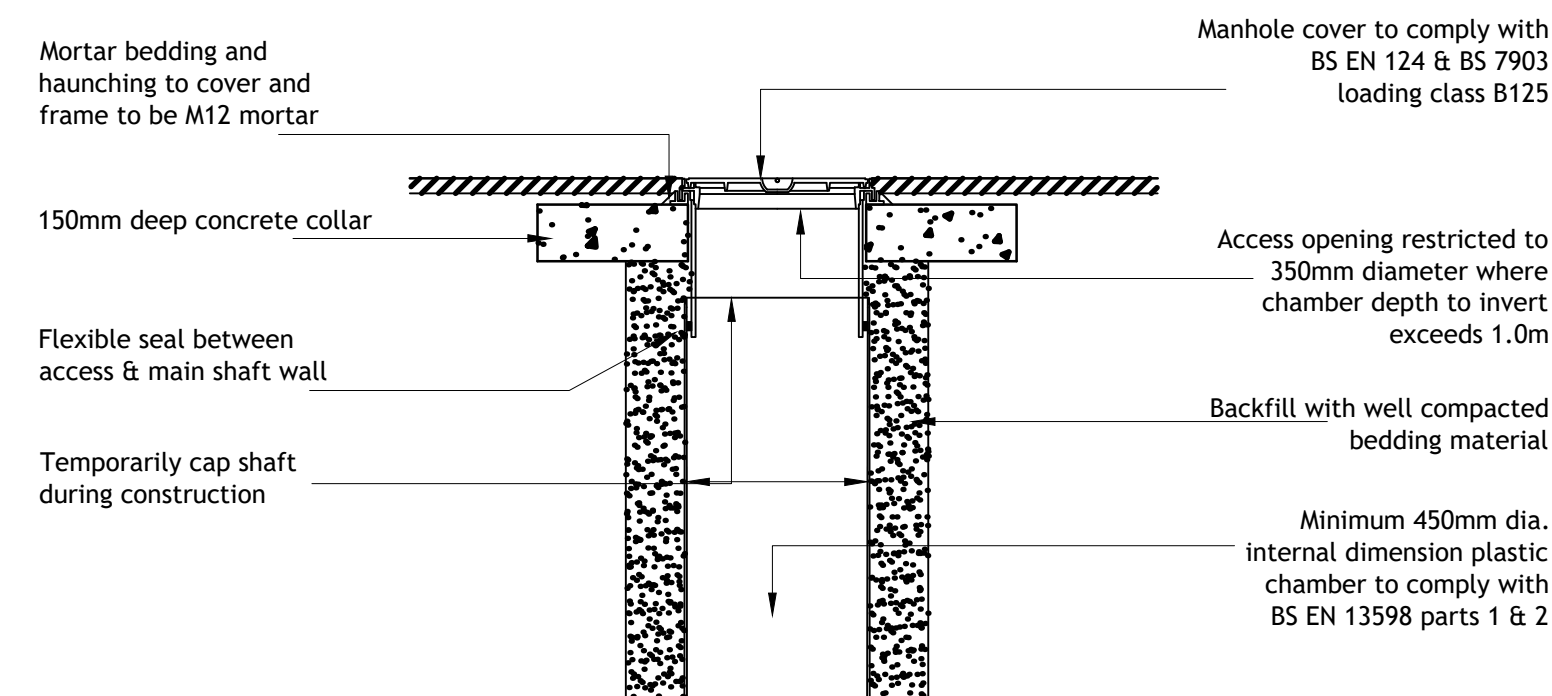



INSPECTION CHAMBER - TYPE 3

Alternative top detail
Sited in domestic driveways or footways

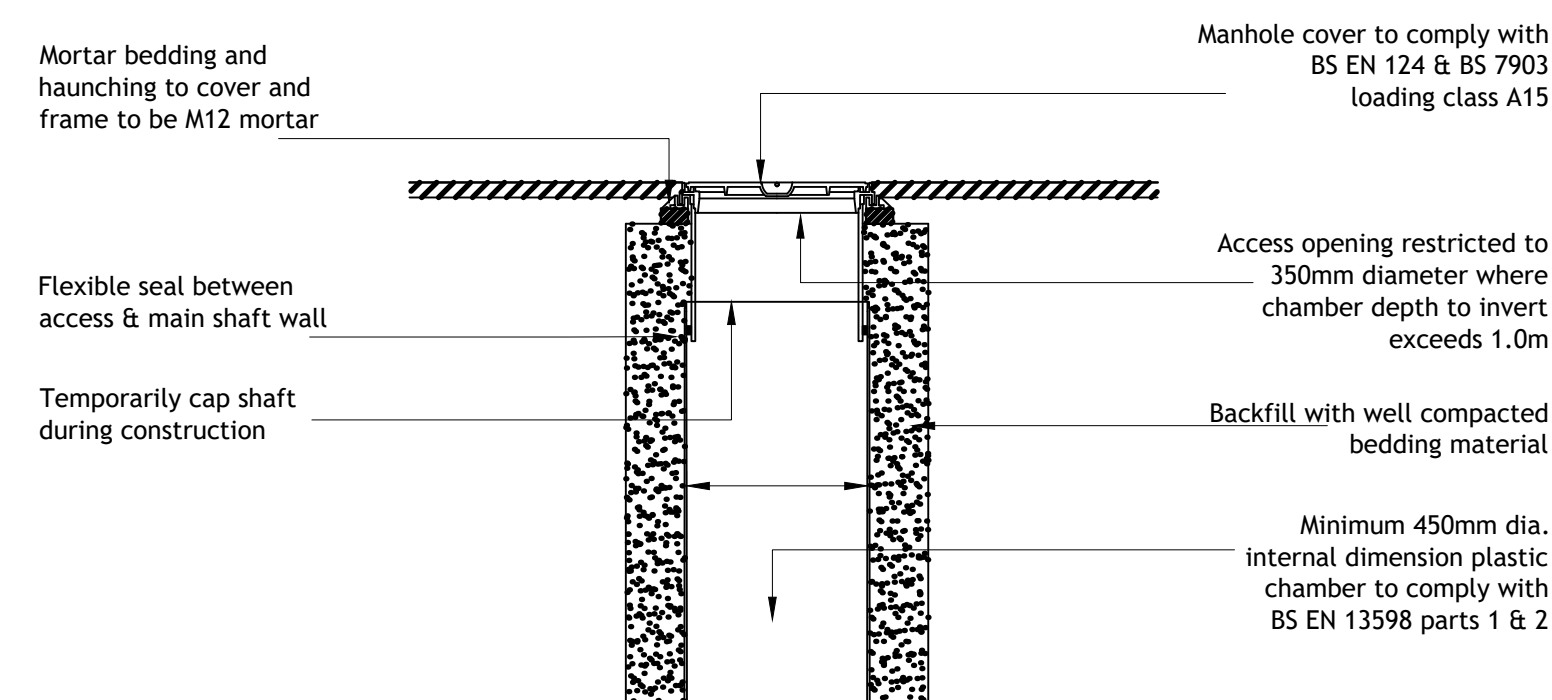


INSPECTION CHAMBER - TYPE 3

Alternative top detail
Sited in domestic gardens

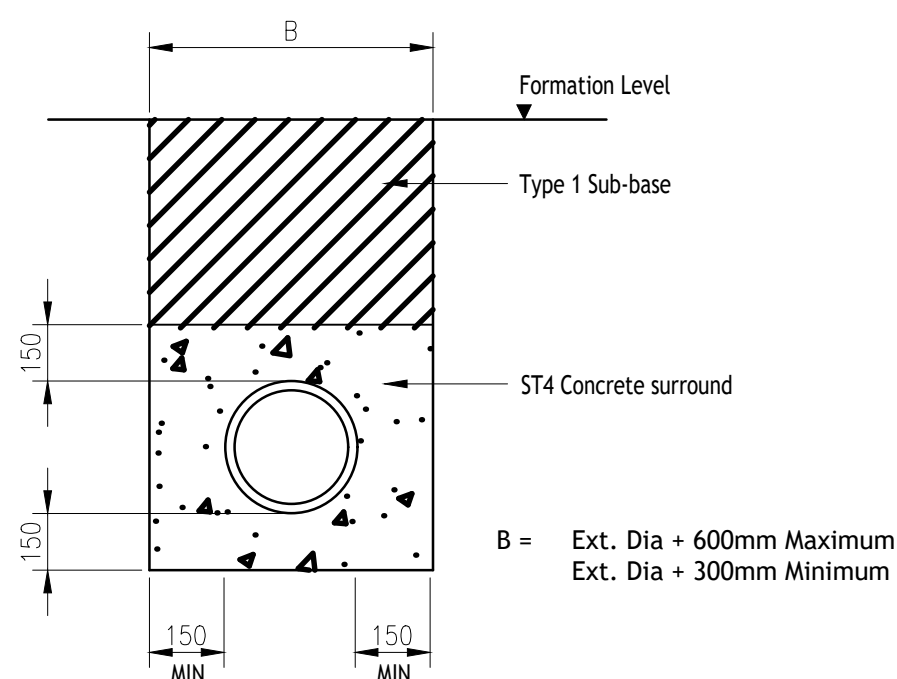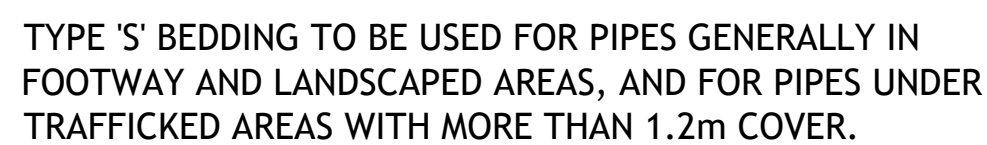



DETAIL OF CLASS 'Z' CONCRETE SURROUND

(FOR PIPES UNDER TRAFFICKED AREAS WITH LESS THAN 1.2m COVER.)

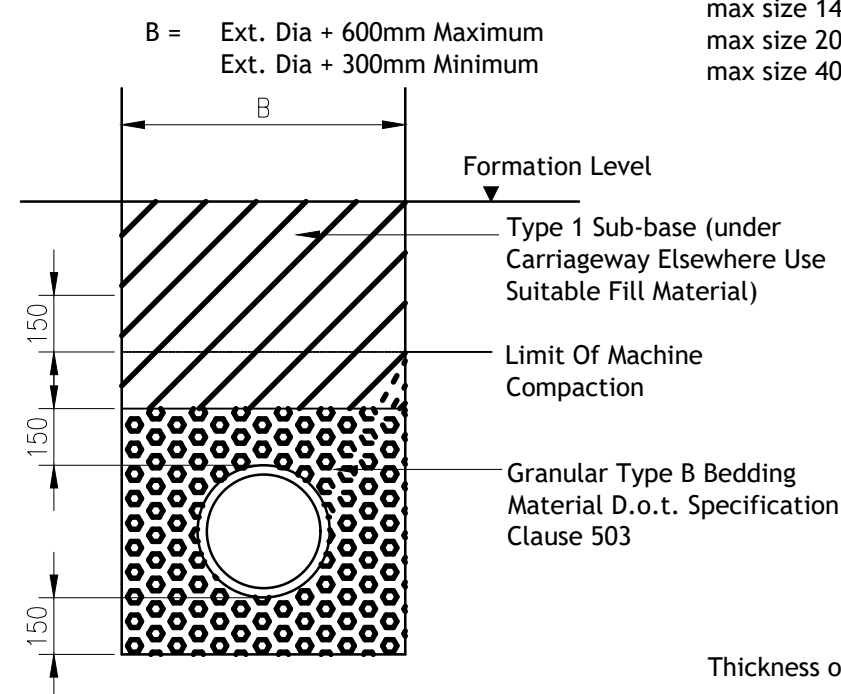

TYPE "S" BEDDING DETAIL

Type B granular bedding to be min size 5mm to
max size 10mm for 100mm pipes
max size 14mm for upto 150mm pipes
max size 20mm for upto 600mm pipes
max size 40mm for over 600mm pipes

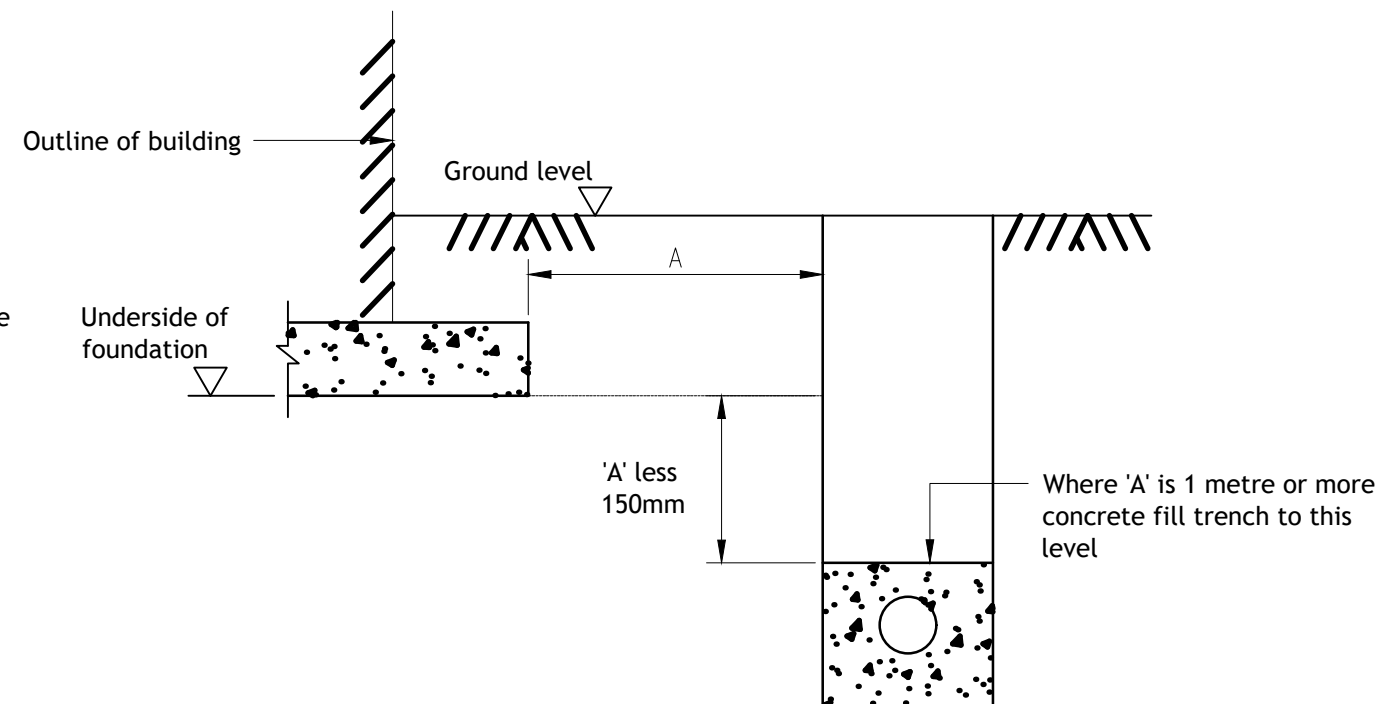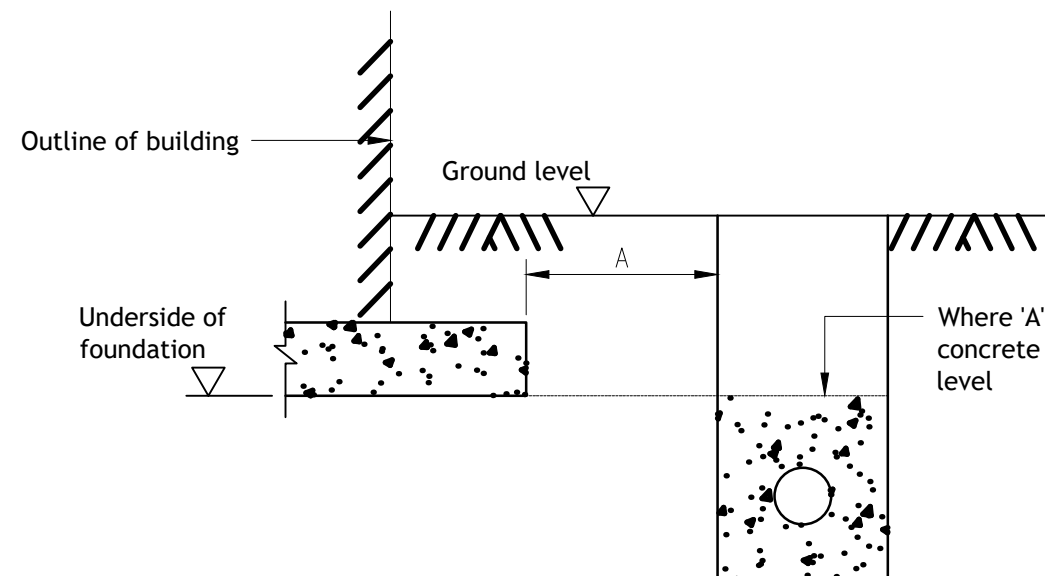

TRENCH DETAIL FOR PIPE RUNS NEAR BUILDINGS

Notes	
1.	THIS DRAWING TO BE READ IN CONJUNCTION WITH ALL OTHER RELEVANT ARCHITECTS, ENGINEERS AND SPECIALIST'S DRAWINGS TOGETHER WITH THE APPROPRIATE SPECIFICATION.
2.	IT IS THE CONTRACTOR'S RESPONSIBILITY TO CHECK ALL DIMENSIONS ON SITE. DIMENSIONS MUST NOT BE SCALED FROM THIS DRAWING. ANY DISCREPANCIES TO BE BROUGHT TO THE IMMEDIATE ATTENTION OF THE ARCHITECT IN WRITING.
3.	THIS DRAWING IS THE COPYRIGHT OF IFER CONSULT LTD AND CANNOT BE REPRODUCED IN ANY FORM WITHOUT WRITTEN CONSENT FROM THE COMPANY.
	THIS DRAWING IS TO BE READ IN CONJUNCTION WITH ALL OTHER RELEVANT ARCHITECTS, ENGINEERS AND SPECIALIST'S DRAWINGS TOGETHER WITH THE APPROPRIATE SPECIFICATION.
5.	ALL DIMENSIONS ARE IN METRES UO, FOR THE PURPOSES OF CONSTRUCTION THIS DRAWING MUST NOT BE SCALED AND ONLY WRITTEN DIMENSIONS USED. IT IS THE CONTRACTOR'S RESPONSIBILITY TO CHECK ALL DIMENSIONS ON SITE PRIOR TO CONSTRUCTION AND ANY DISCREPANCIES TO BE BROUGHT TO THE IMMEDIATE ATTENTION OF THE ENGINEER IN WRITING.
	ALL LEVELS ARE IN METRES UO & TO G5 DATUM.

P01	23-10-24	JH	Issued for Information	JH	JH
Rev	Date	By	Description	Chk	App
Status					

INFORMATION



Client:
Young Homes Ltd

Project Title:
Carrs Terrace,
Wiston,
Prescot, L35 3QP

Drawing Title:
Standard Details

Drawing Scale: As Shown @ A1	Drawn By:	Drawing Start Date: Oct '24
Drawing No: YH 04/01	Revision: P01	