


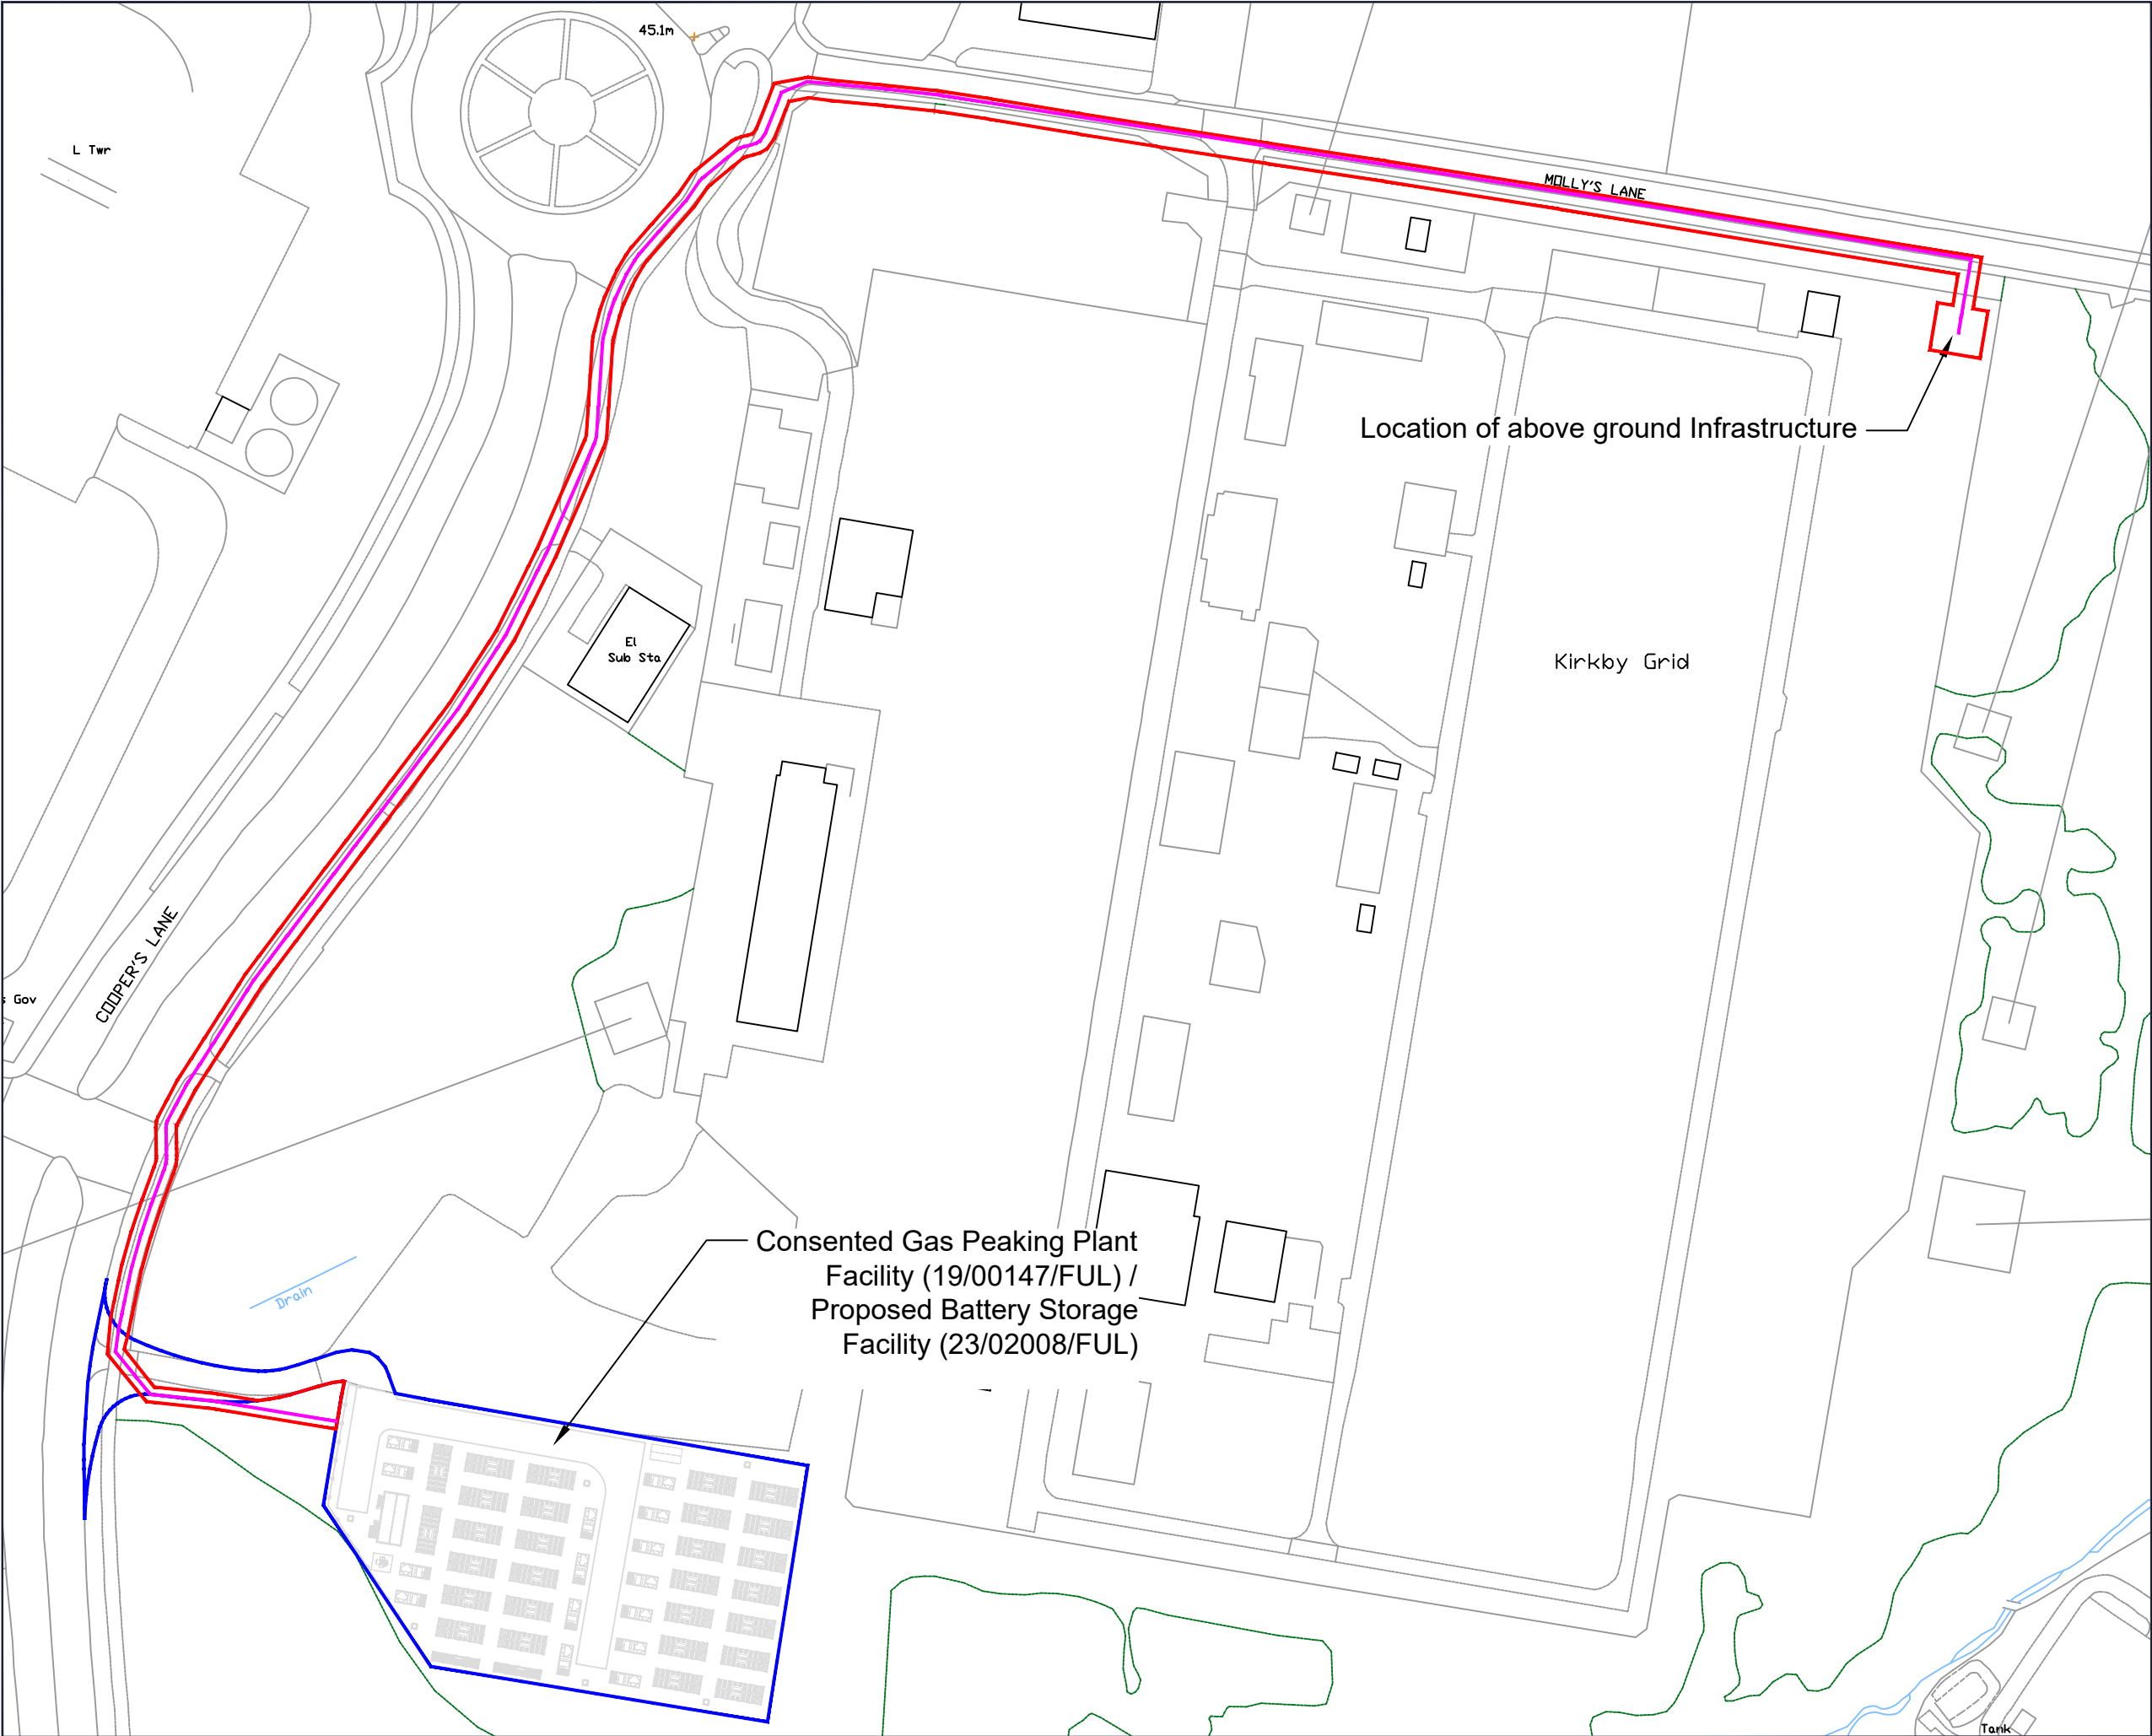

- Application Boundary
- Area under Applicants Control
- Cable Route

This drawing is the copyright of AXIS P.E.D Limited and may not be loaned, copied or reproduced in any way - or used for any offer, quote, tender or construction purposes without written consent of the company to do so. Follow any figured dimensions - do not scale for construction purposes. If in doubt ask.

© Crown copyright and database rights
2023 Ordnance Survey 0100031673



revision: A desc: Grid Connection Cable Route Amended

date:



0344 8700 007
axis.co.uk



Client

Pelagic Energy

Project

Kirkby BESS Grid Connection

Drawing Title

General Arrangement

Scale

1:1250 @A3

Date

September 2023

Dwg no

2569-03-003

Status

--

Drawn

SK

Checked

BH

Rev

A