



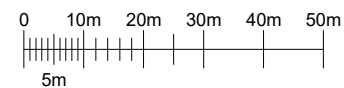

SITE LOCATION
SCALE 1:50000

Ordnance Survey map extract based upon Landranger map series with the permission of the controller of Her Majesty's Stationery Office.
Mono Consultants Limited licence no. ES100017753.
Crown copyright.

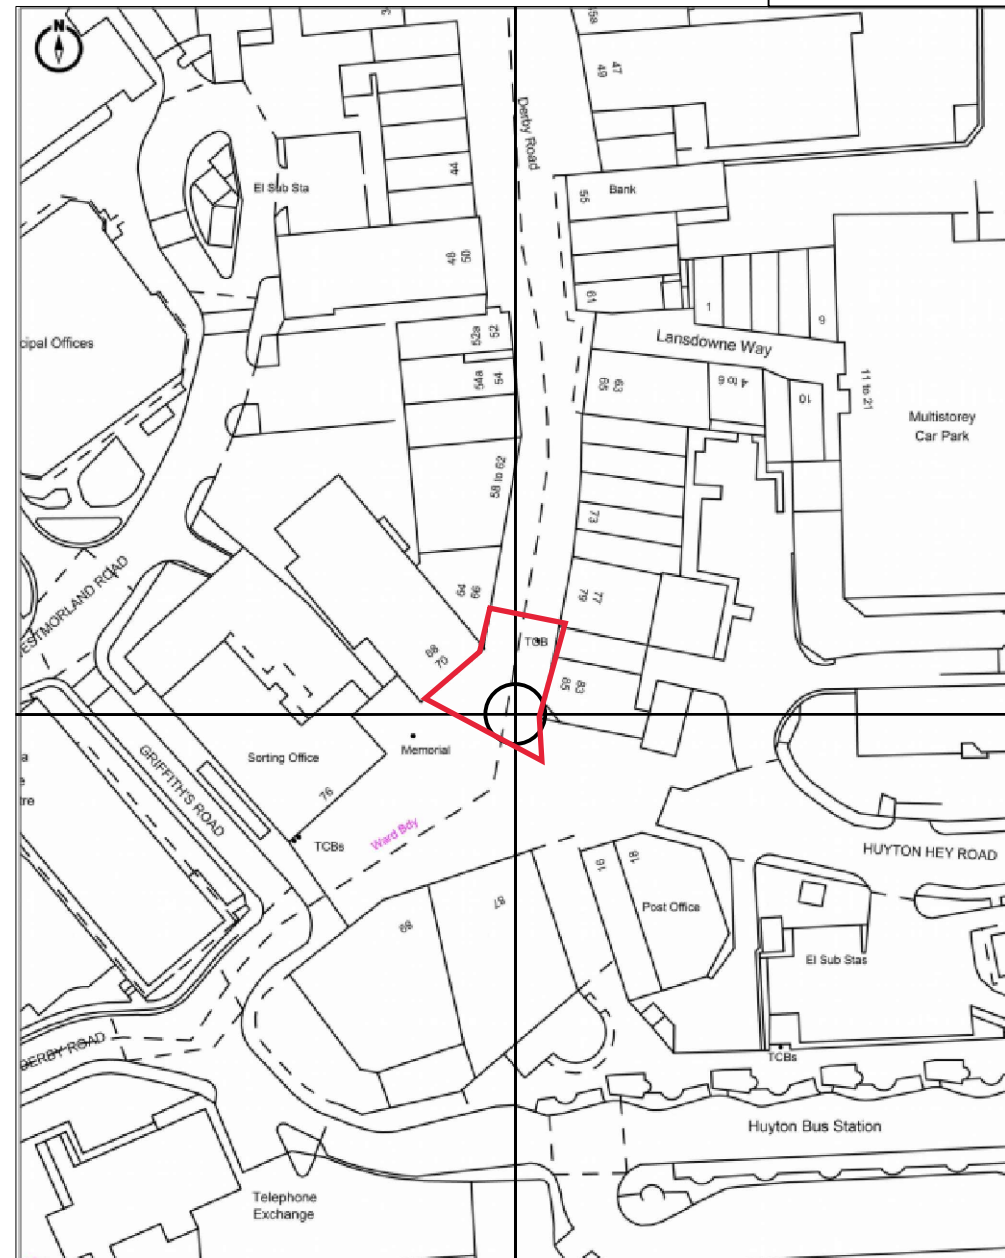

DETAILED SITE LOCATION
SCALE 1:1250

Ordnance Survey map extract based upon Landranger map series with the permission of the controller of Her Majesty's Stationery Office.
Mono Consultants Limited licence no. ES100017753.
Crown copyright.



GENERAL NOTES					
Use written dimensions only, do not scale from drawing. Use latest revision of all referenced information.					
LAT 53.410589		LONG -2.839300			
A	02.04.22	New BT Streethub Structure		MD	JE
Rev	Date	Description		Drawn	Chkd
Solutions30 Solutions for New Technologies					
BT					
Drg Status PLANNING					
Cell No. & Name KNOW001					
Site Name & Address Pavement outside William Hill, 83/84 Derby Rd, Huyton, Liverpool L36 9UQ					
Drawing Title SITE LOCATION MAPS					
Scale As Shown		Date 02.04.2022			
Drawn By MD		Checked By JE			
Drawing Number 001				Revision A	