


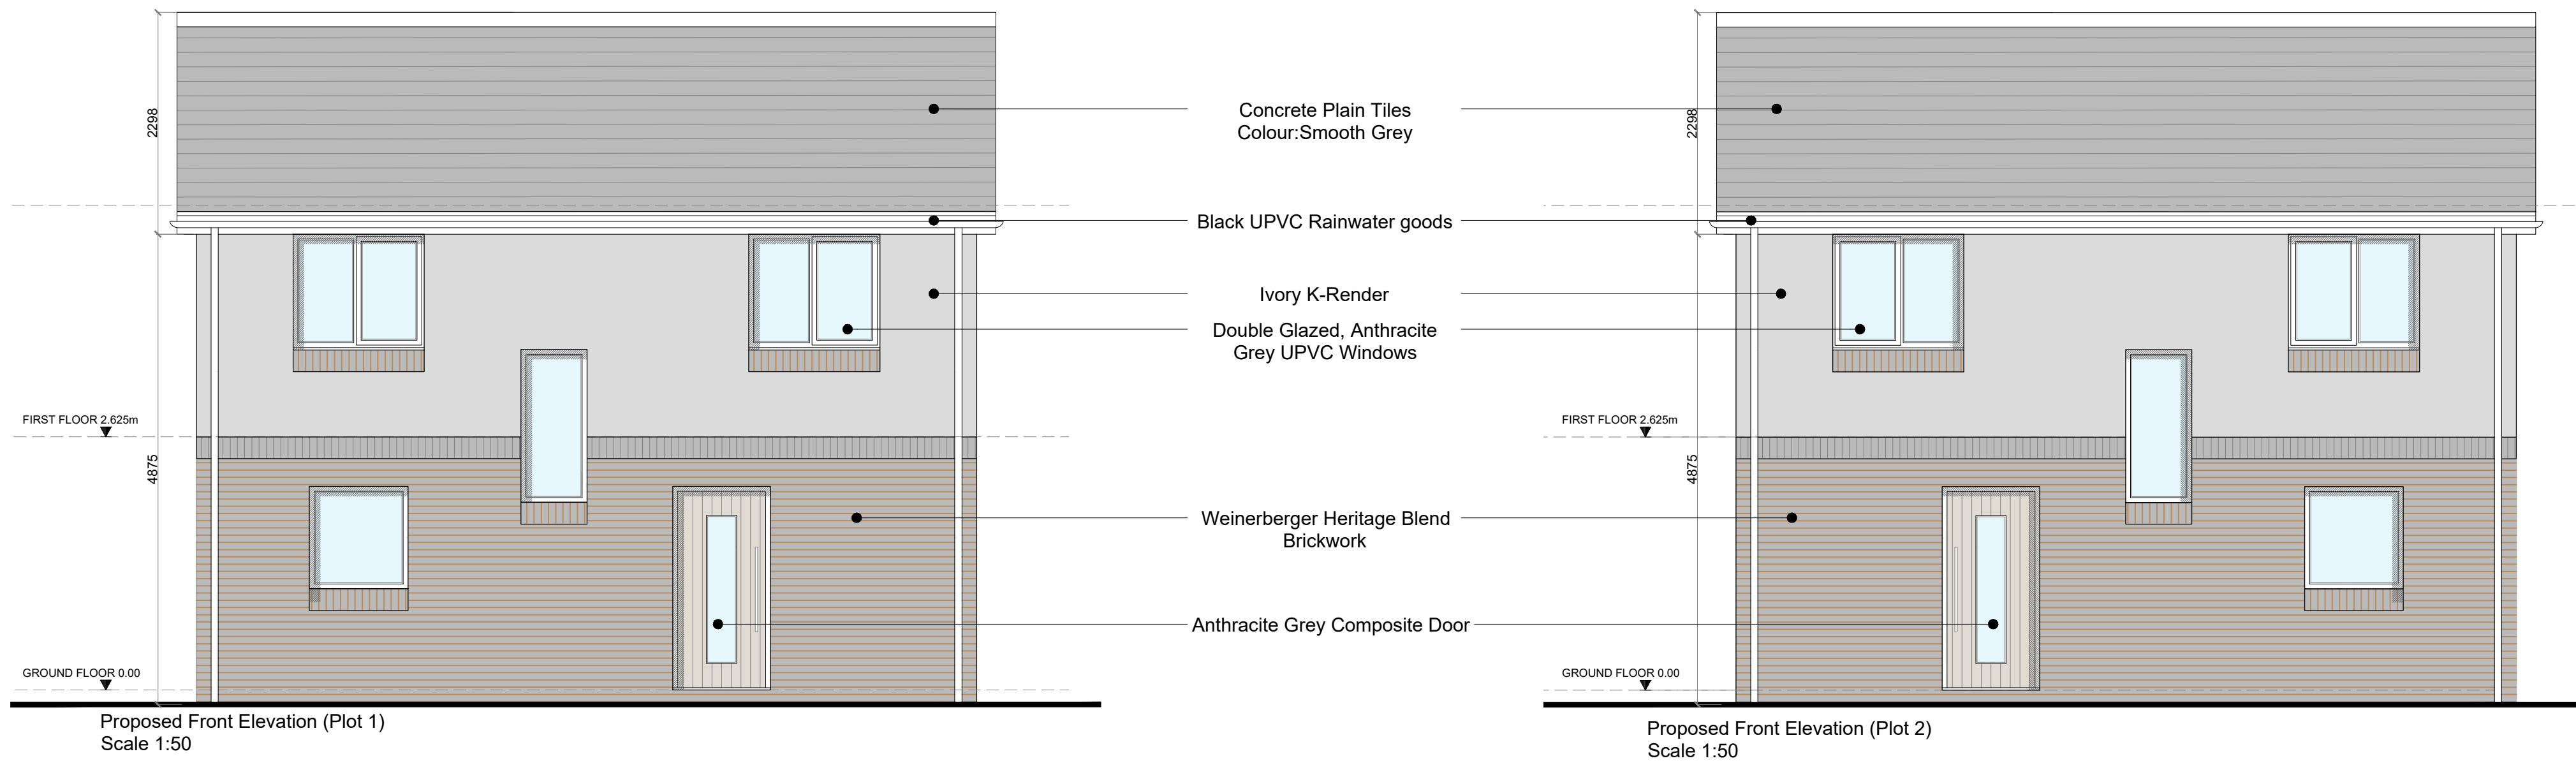

Weinerberger Heritage Blend Brickwork



Ivory K-Render



Concrete Plain Roof Tiles
Colour: Smooth Grey



Double Glazed, Anthracite Grey UPVC
Windows



Black UPVC Rainwater goods



Anthracite Grey Composite Door

Rev	Amendment	Drawn	Checked	Date
-	-	--	--	--/25
-	-	--	--	--/25
-	-	--	--	--/25

RA
Revival Architecture

Dream. Plan. Begin.

revivalarchitecture.co.uk 0151 702 6700

Do not scale from this drawing. Use figured dimensions only, which are displayed in millimeters unless stated otherwise. The contractor is requested to check all dimensions before work is put in hand. Any discrepancies within the drawing should be reported prior to commencement of works.

This drawing is copyright and remains the property of Revival Architecture Ltd. This drawing must only be used for the purpose for which it is supplied and its contents must not be reproduced for any purpose without written permission.

Project:	Hale View Road, Huyton
Client:	TBC
Title:	Proposed Materials
Date:	31.10.25
Drawn:	RM
Check:	GNP
Scale@A1:	1:50
Revision:	-
Status:	Planning

Drawing Number:
1514-RA-XX-XX-DR-A-0103