

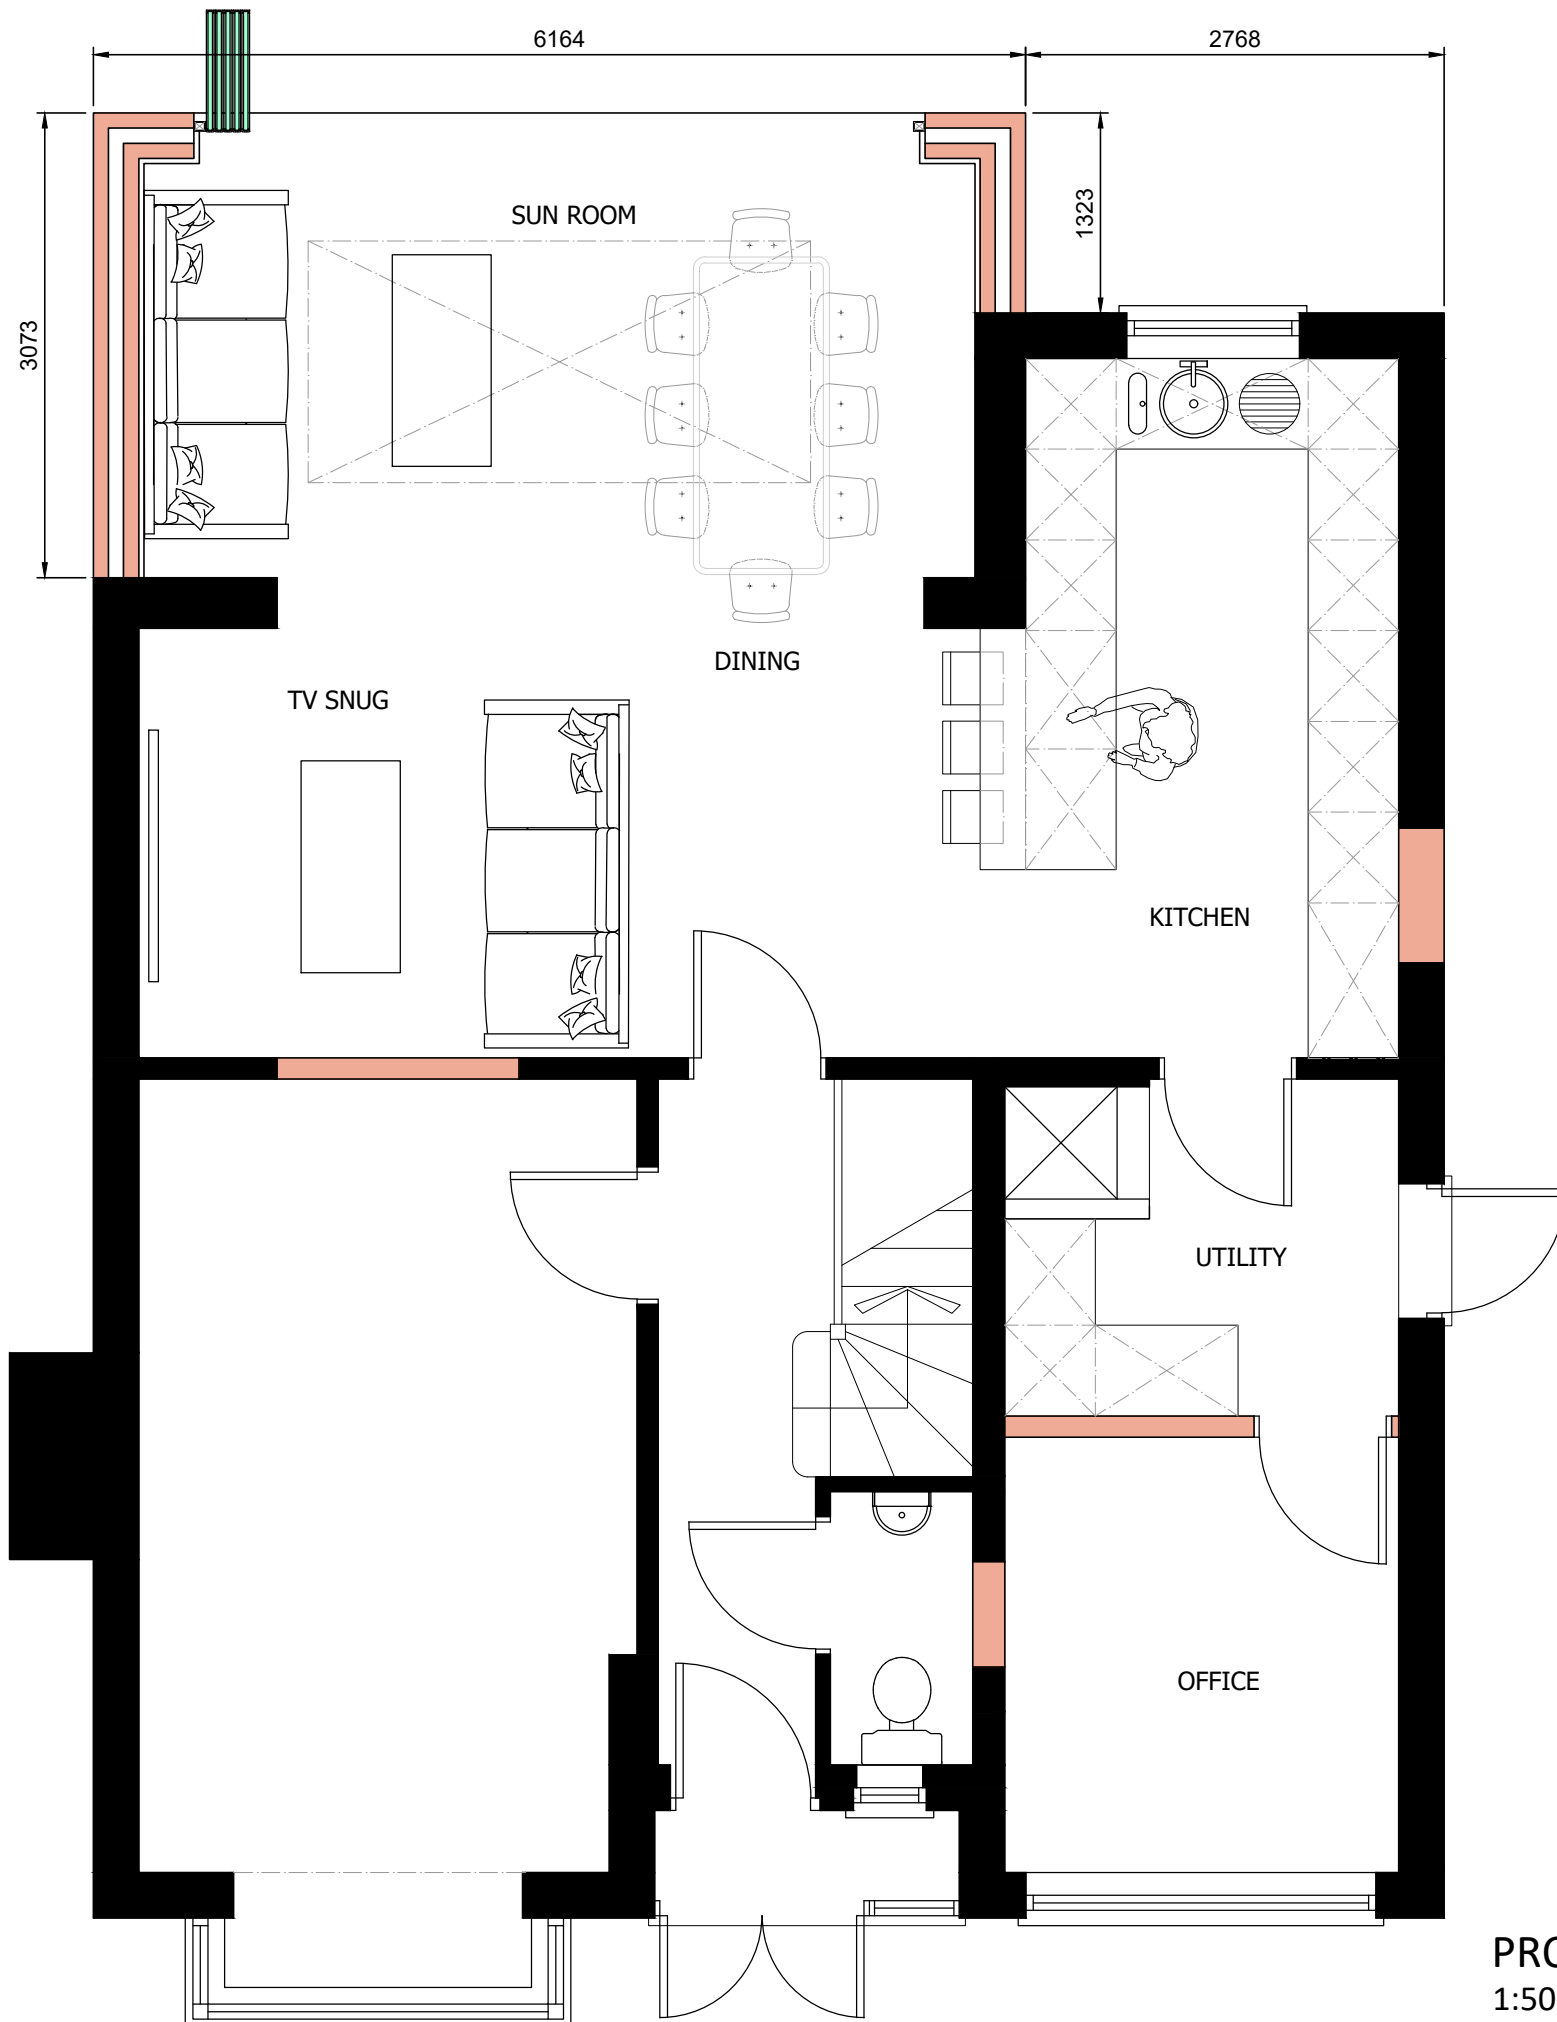


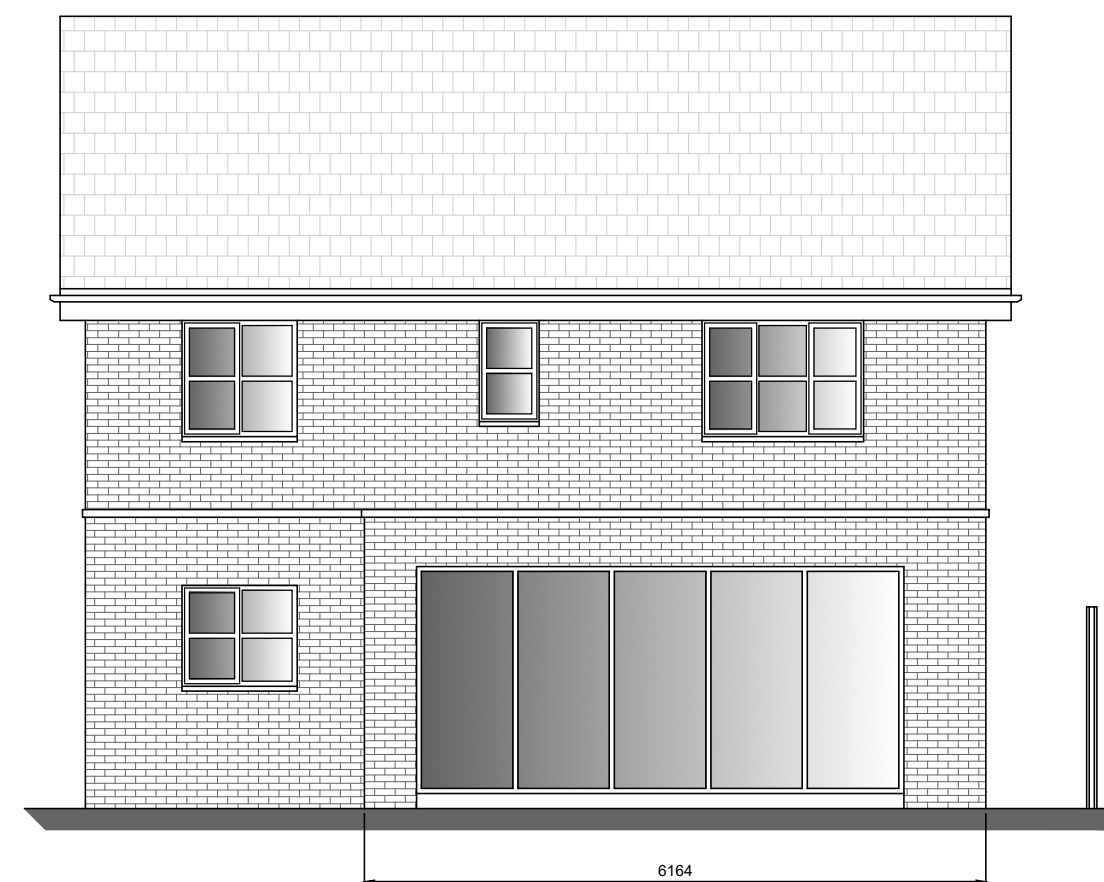

PROPOSED GROUND FLOOR PLAN
1:50 @A3

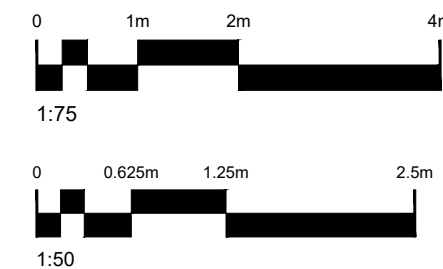

PROPOSED REAR ELEVATION
1:75 @A3

Mr & Mrs G Hamilton
44 Smithford Walk
Huyton L35 1SF
Proposed Rear Extension
PROPOSED GROUND FLOOR PLAN
& REAR ELEVATION
1:50 - 1:75 @A3
PL-SW25-002a