
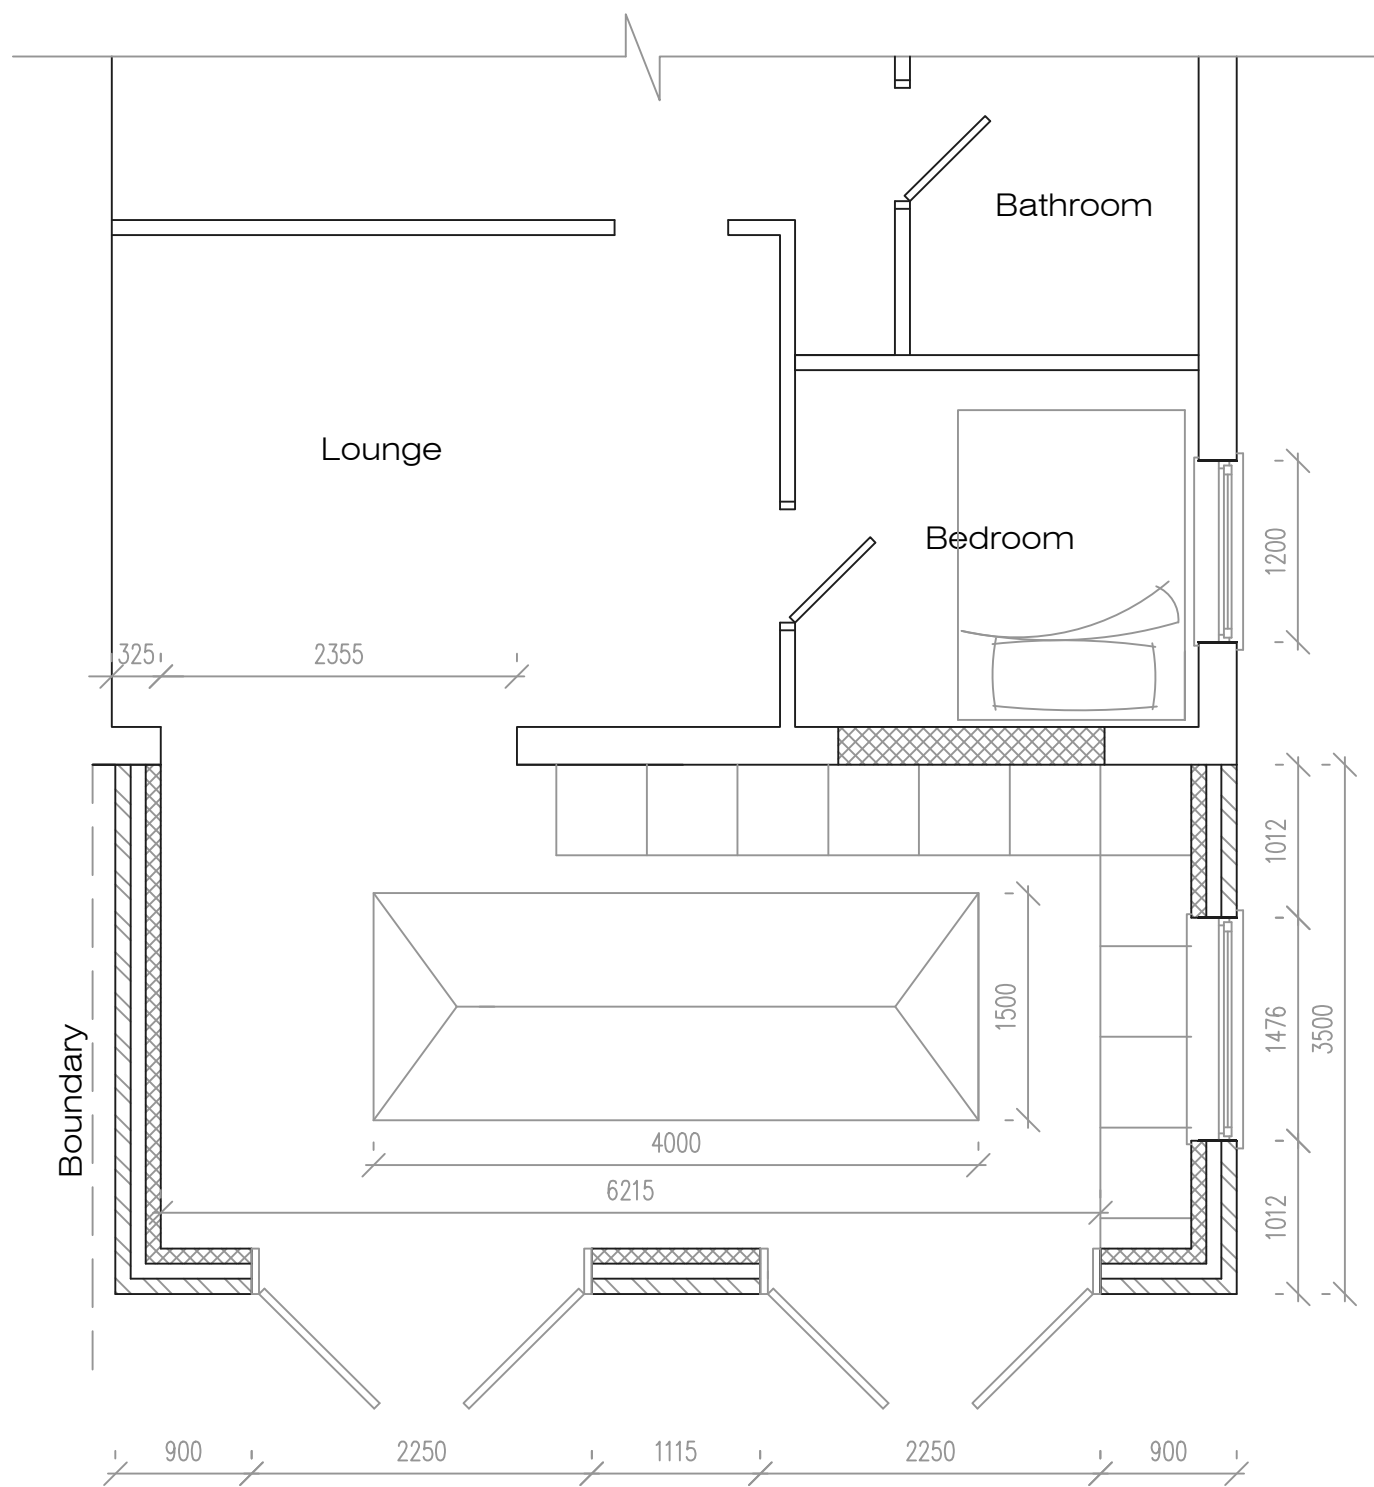


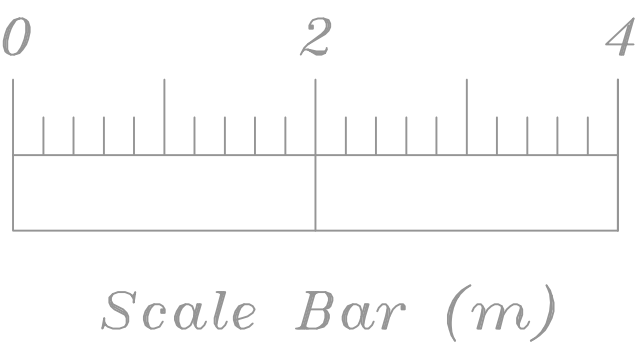

Address 14 Mellor Close, L35				
Job Title Single storey rear extension				
Drawing title Proposed Plans				
Chkd	Appvd	date April '24	scale 1:50	Dwg No. 002