


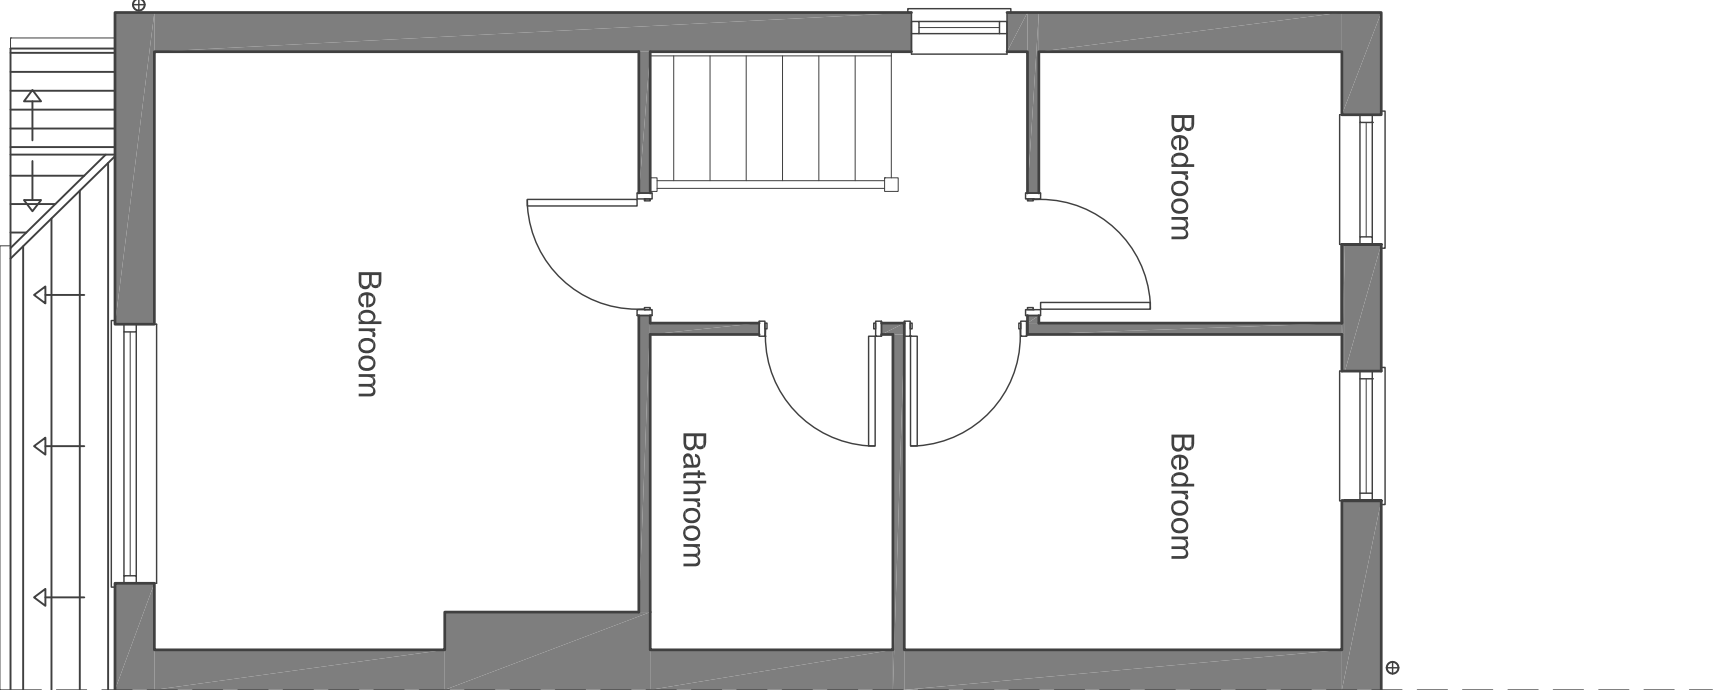


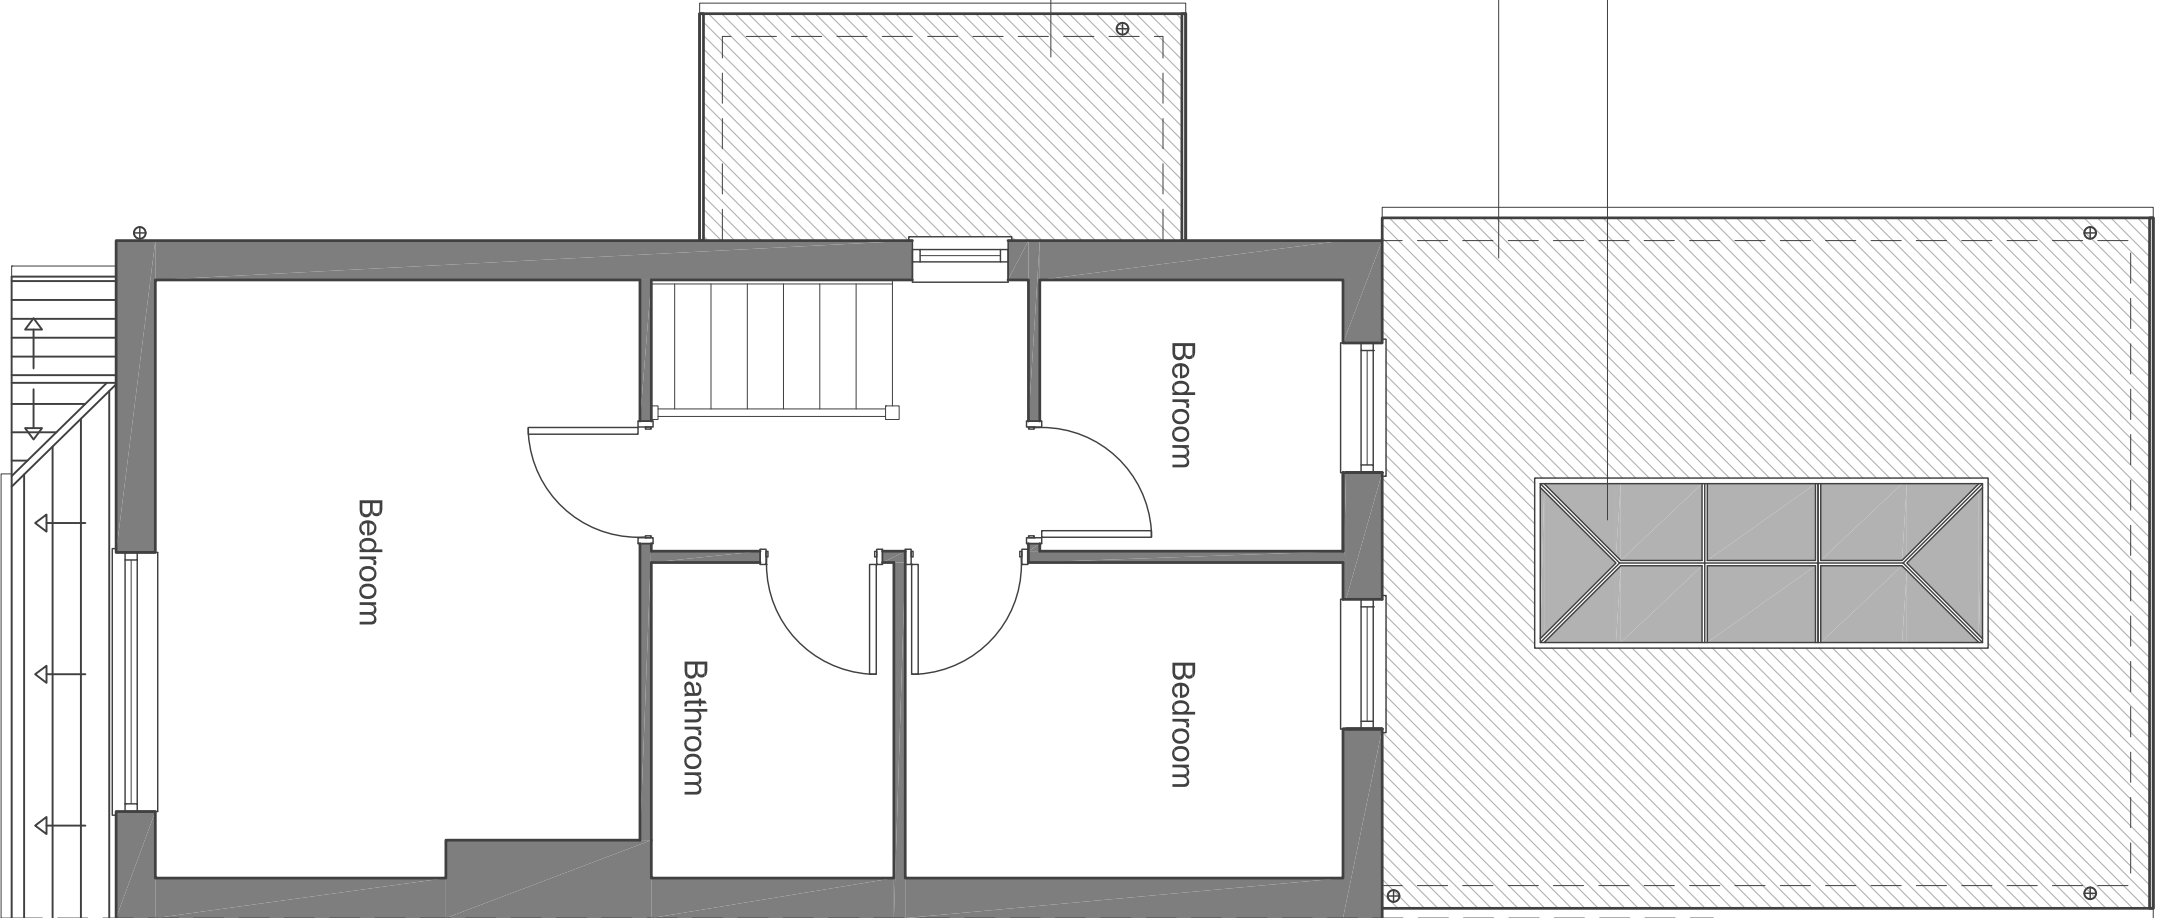

Party wall line to 51' Wokingham Grove (mirrored semi-detached house)

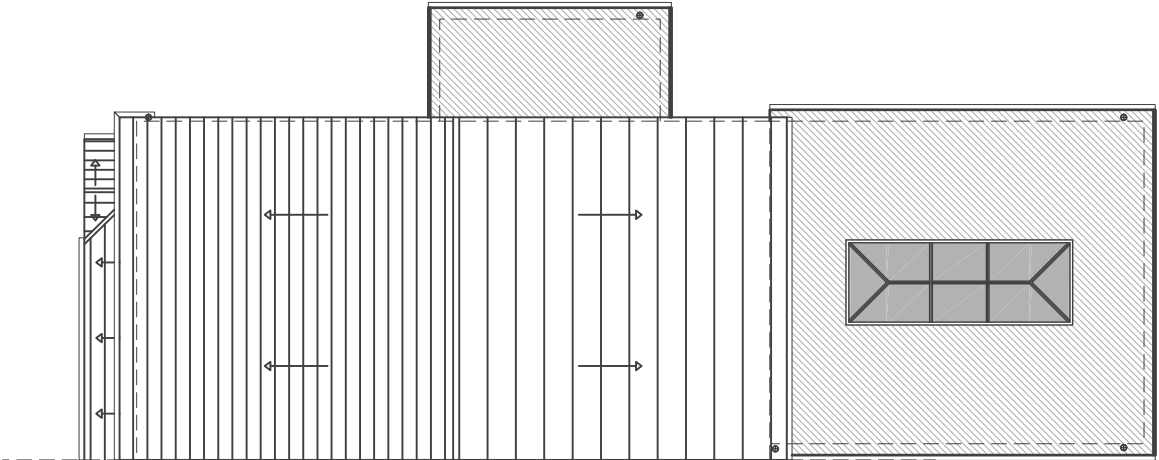

Party wall line to 51' Wokingham Grove (mirrored semi-detached house)

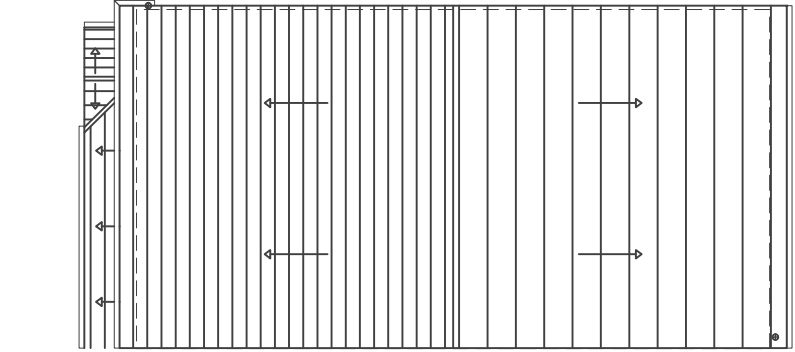

PLANNING	
Project: Proposed side and rear extension to 49 Wokingham Grove, Huyton	
DR.02 - Existing & Proposed First Floor & Roof Plans	
Sheet Size: A2	
Date:	Apr 2022
Scale:	1:50 & 1:100