


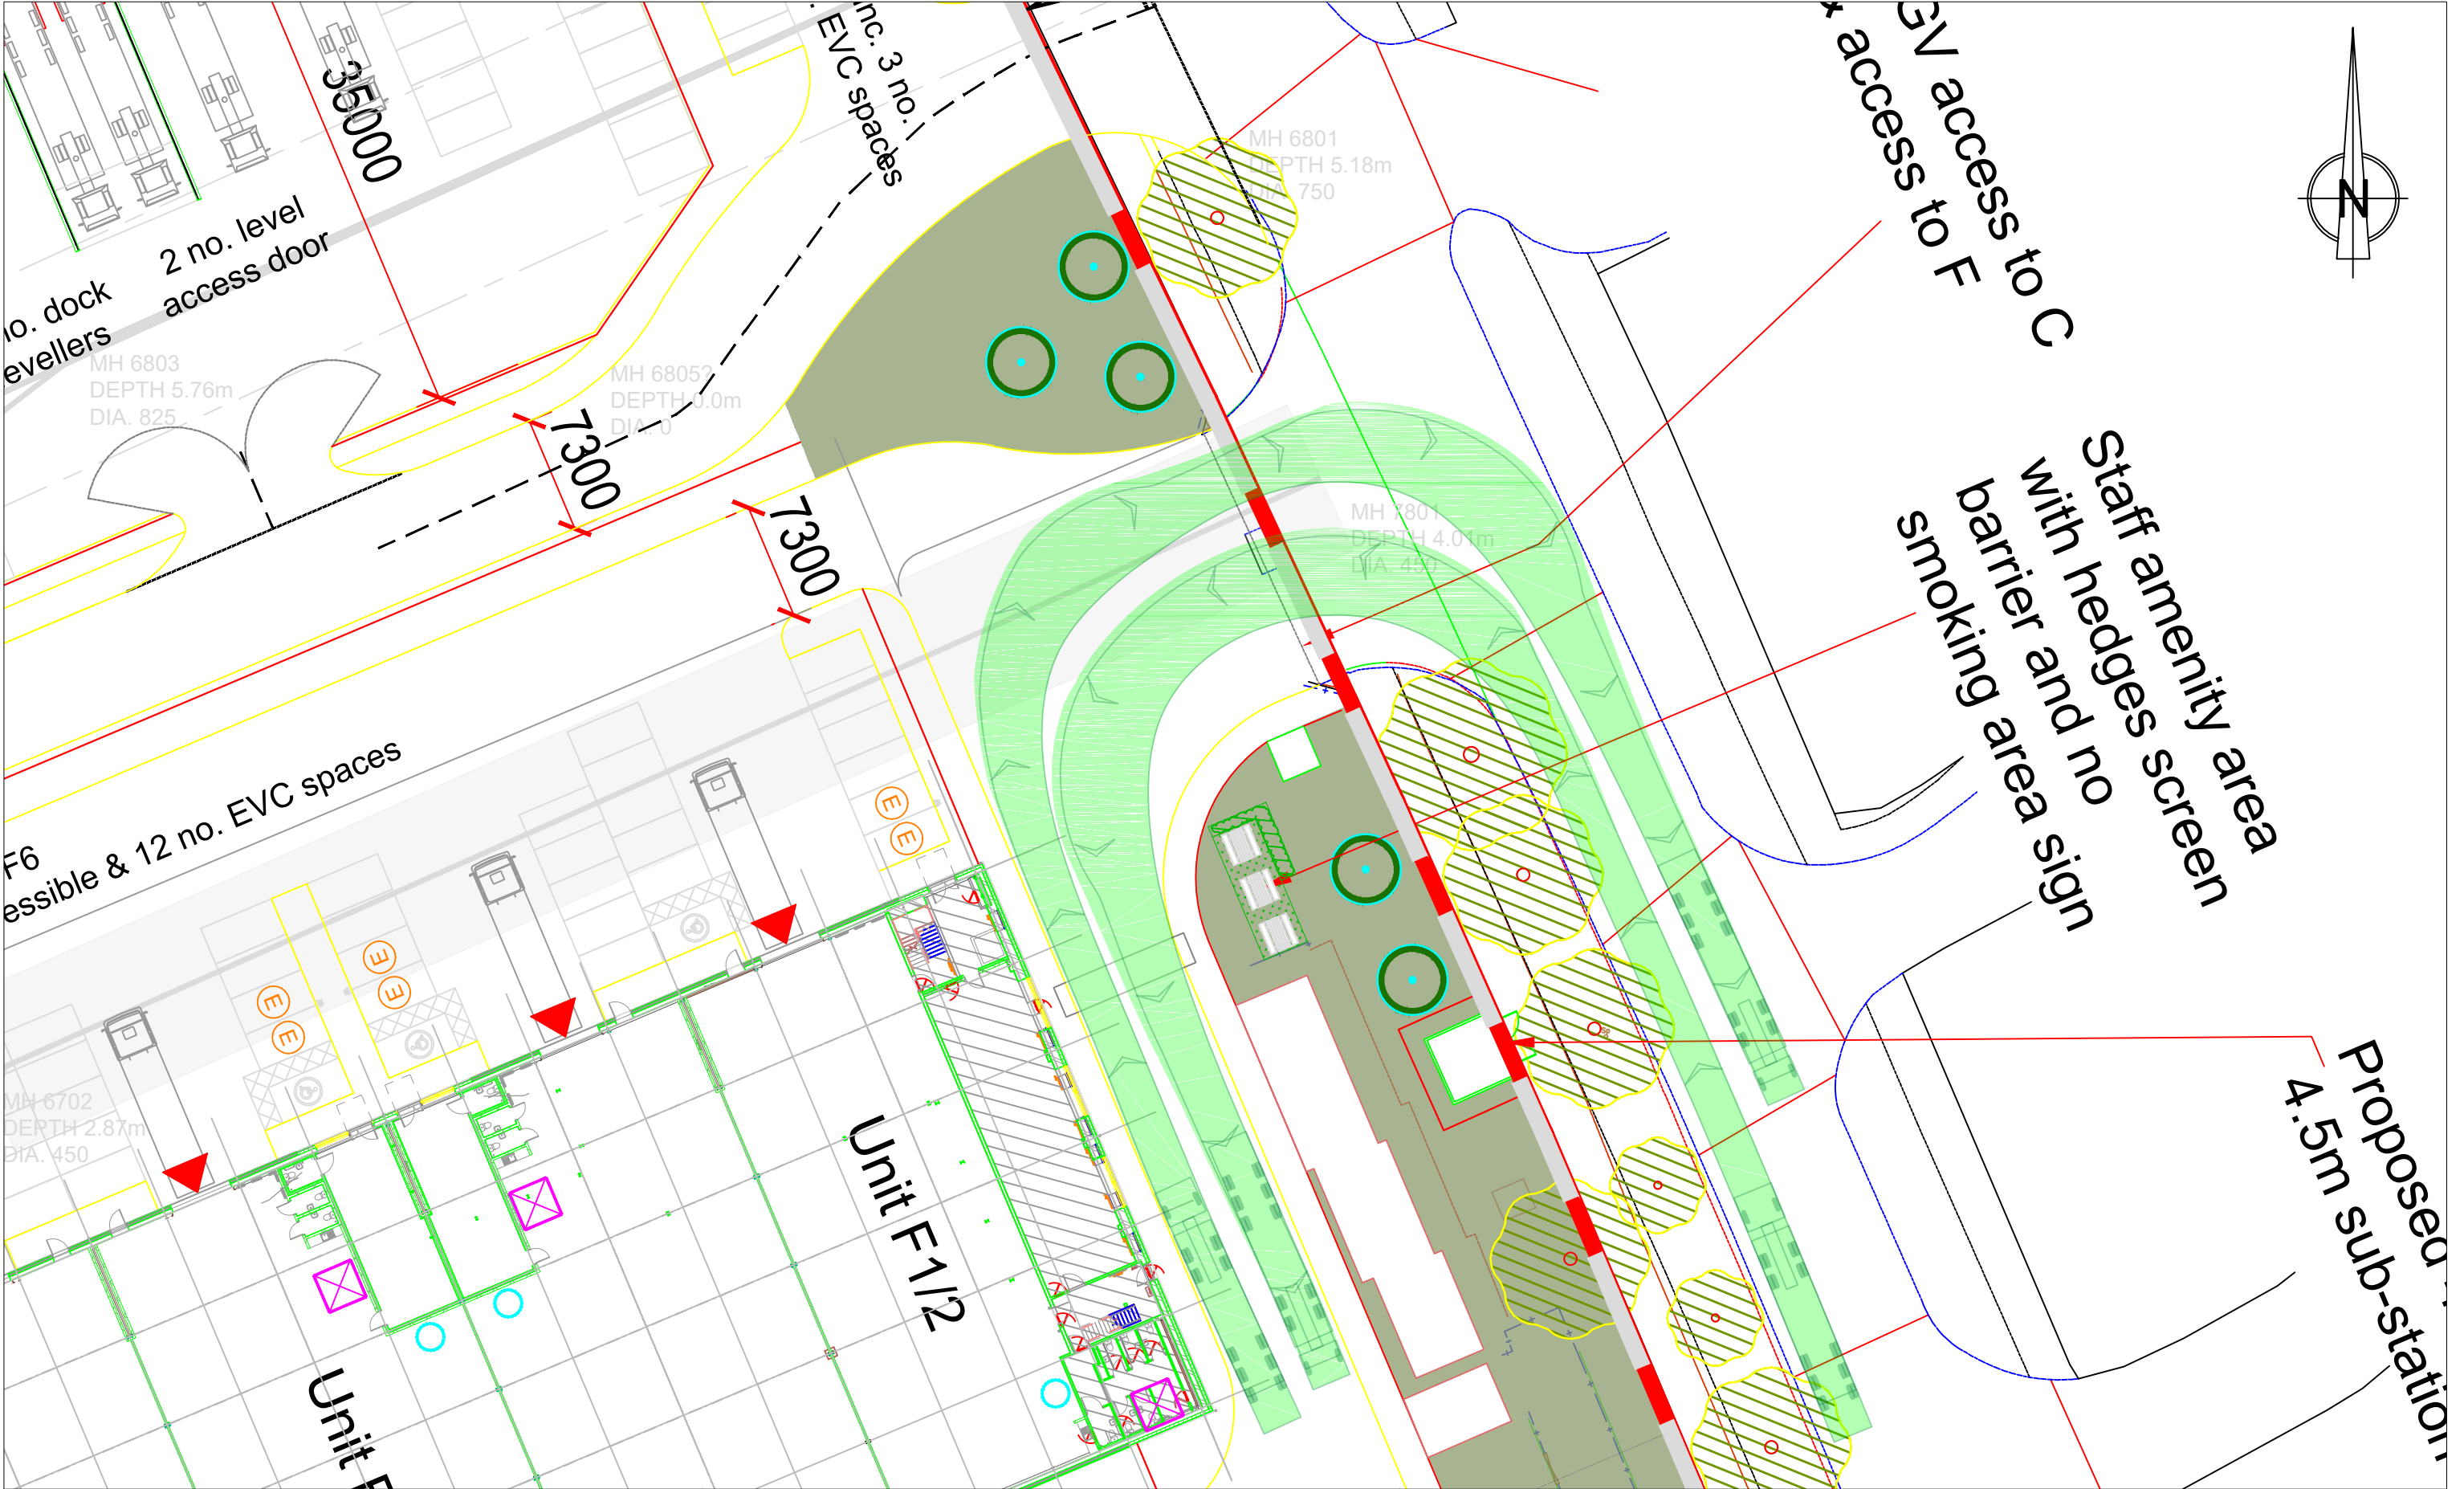

KEY PLAN VEHICLE BODY IN FORWARD GEAR VEHICLE BODY IN REVERSE GEAR VEHICLE CHASSIS IN FORWARD GEAR VEHICLE CHASSIS IN REVERSE GEAR	NOTES	NOTES (CONTINUED)	REVISIONS (CONTINUED)	REVISIONS	Hydrock CLIENT NETWORK SPACE	TITLE	
						PROPOSED NORTHERN ACCESS ARRANGEMENT - 16.5M HGV SWEPT PATH ANALYSIS	
						HYDROCK PROJECT NO. 26263	SCALE @ A3 NTS
						STATUS DESCRIPTION	
						SUITABLE FOR INFORMATION	
DRAWING NO. 26263-HYD-XX-XX-DR-TP-1009		REVISION P01.01					
PROJECT		STATUS					
SOVEREIGN BUSINESS PARK, HUYTON		S2					
P01.01	FIRST ISSUE						
CP	12/01/2023	SD	12/01/2023				
REV	REVNOTES						
DRAWNBY	DATE-D	CHKBY	DATE-C				
APPBY	DATE-A						