



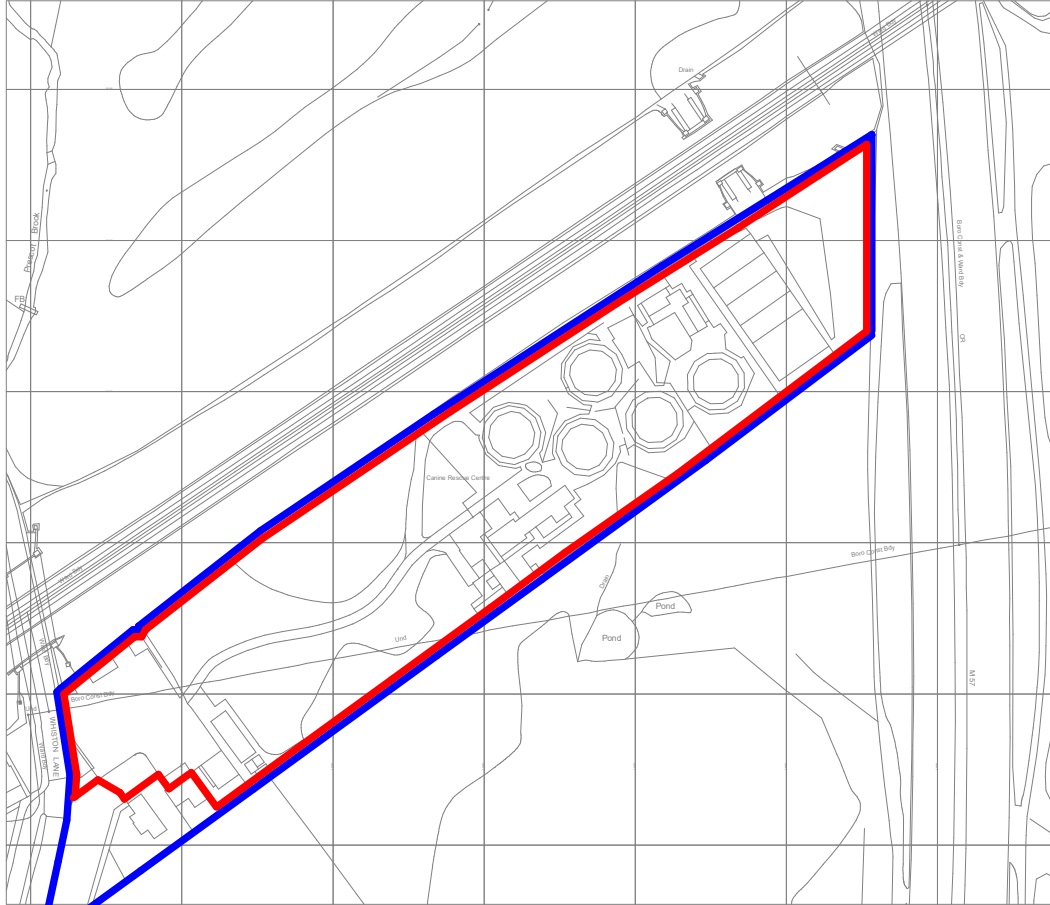


Ordnance Survey Crown Copyright 2022. All rights reserved. Licence number 100022432

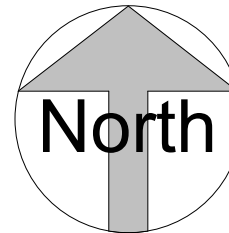

Site Location Plan

1 : 2500

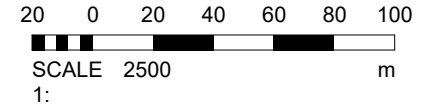

This drawing must not be scaled.
Figured dimensions and levels to be used.
Any inaccuracies must be notified to the architect.
Detail drawings and large scale drawings take precedence over smaller drawings.

Rev:	A	Boundary line amended upon spotting discrepancy between OS map and Survey - JS	07.07.23
	B	Ownership boundary indicated on drawing - JS	04.08.23
	C	Scale bar added to drawing - JS	23.08.23

Chk'd:

A4

THIS DRAWINGS IS COPYRIGHT ©

STATUS

S2 - Issued for Information

powelldobson
ARCHITECTS

Cardiff, Swansea, London 1 +44 (0)33 33 201 001 www.powelldobson.com [@POAarchitects](https://www.instagram.com/powelldobson)

Contract: Dogs Trust
Merseyside Rehoming Centre
Title: Site Location Plan

Scale: 1 : 2500
Date: 28/06/22
Drawn: OSRH
Checked: -

22013	-	PDA	-	EX	-	XX	-	DR	A	-(05) 9001	C
PDA Job No:	ORIG.	VOL.	LVL	TYPE	DIS.	NUMBER	REV				