

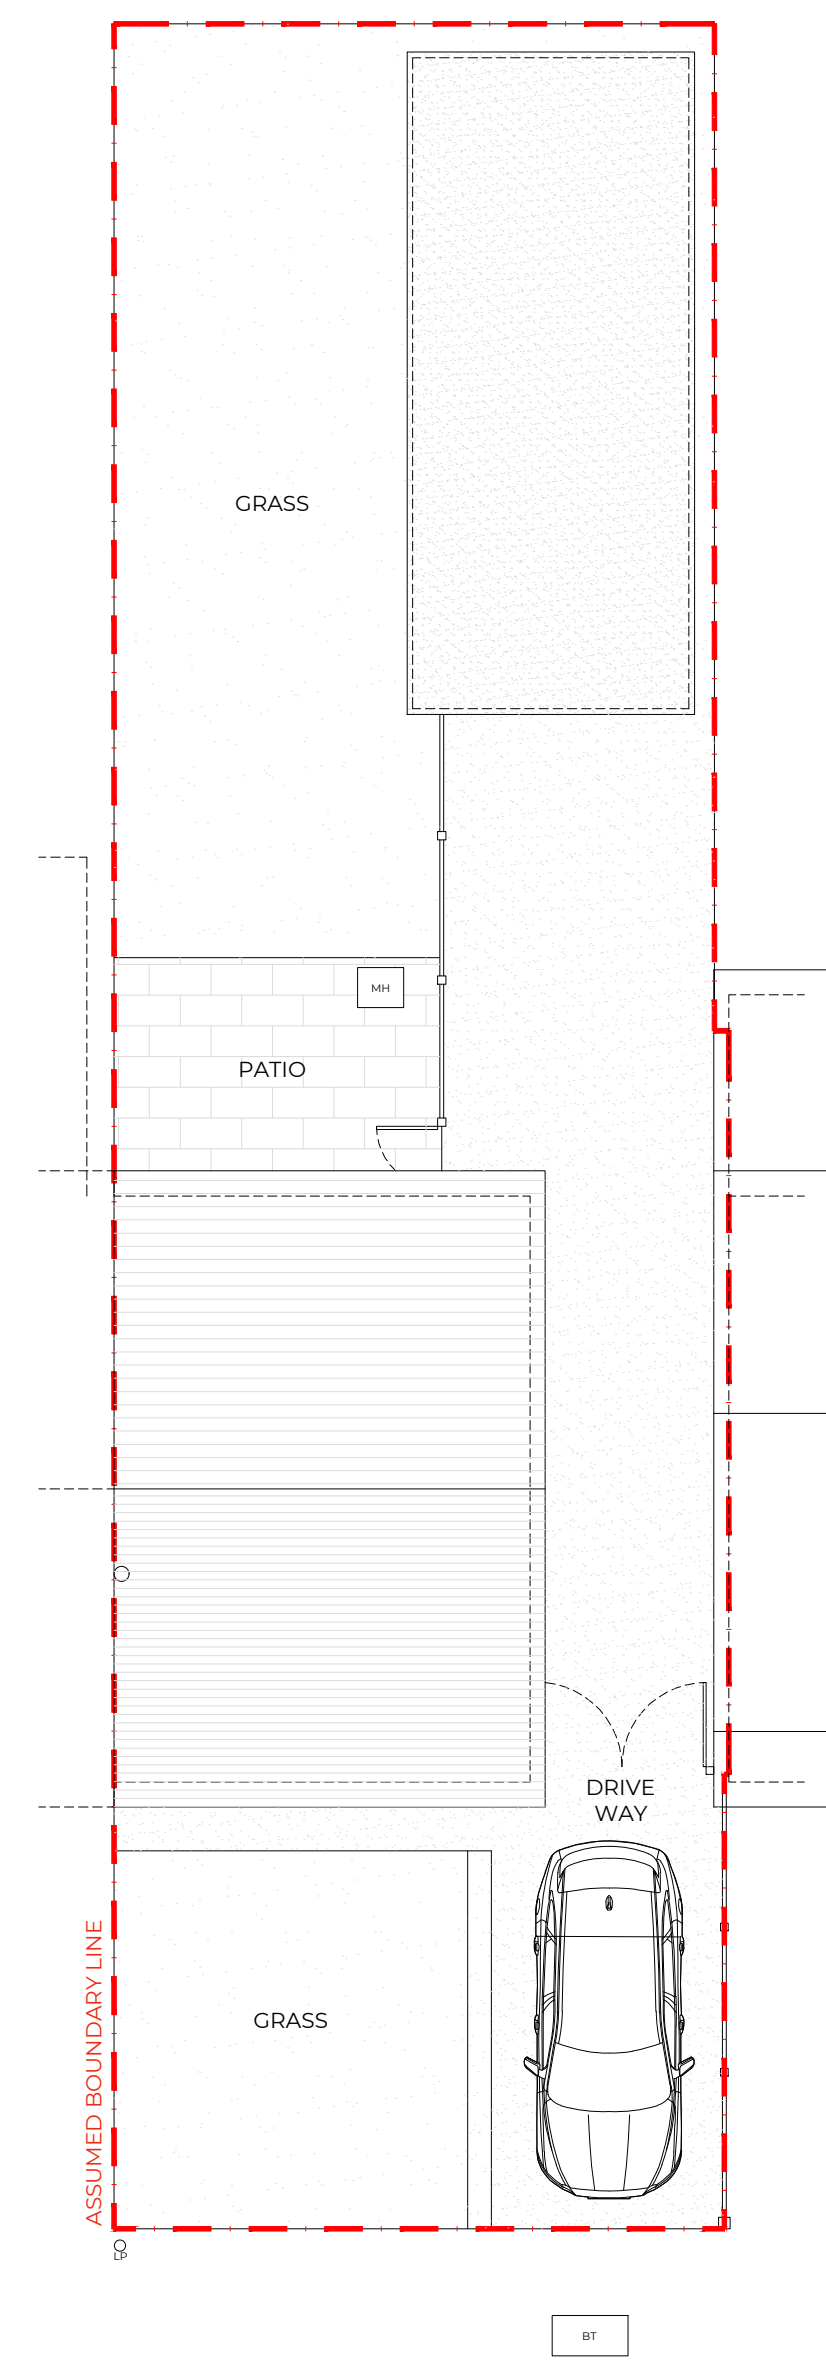
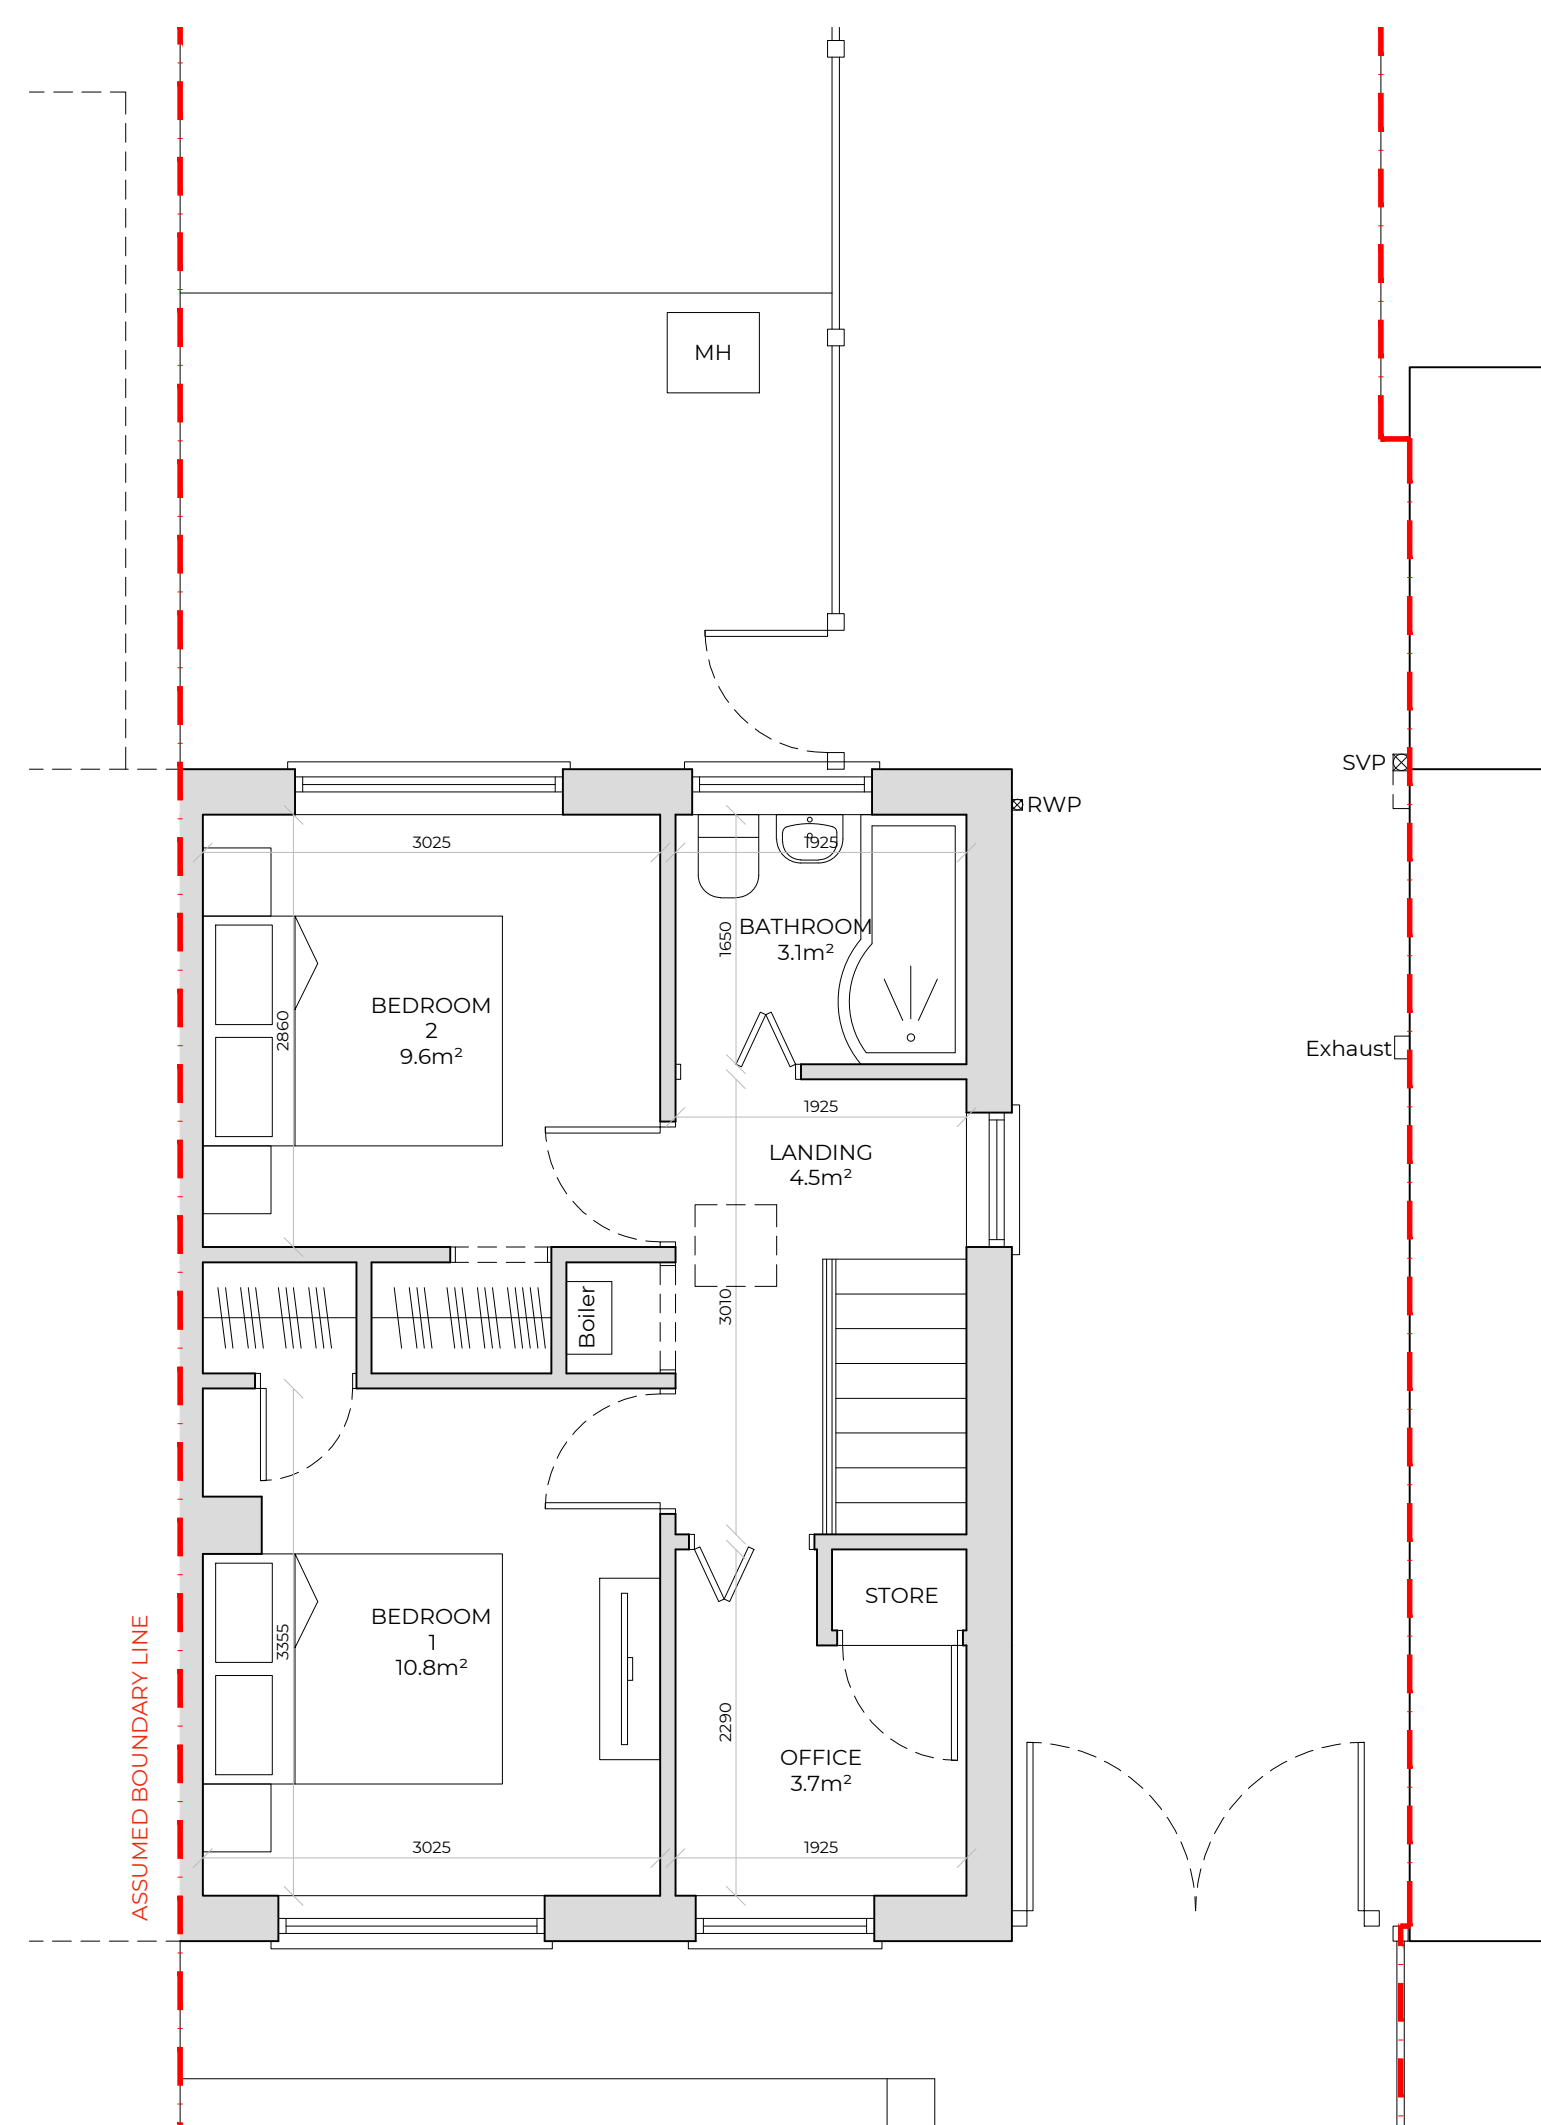
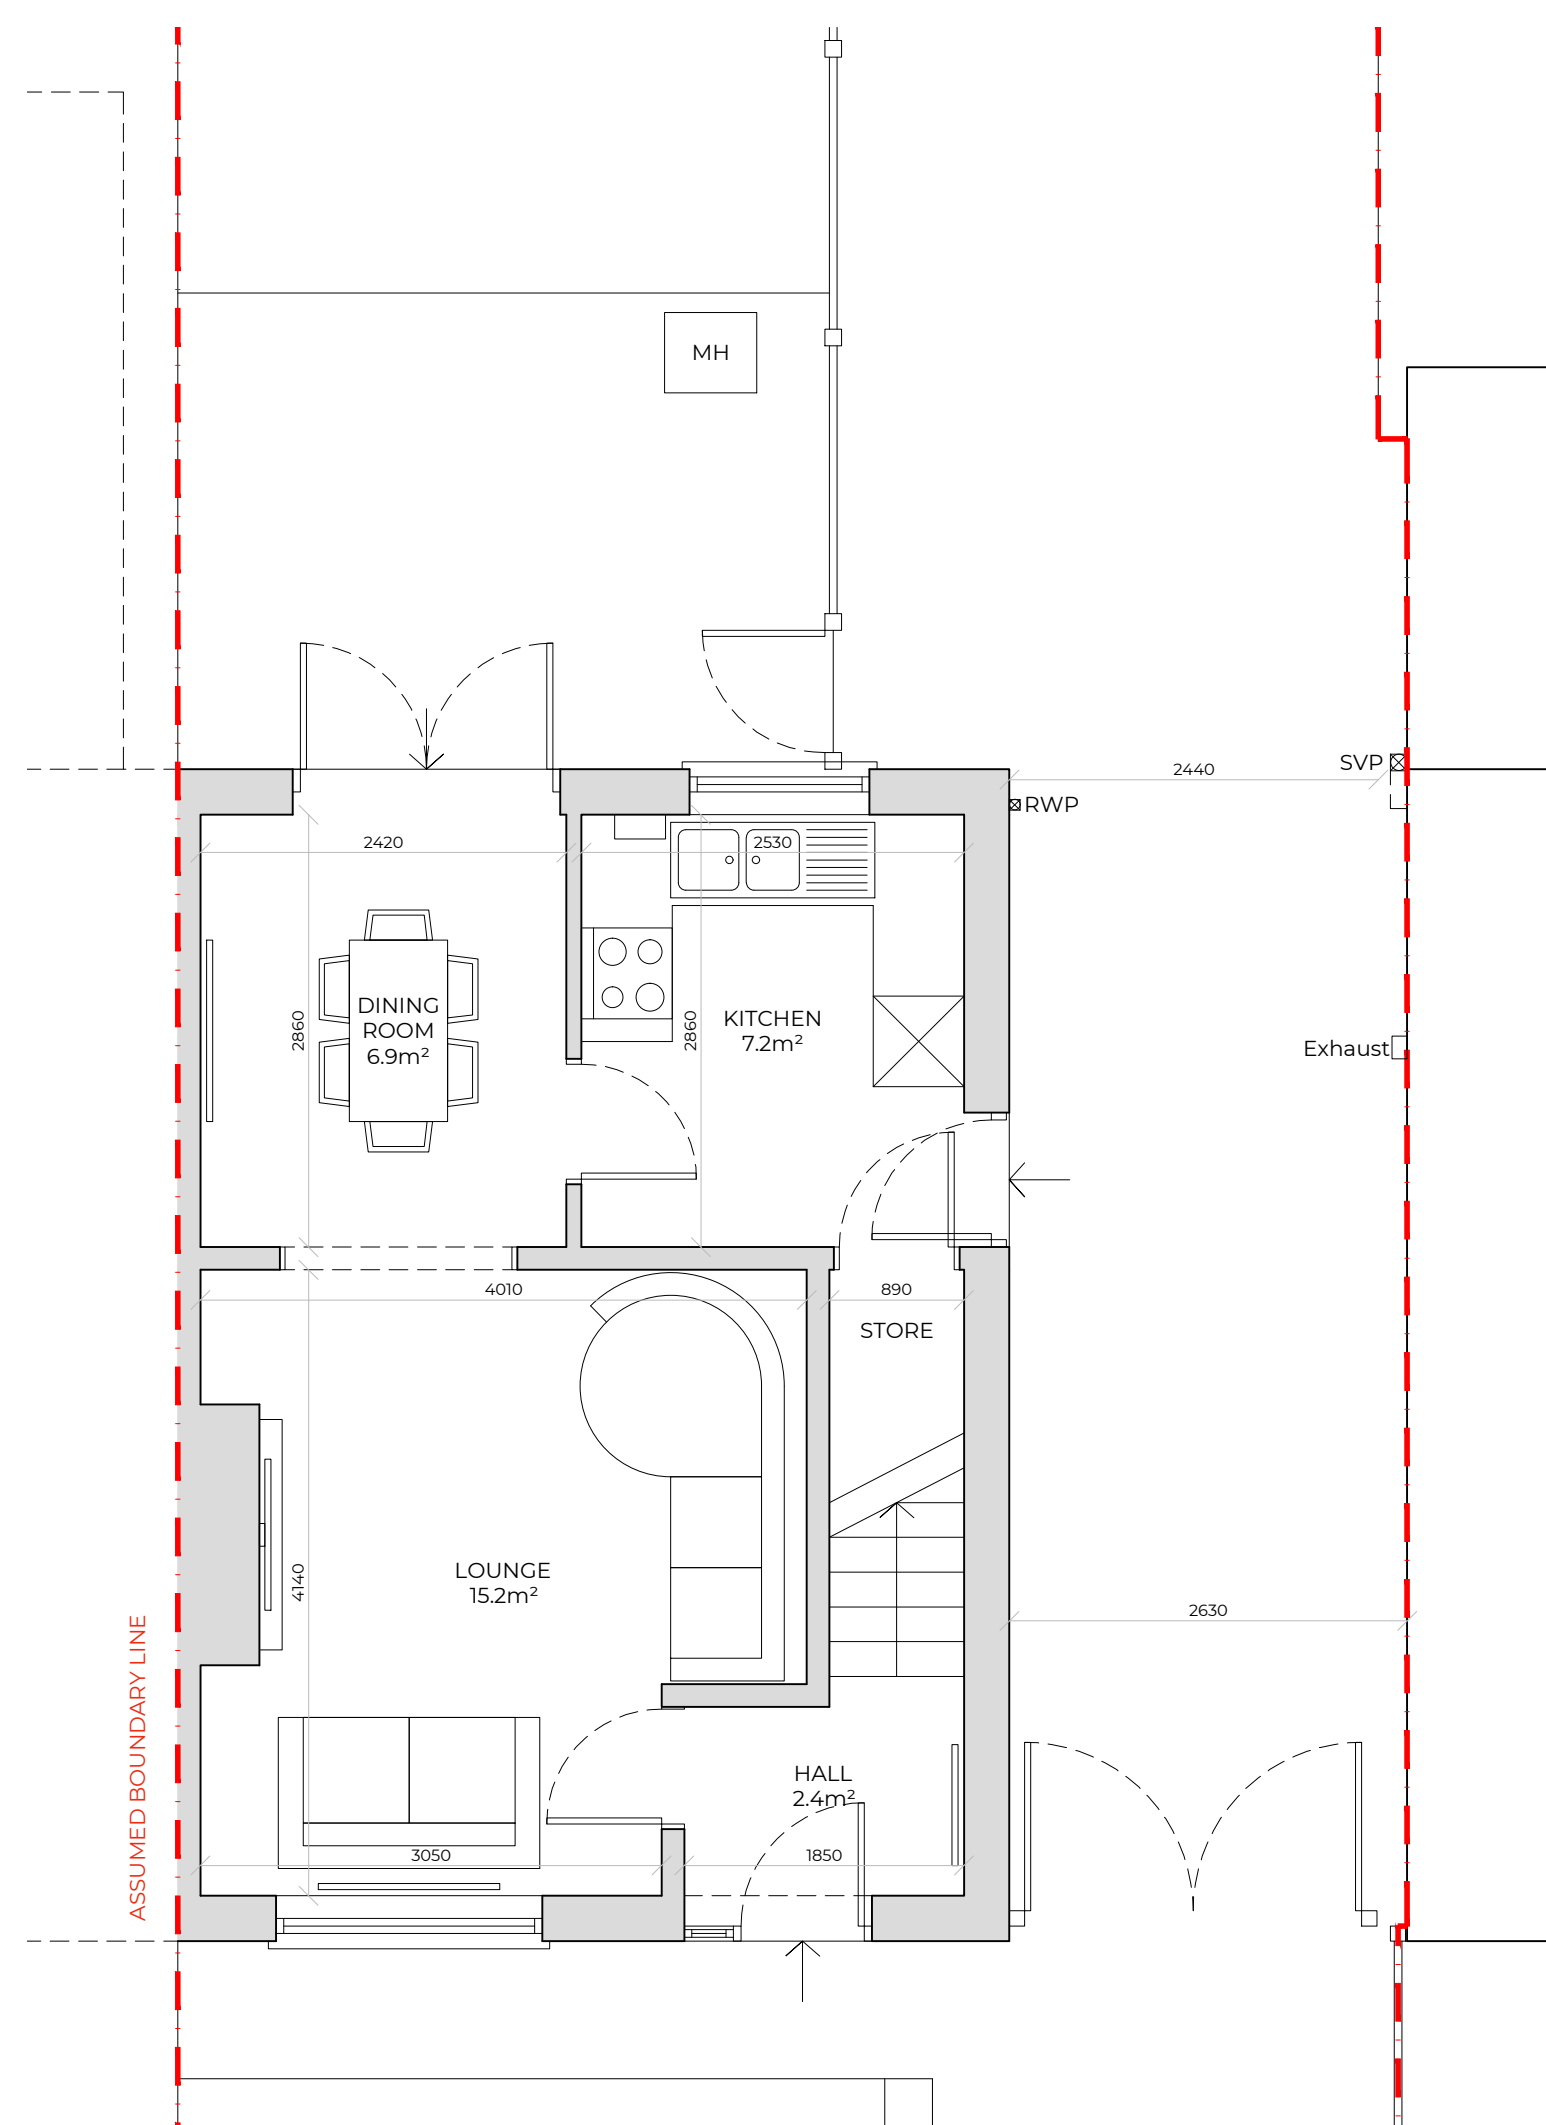
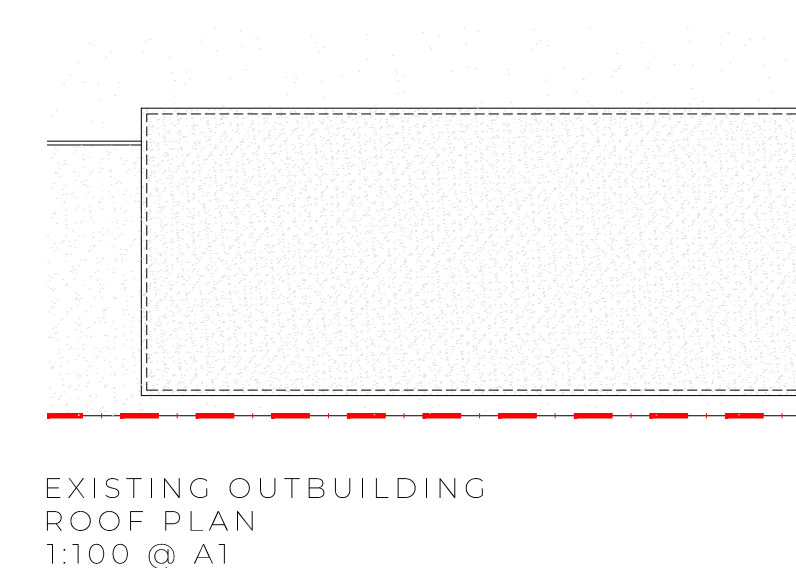
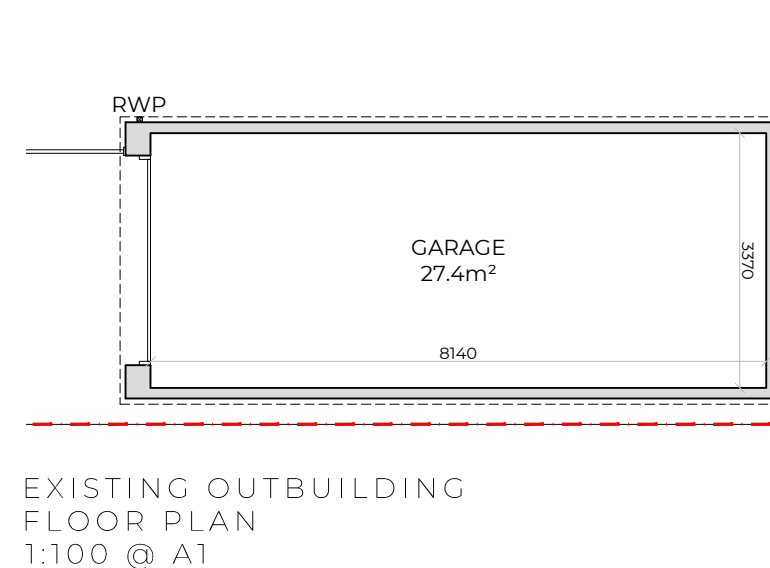
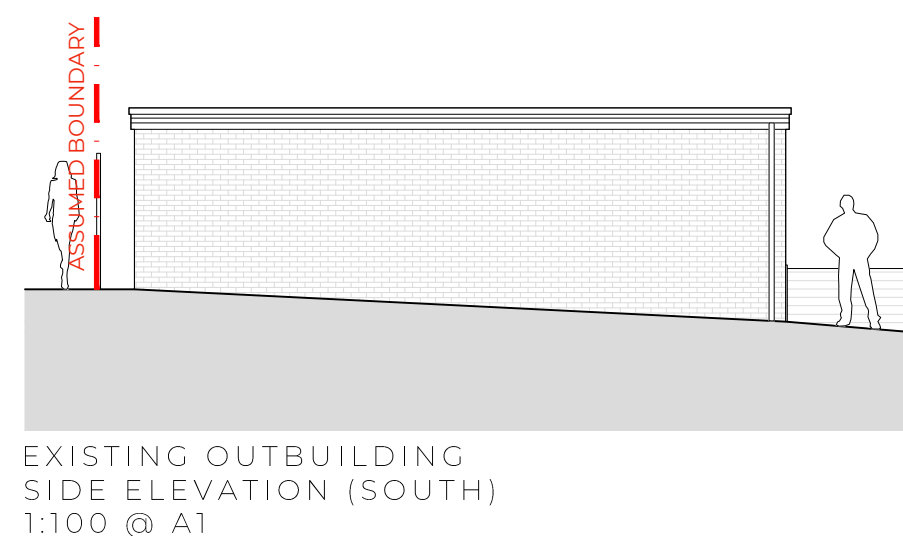
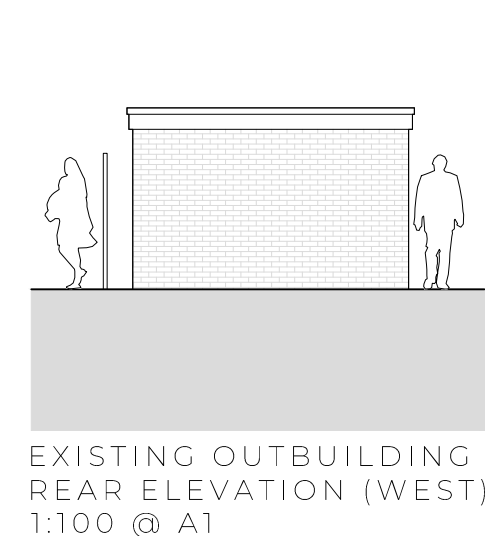
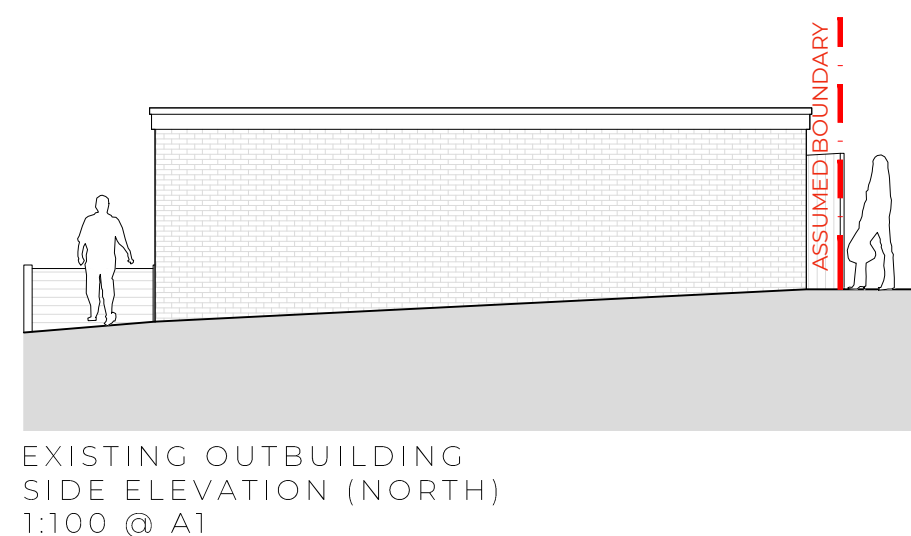
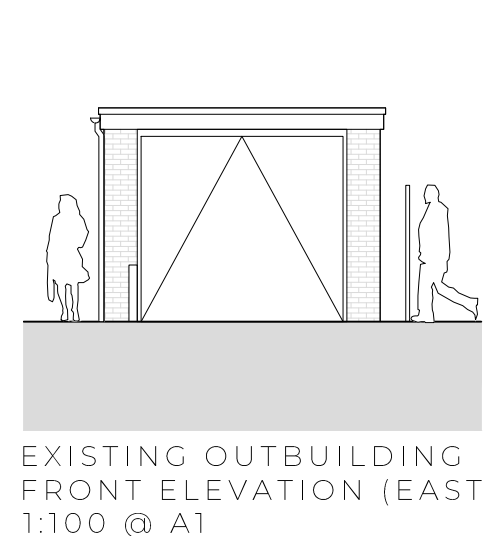
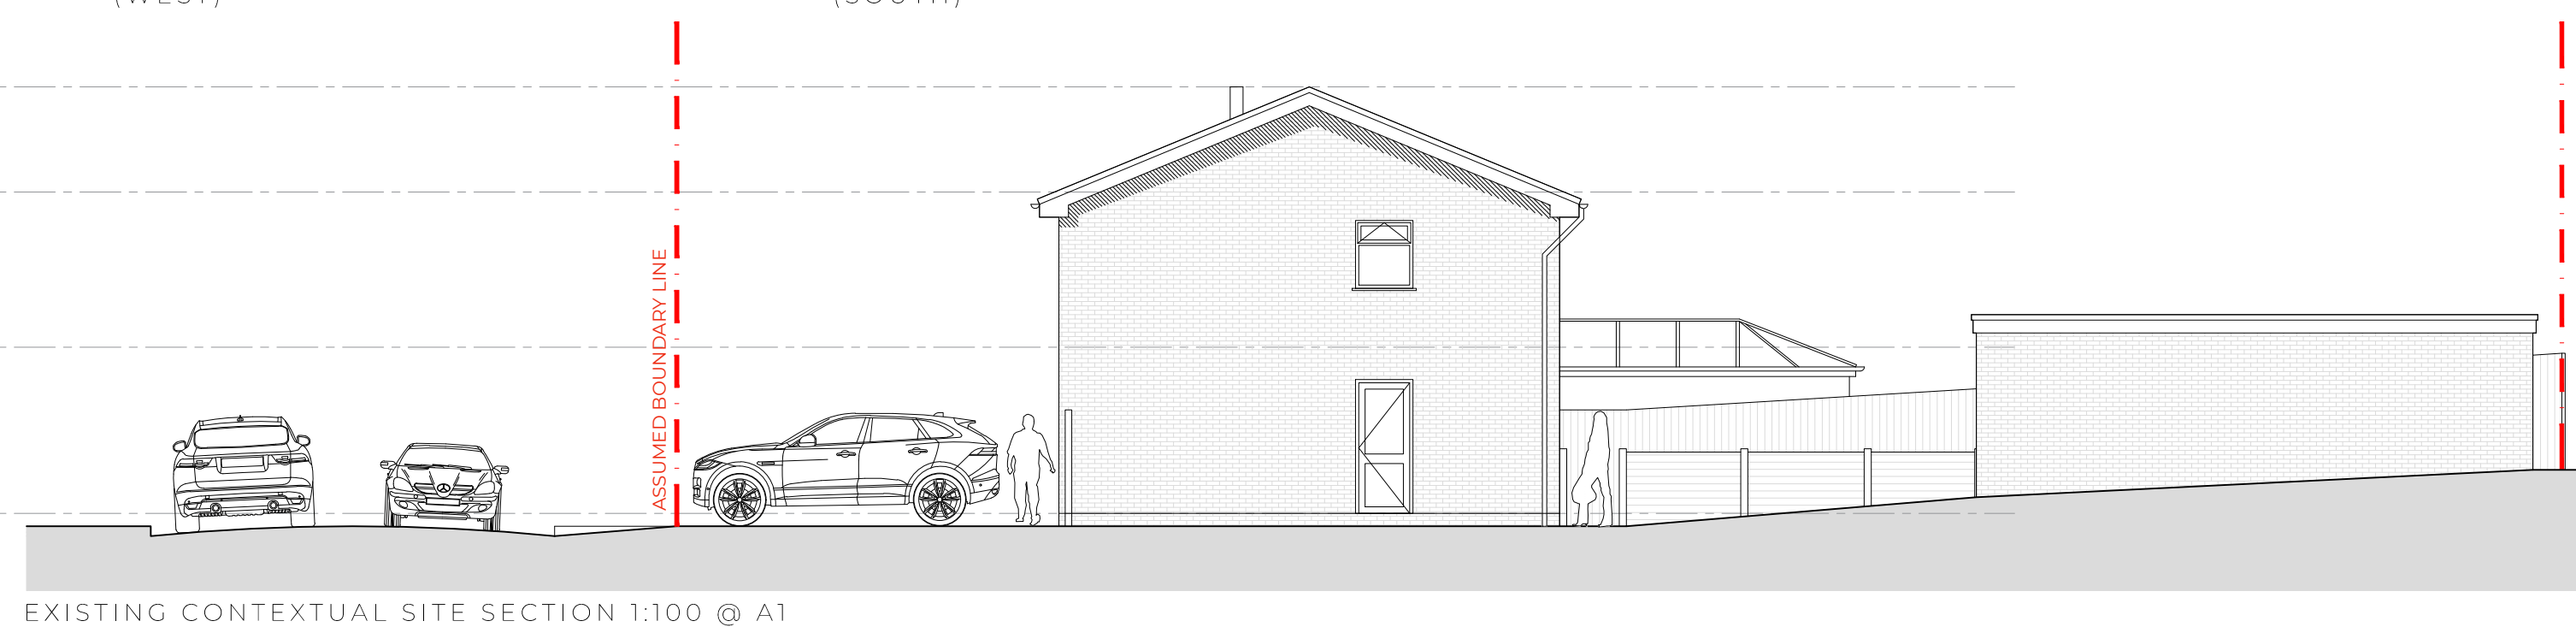
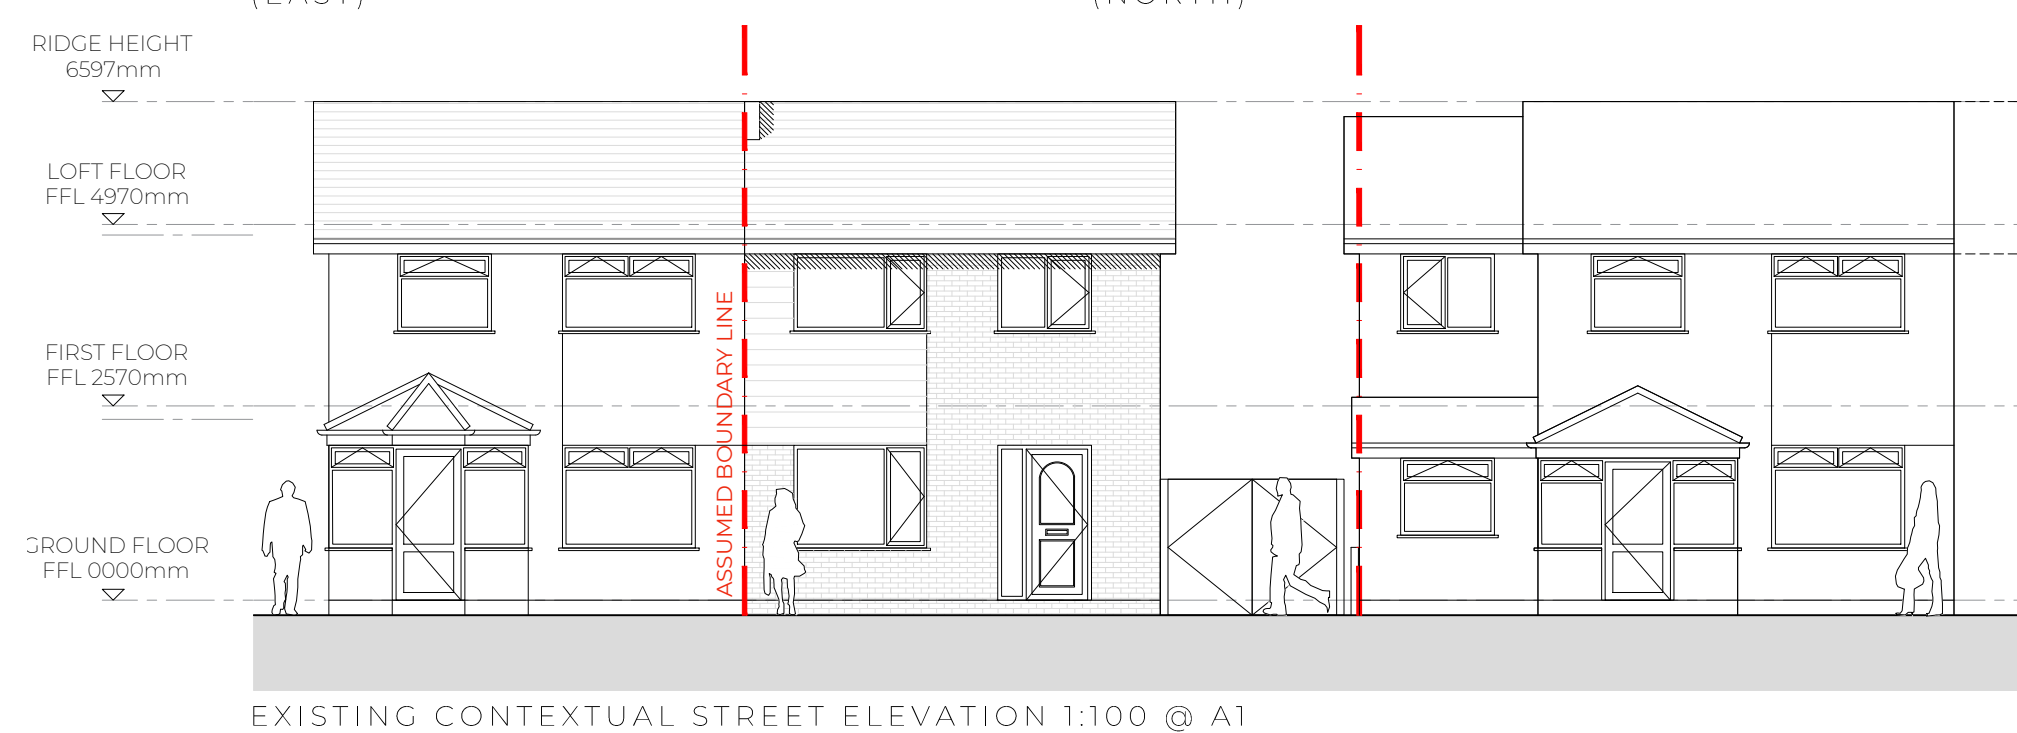
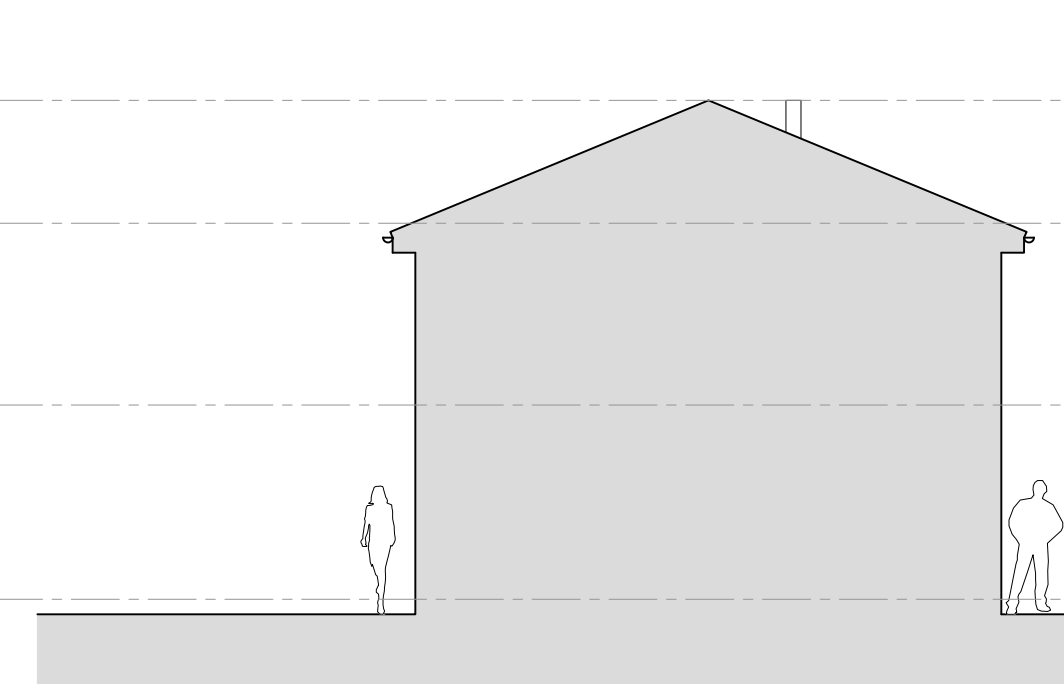
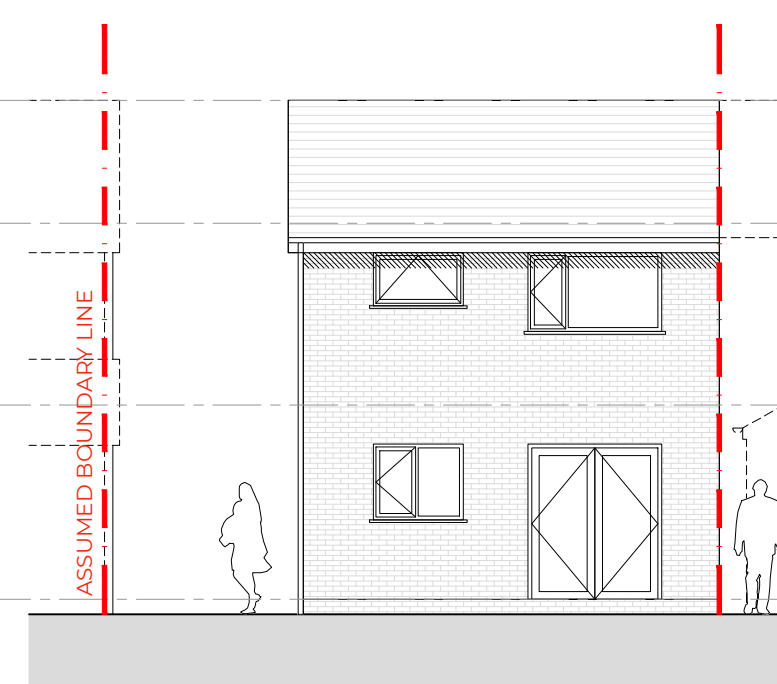


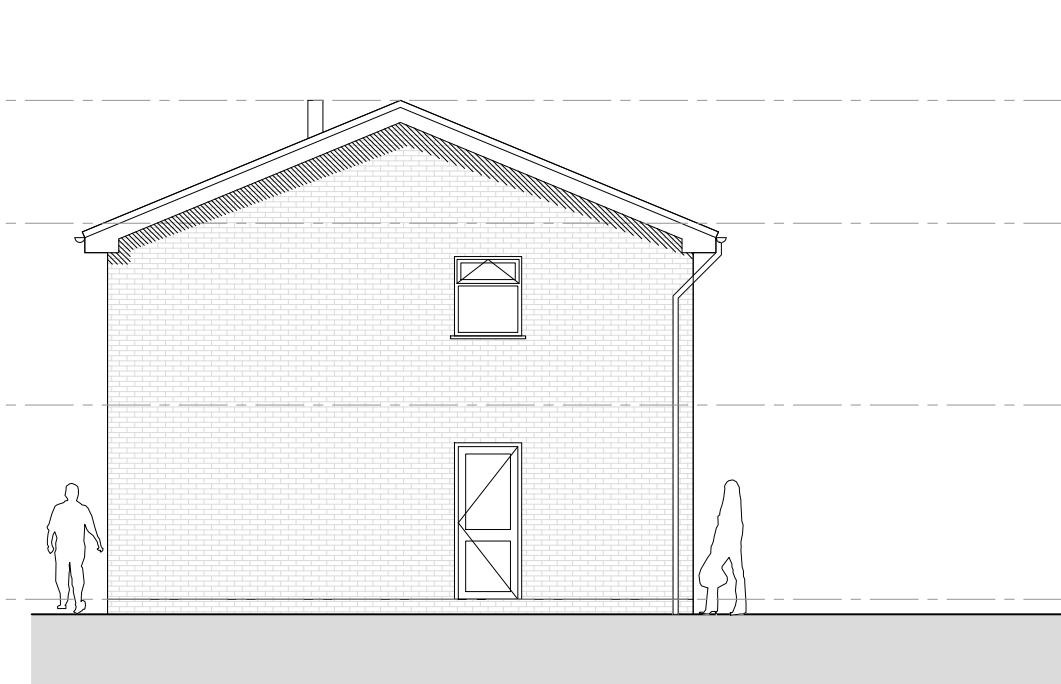

SCHEDULE OF ACCOMMODATION:

Total Site Area	234m ²
Existing Outbuilding Area	27.5m ²
Existing Ground Floor Area	36m ²
Existing First Floor Area	34m ²
Existing GIFA	70m ²

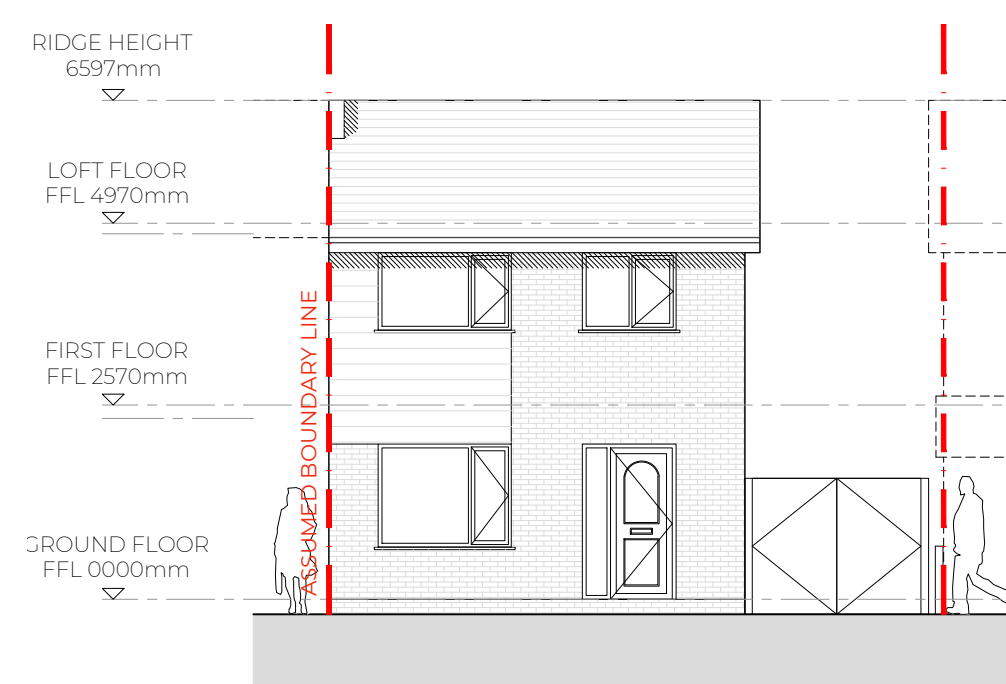

Scale @ A1: 1:100



Scale @ A1: 1:50



This drawing is not to be manipulated in any way. Any errors or discrepancies should be reported to SDA Architecture. Work to given dimensions only which the contractor must check and confirm all dimensions onsite. Copyright to remain with SDA Architecture and is not to be copied, lent or used by any third party without the express written permission of SDA Architecture.

REV	DATE	NOTES
-	09.08.23	First issue for client comment only.
P1	26.09.23	Sheet re-formatted. Contextual street elevation added. Issued for client approval only.

MEASURED
SURVEY

PROJECT:
88 Bardley Crescent
Huyton
L35 1RJ

DRAWING TITLE:
Existing Plans, Sections &
Elevations

DRAWN/APPROVED BY: DATE:
AD/BR 09.08.2023

DRAWING NO:
23070-SDA-V2-ZZ-DR-A-0201_P1

SDA ARCHITECTURE

34 Wellington Road
Oxton CH43 2JF
+44 (0) 151 651 1789
info@sdaarchitecture.com
sdaarchitecture.com

