




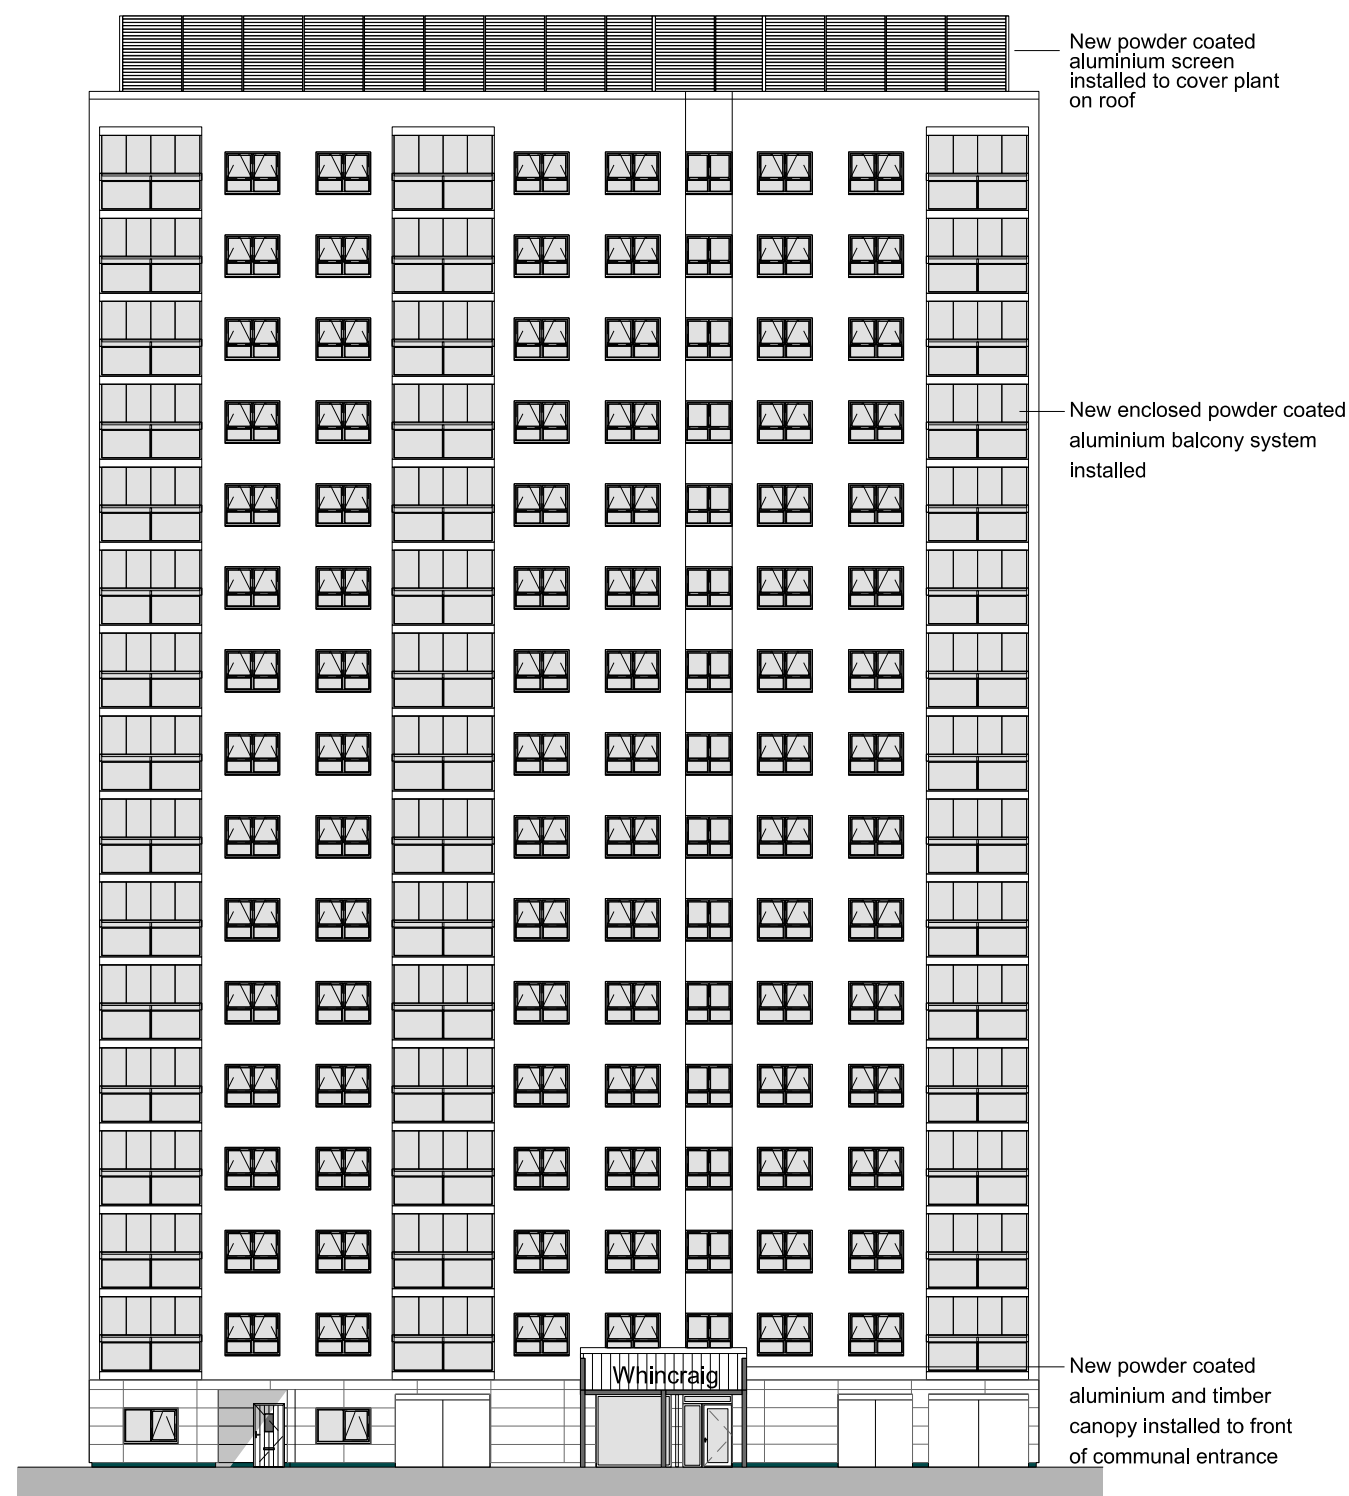


Front Elevation

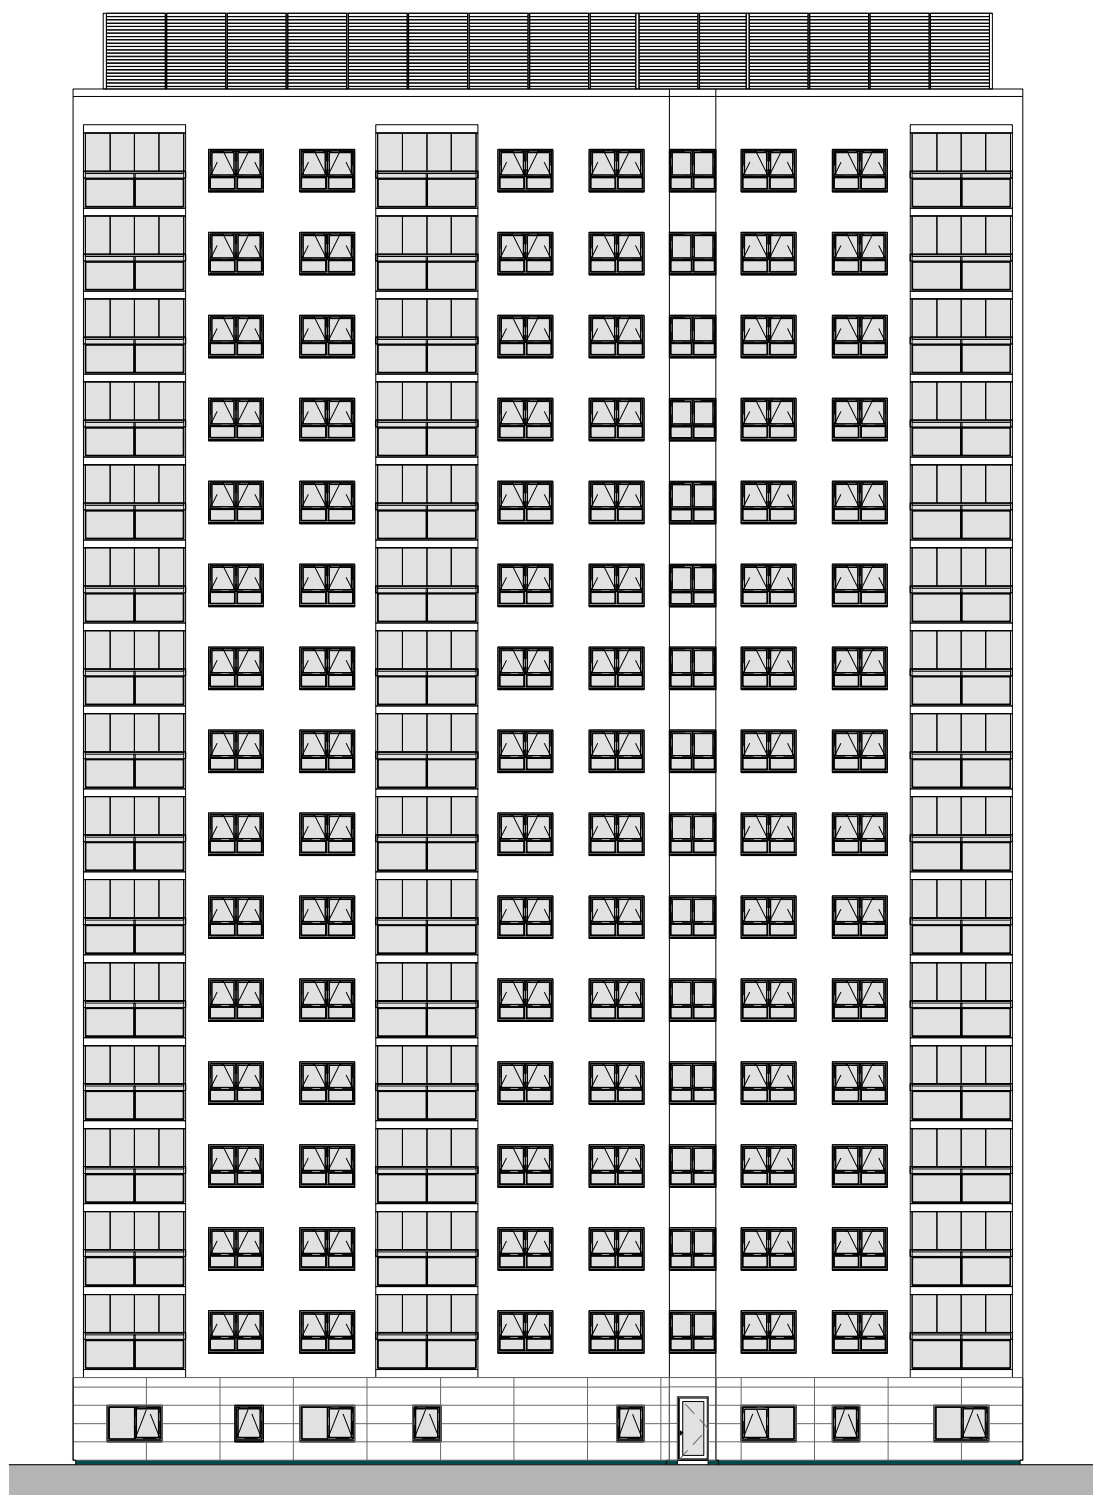

Rear Elevation

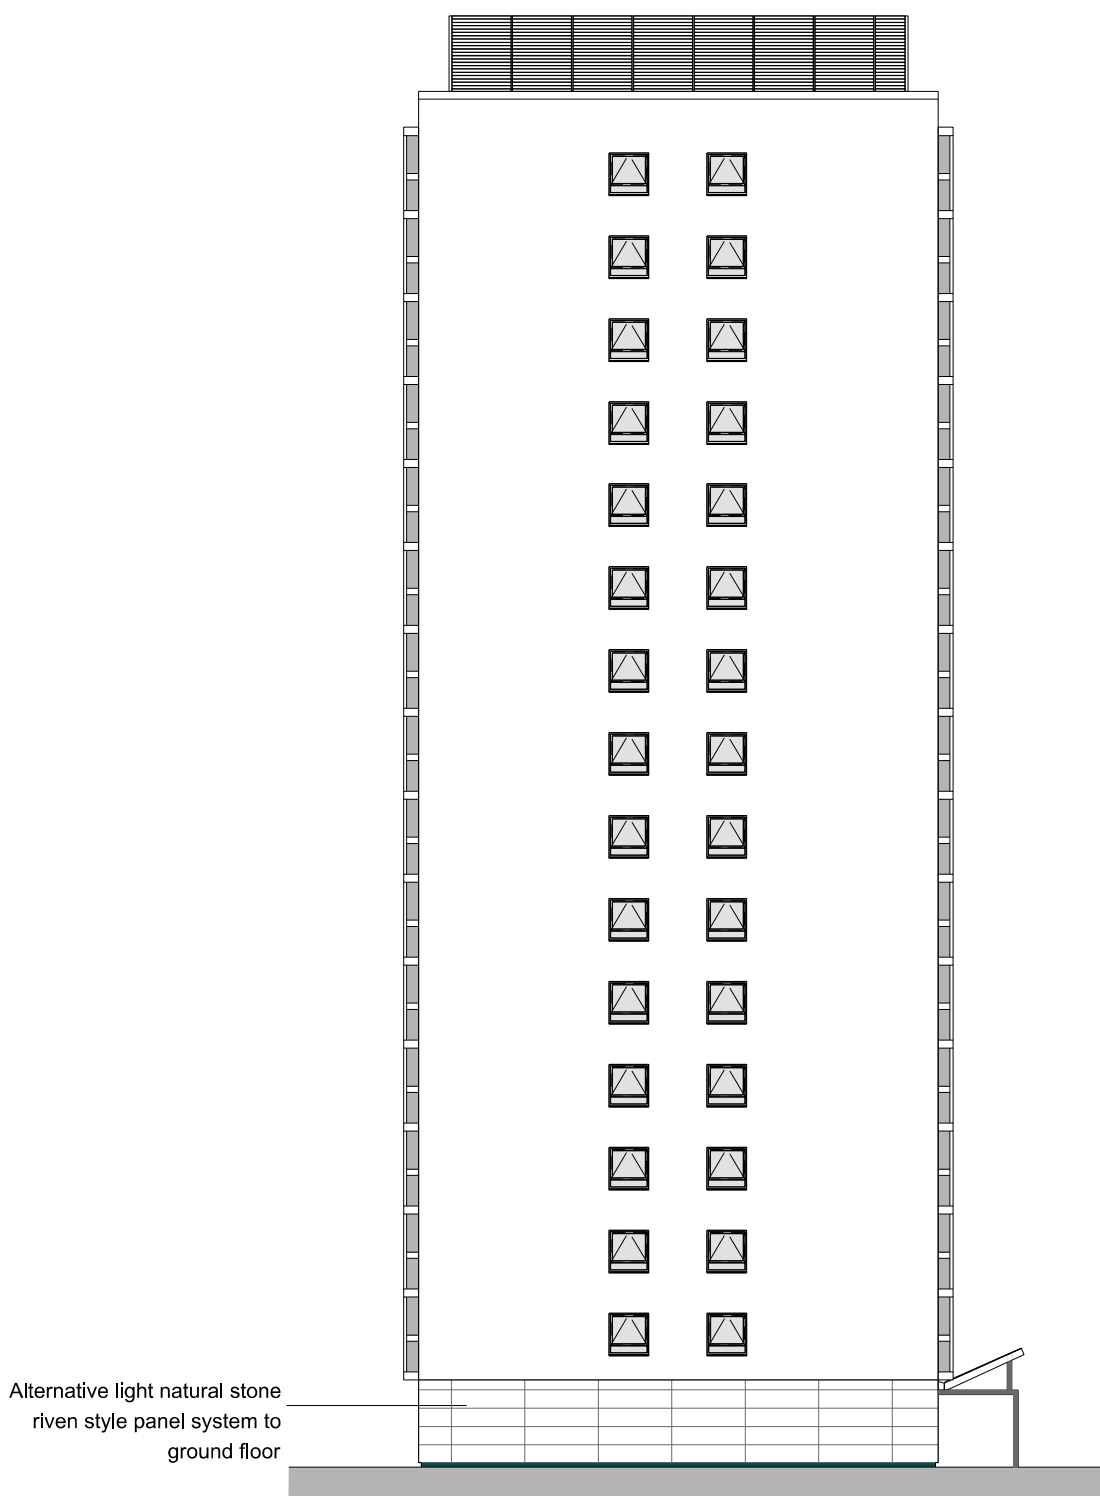


Side Elevation 1

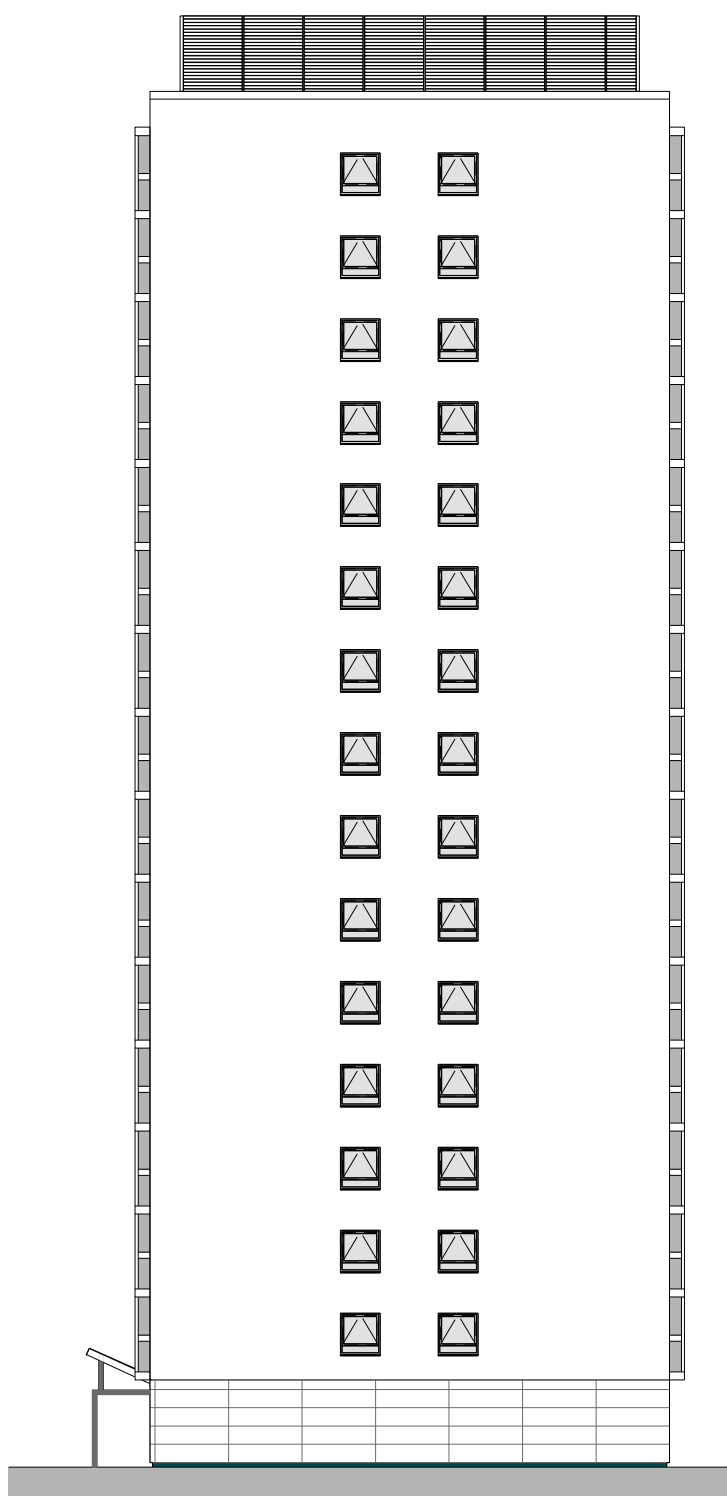

Side Elevation 2




Front Plinth Facade (1:100)

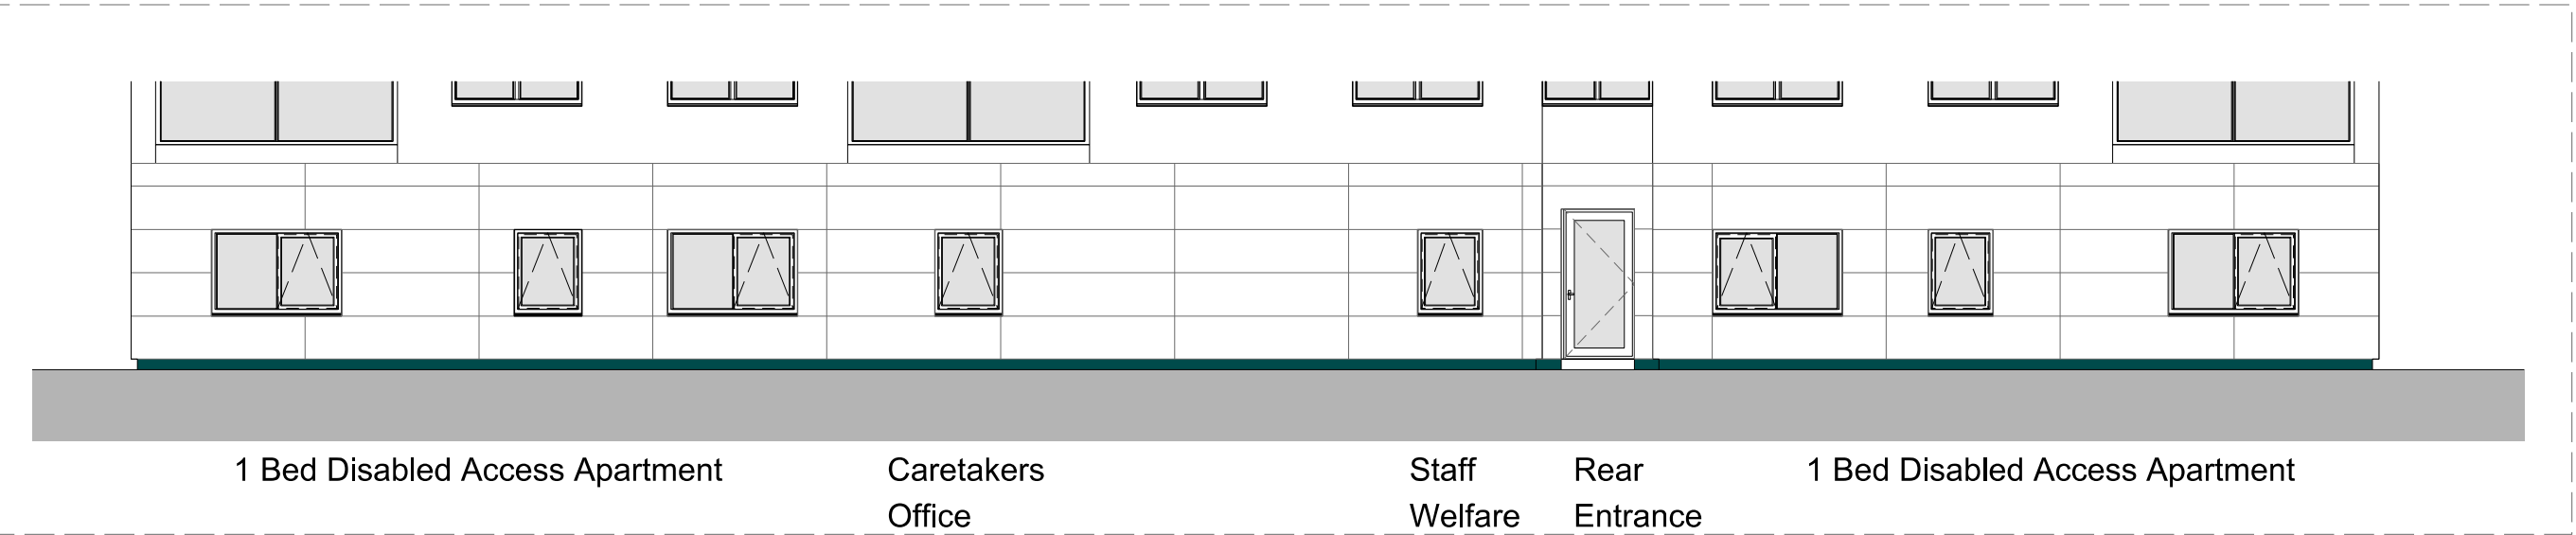


Rear Plinth Facade (1:100)




Front Plinth Facade with new boundary included (1:100)

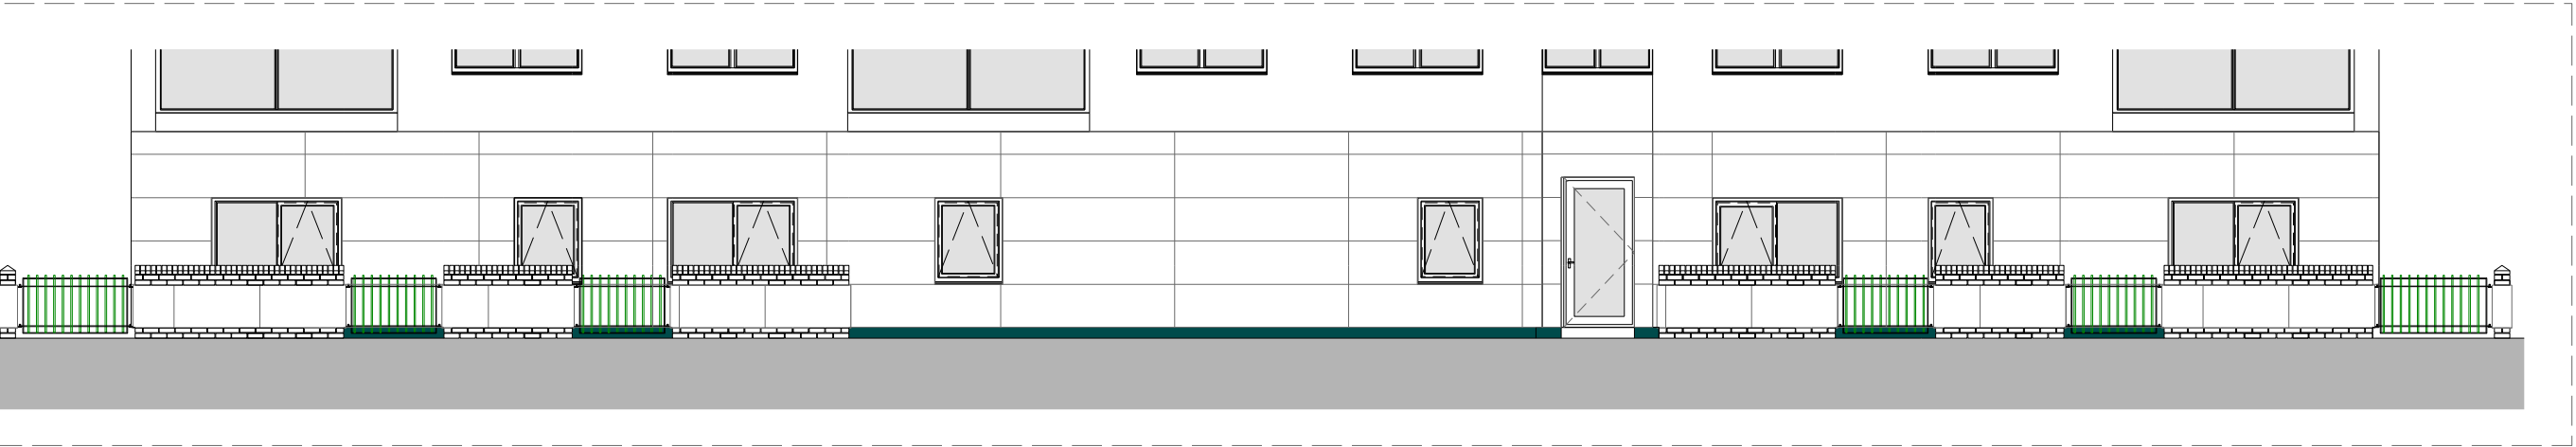


Rear Plinth Facade with new boundary included (1:100)

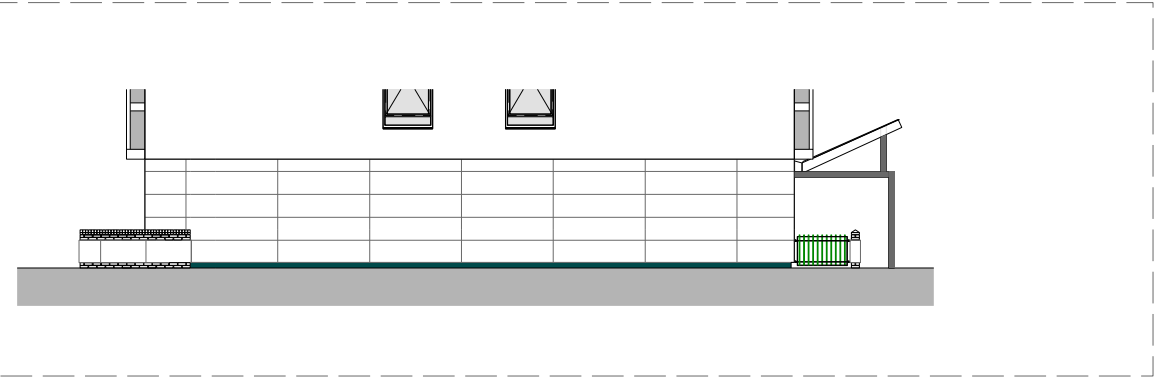

Side Elevation 1 with new boundaries (1:200)

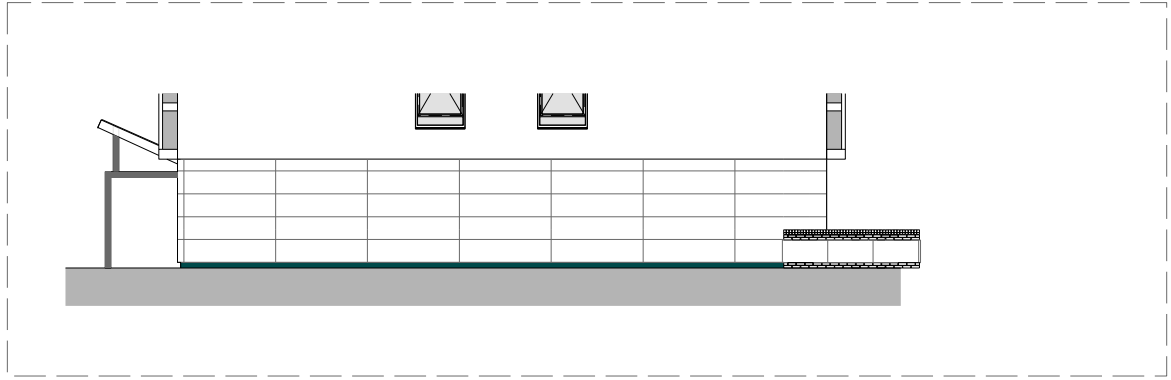

Side Elevation 2 with new boundaries (1:200)

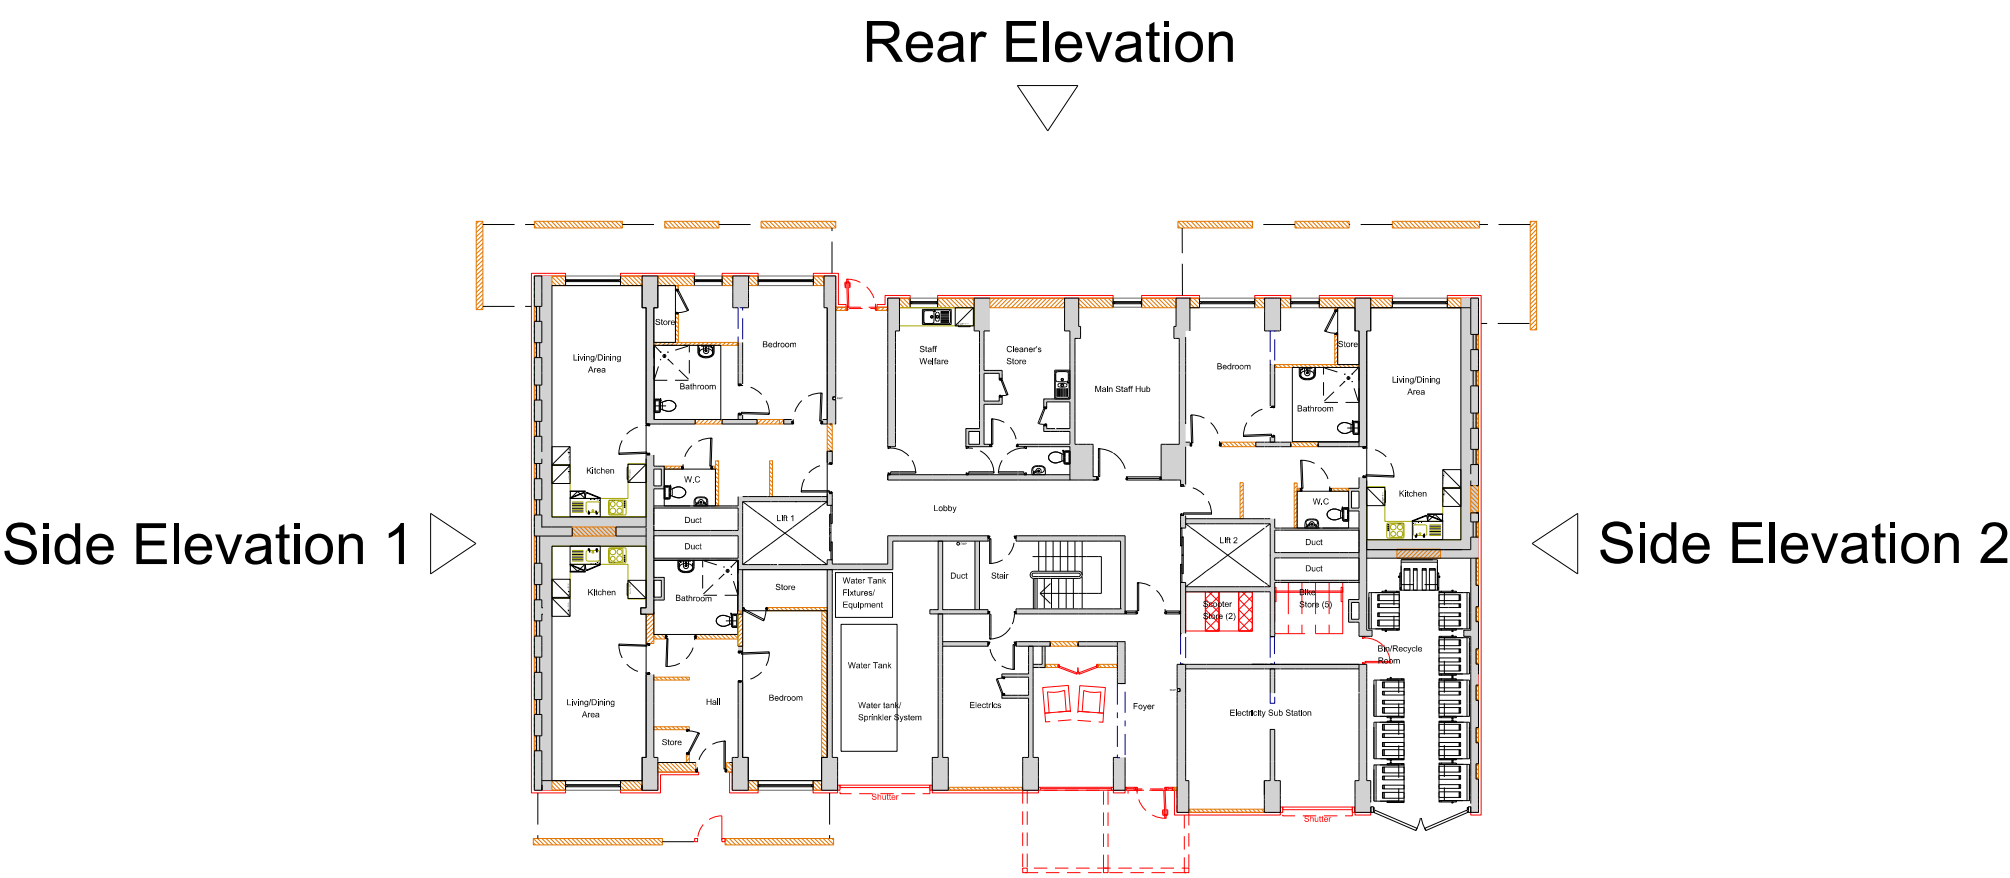

Front Elevation

