


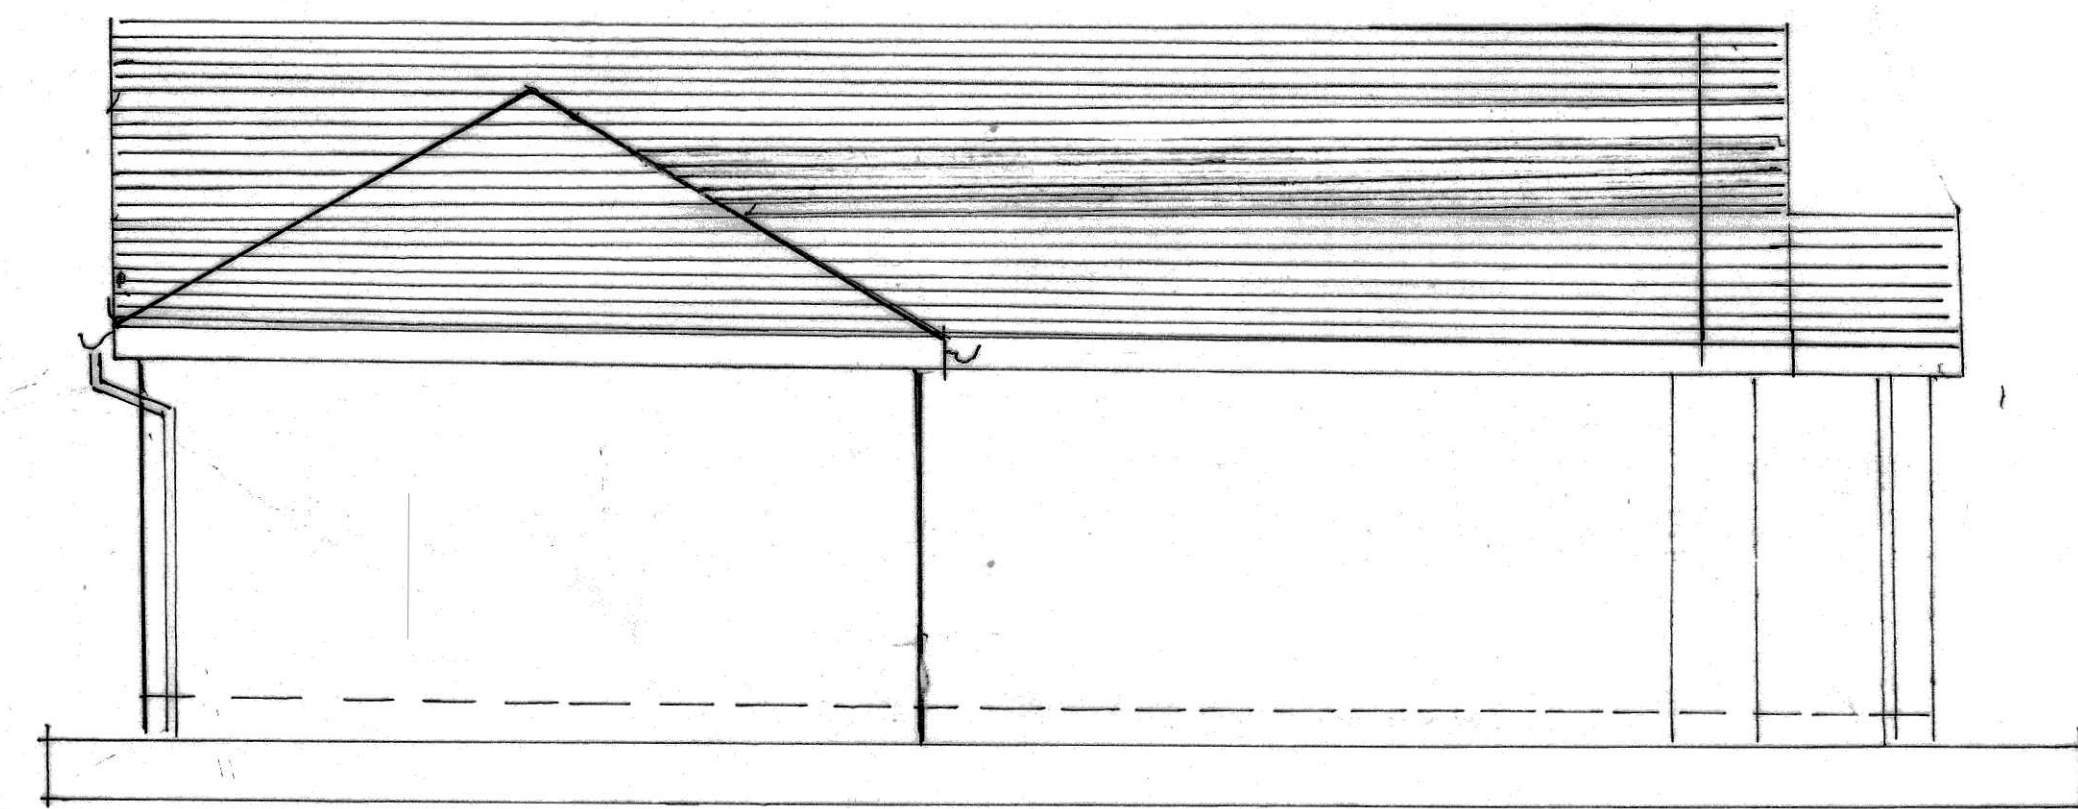


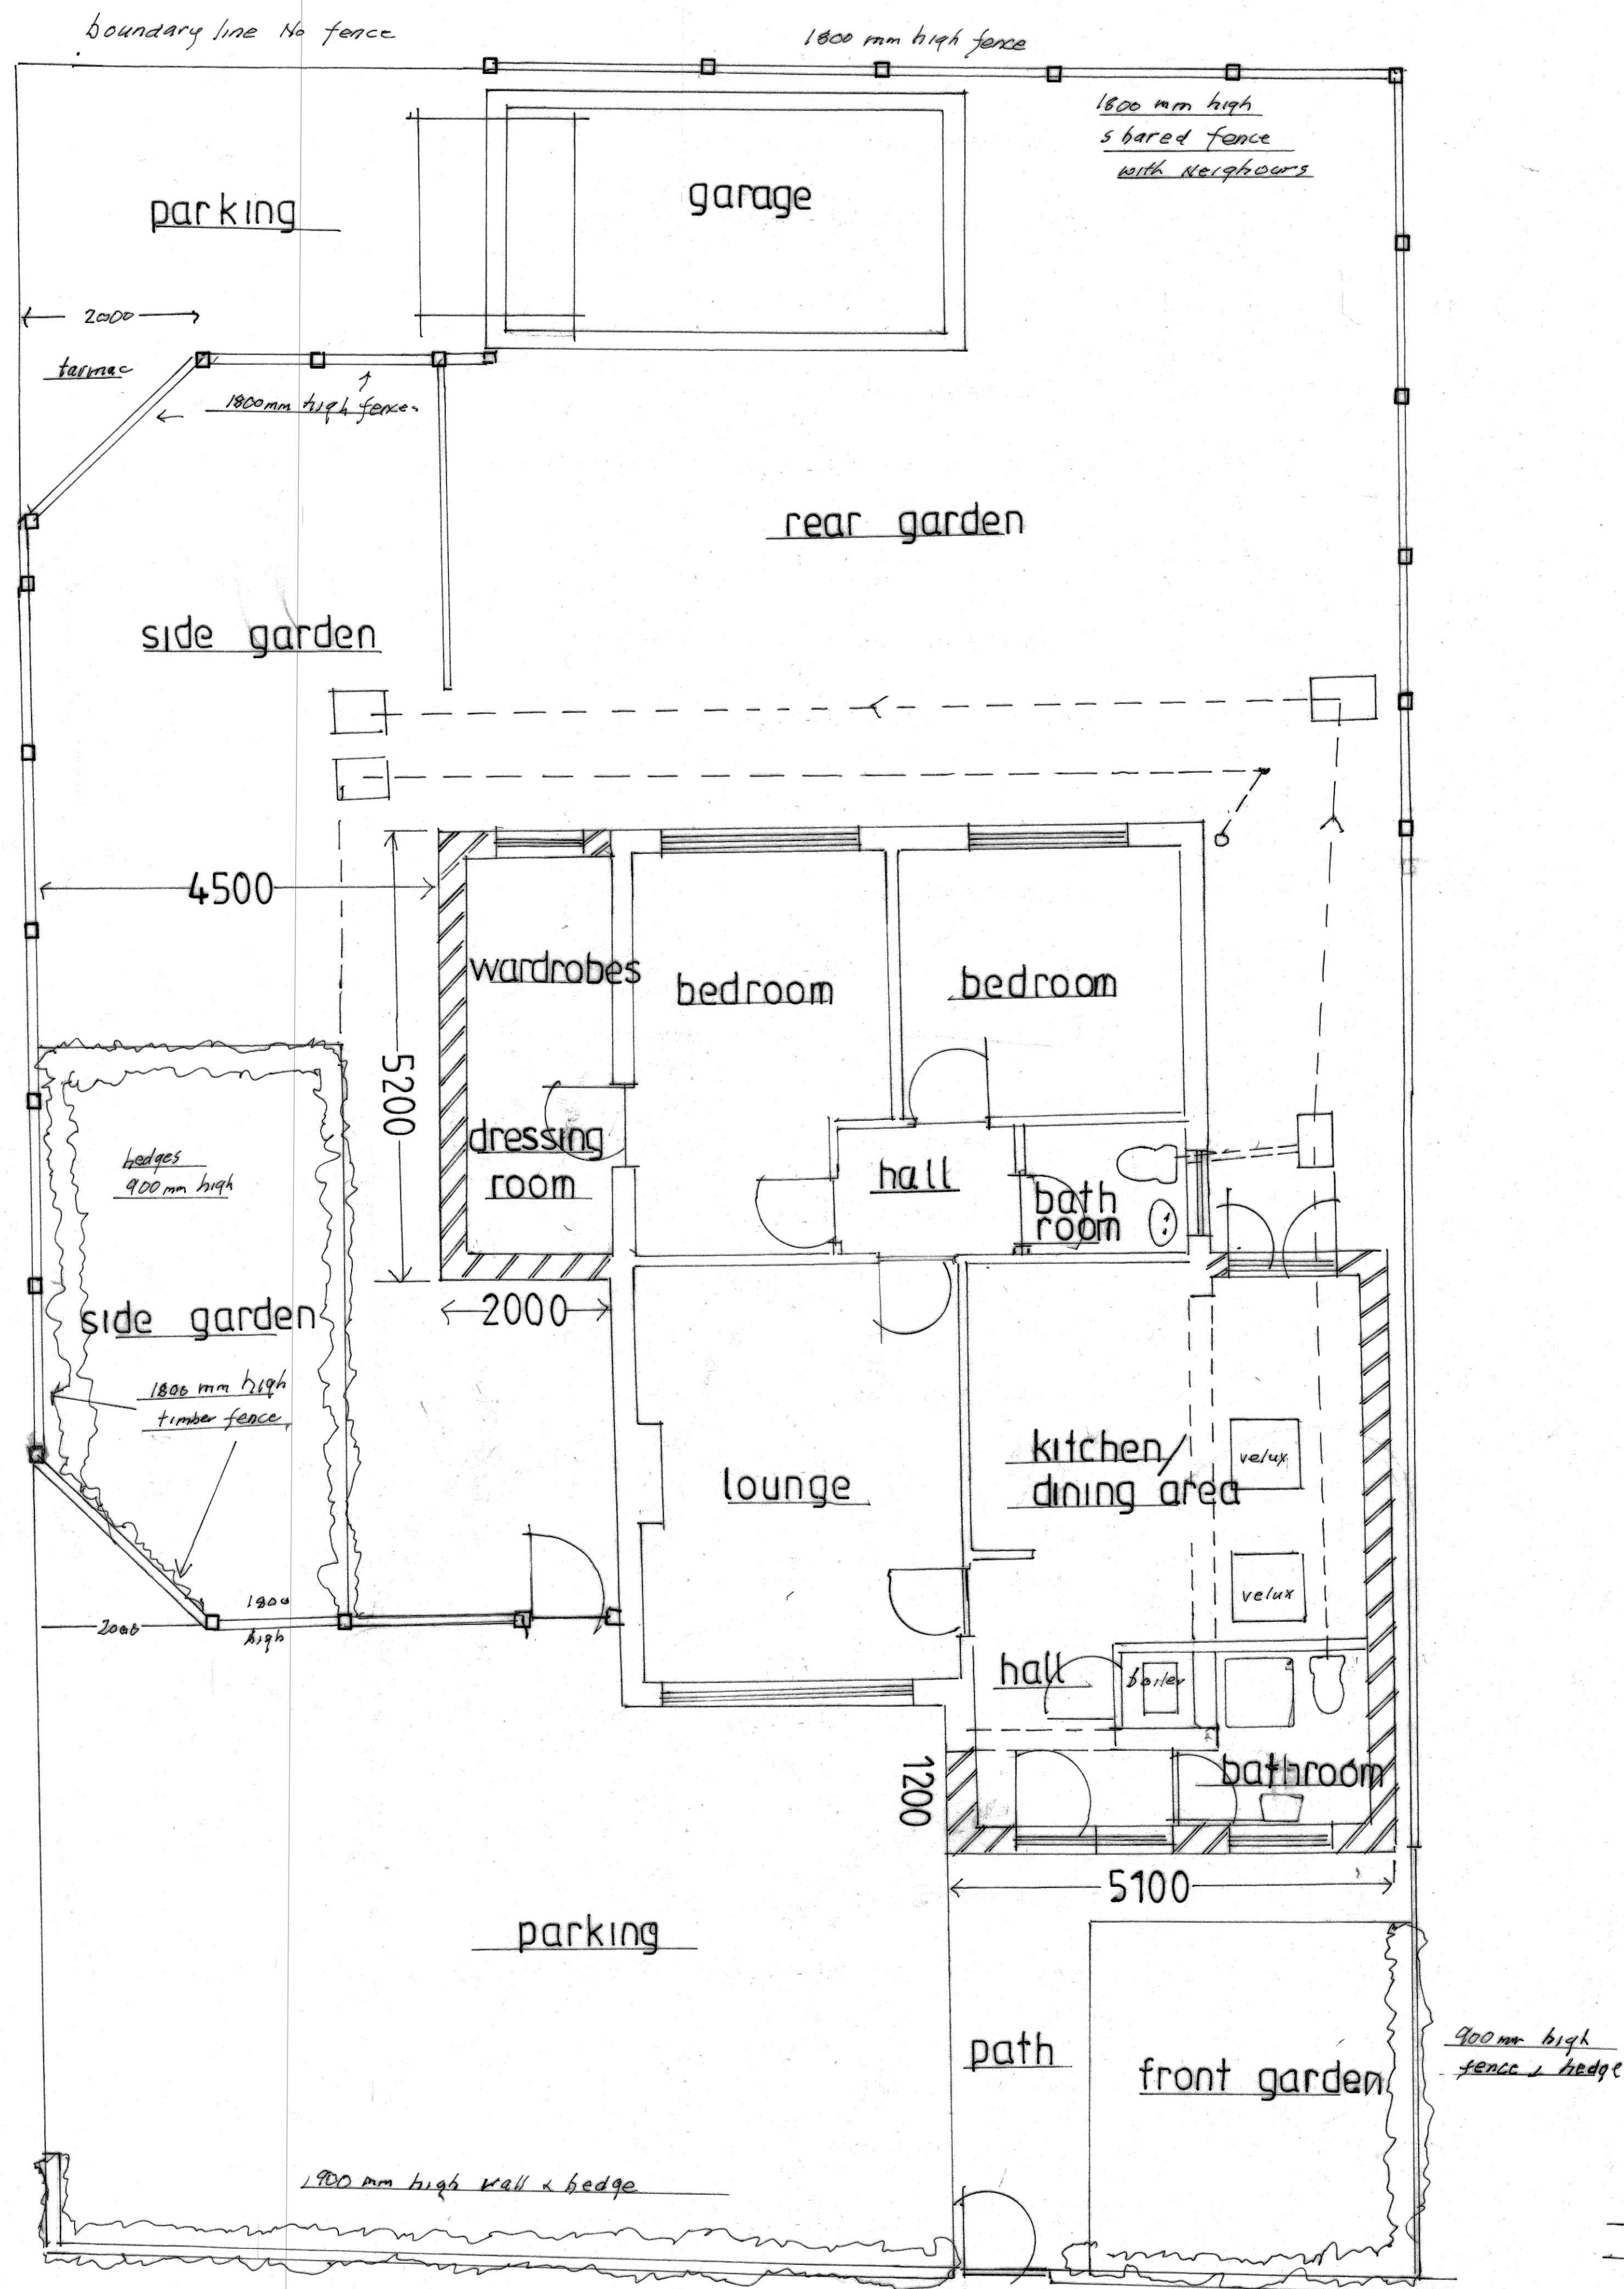


PROPOSED SIDE VIEW TO PENNINE WAY

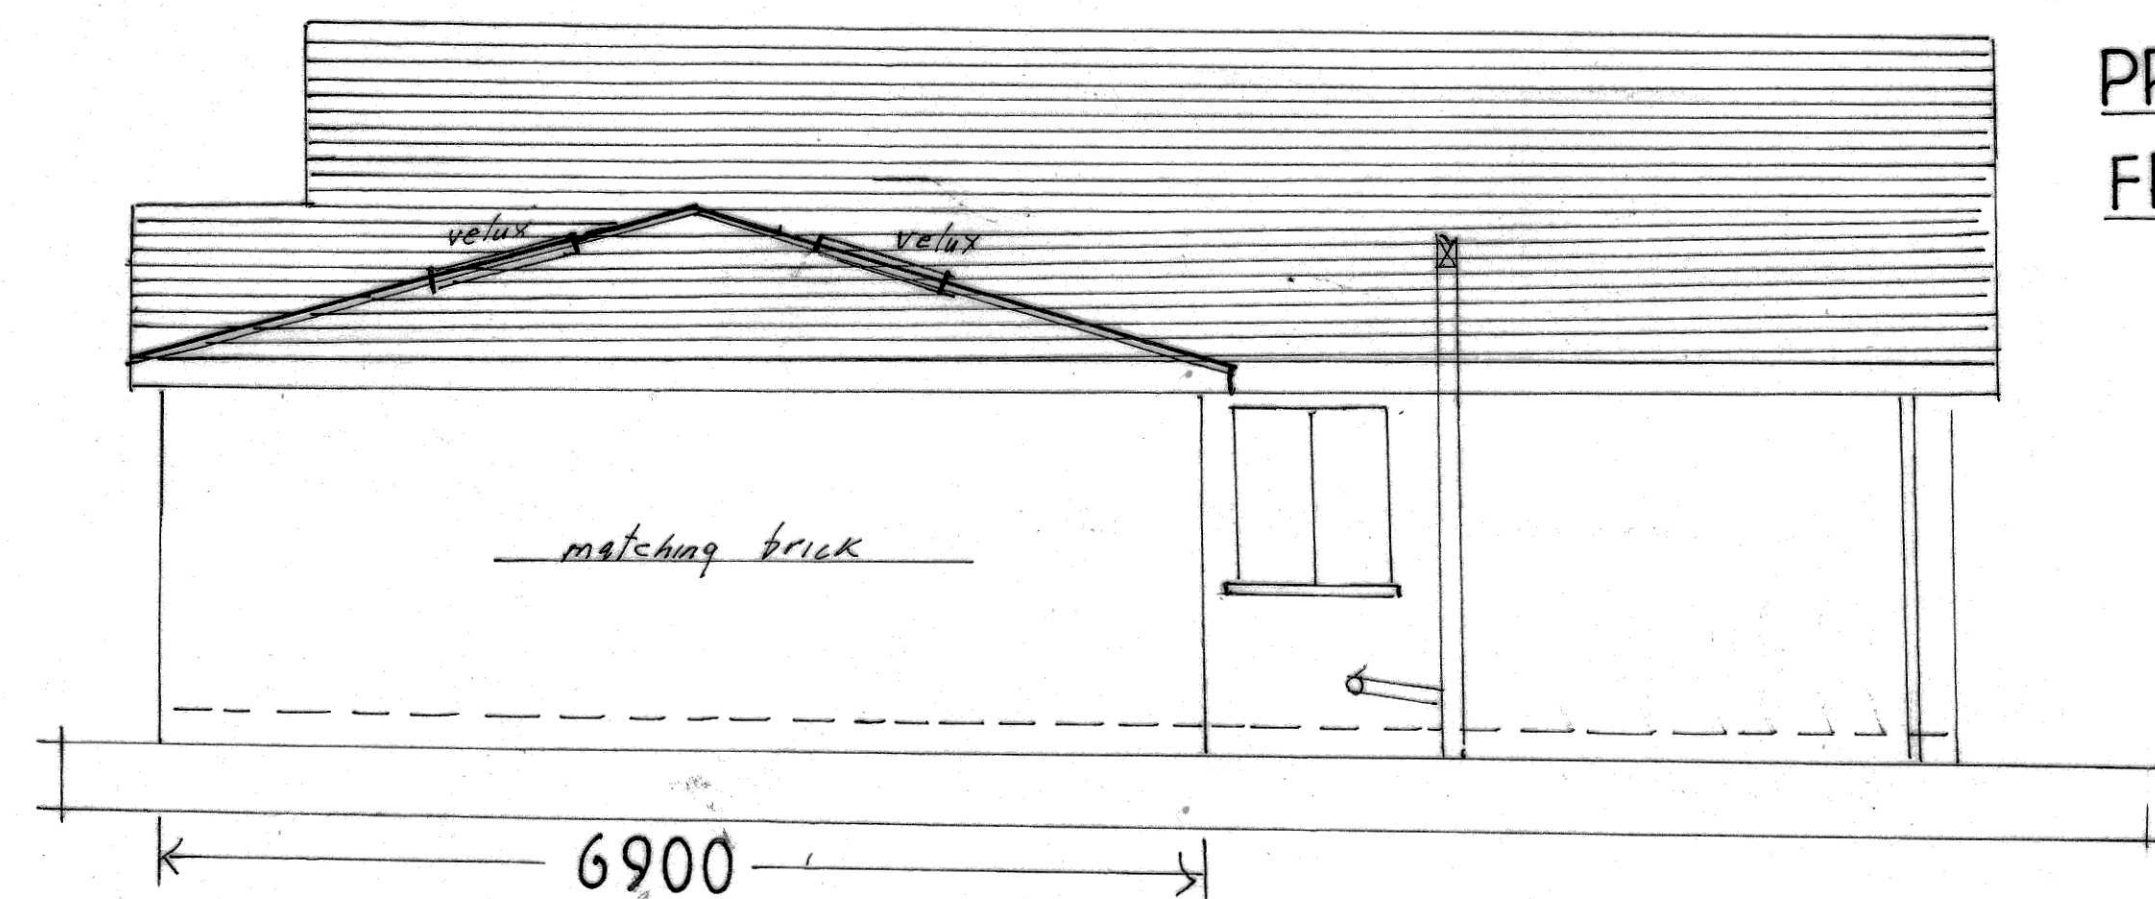

PROPOSED SIDE VIEW FROM NEIGHBOURS

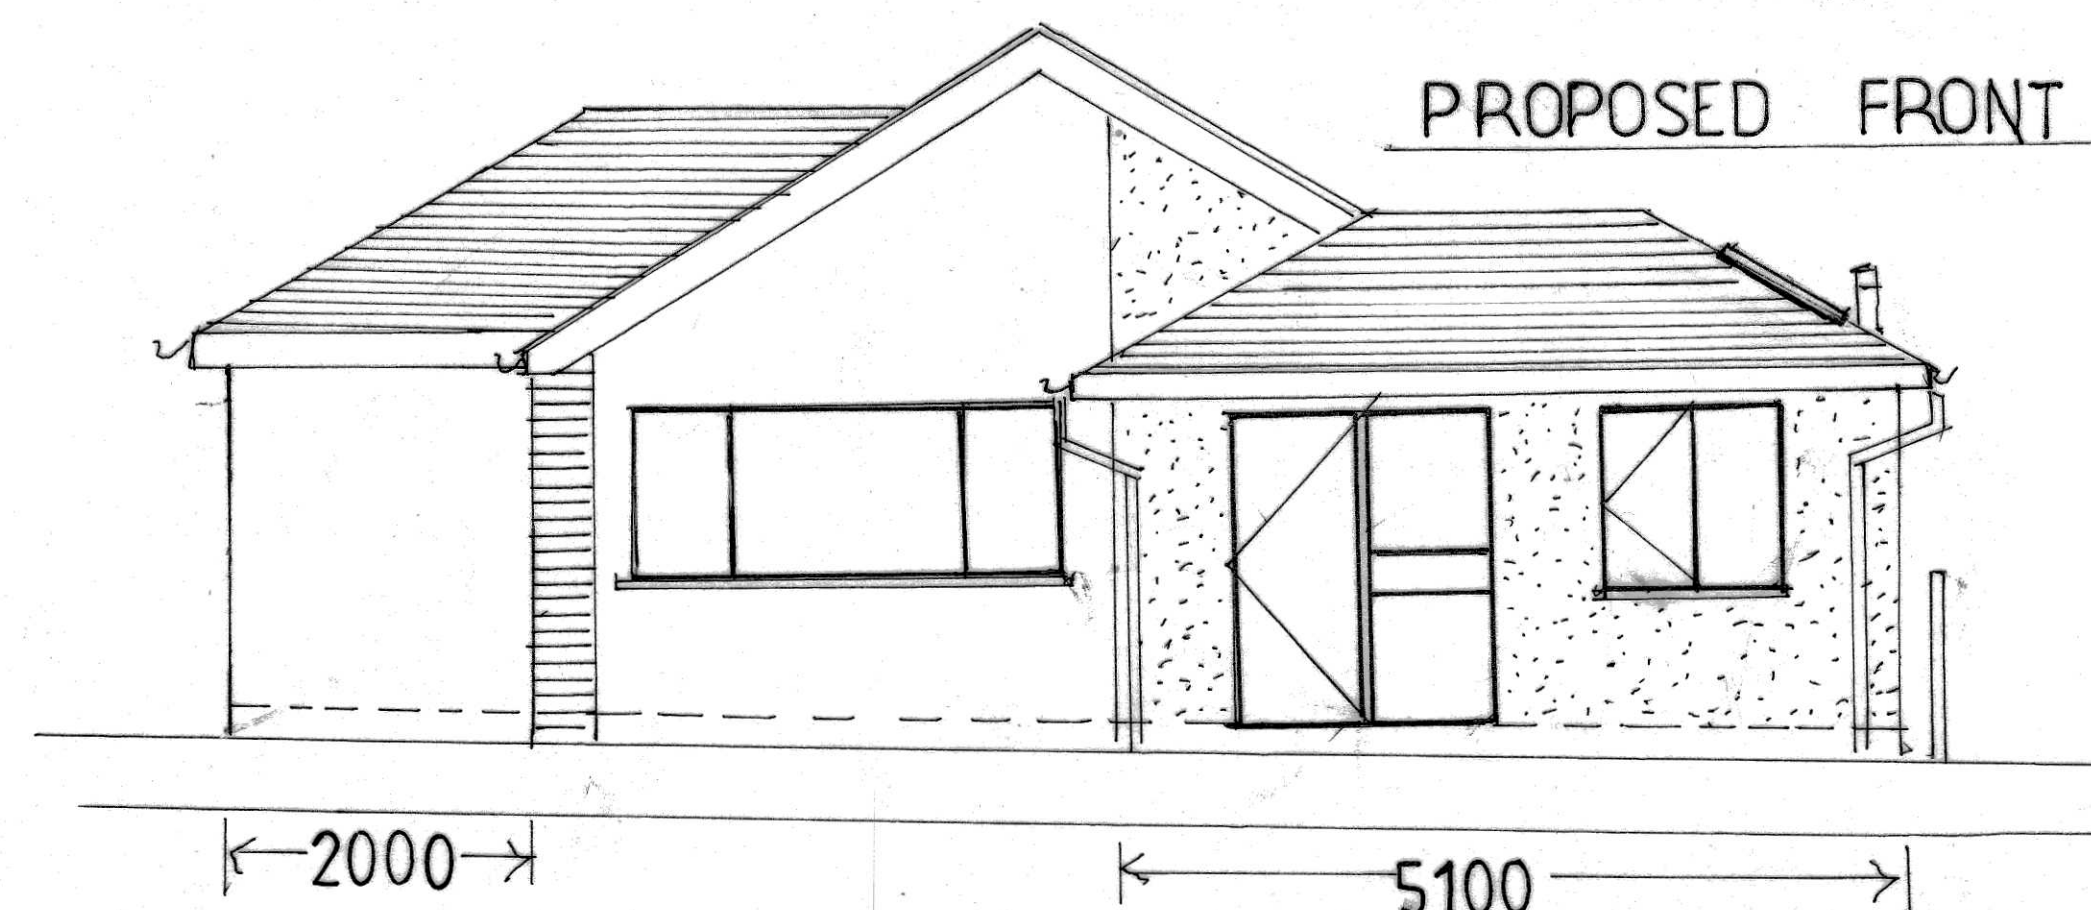

PROPOSED FRONT VIEW

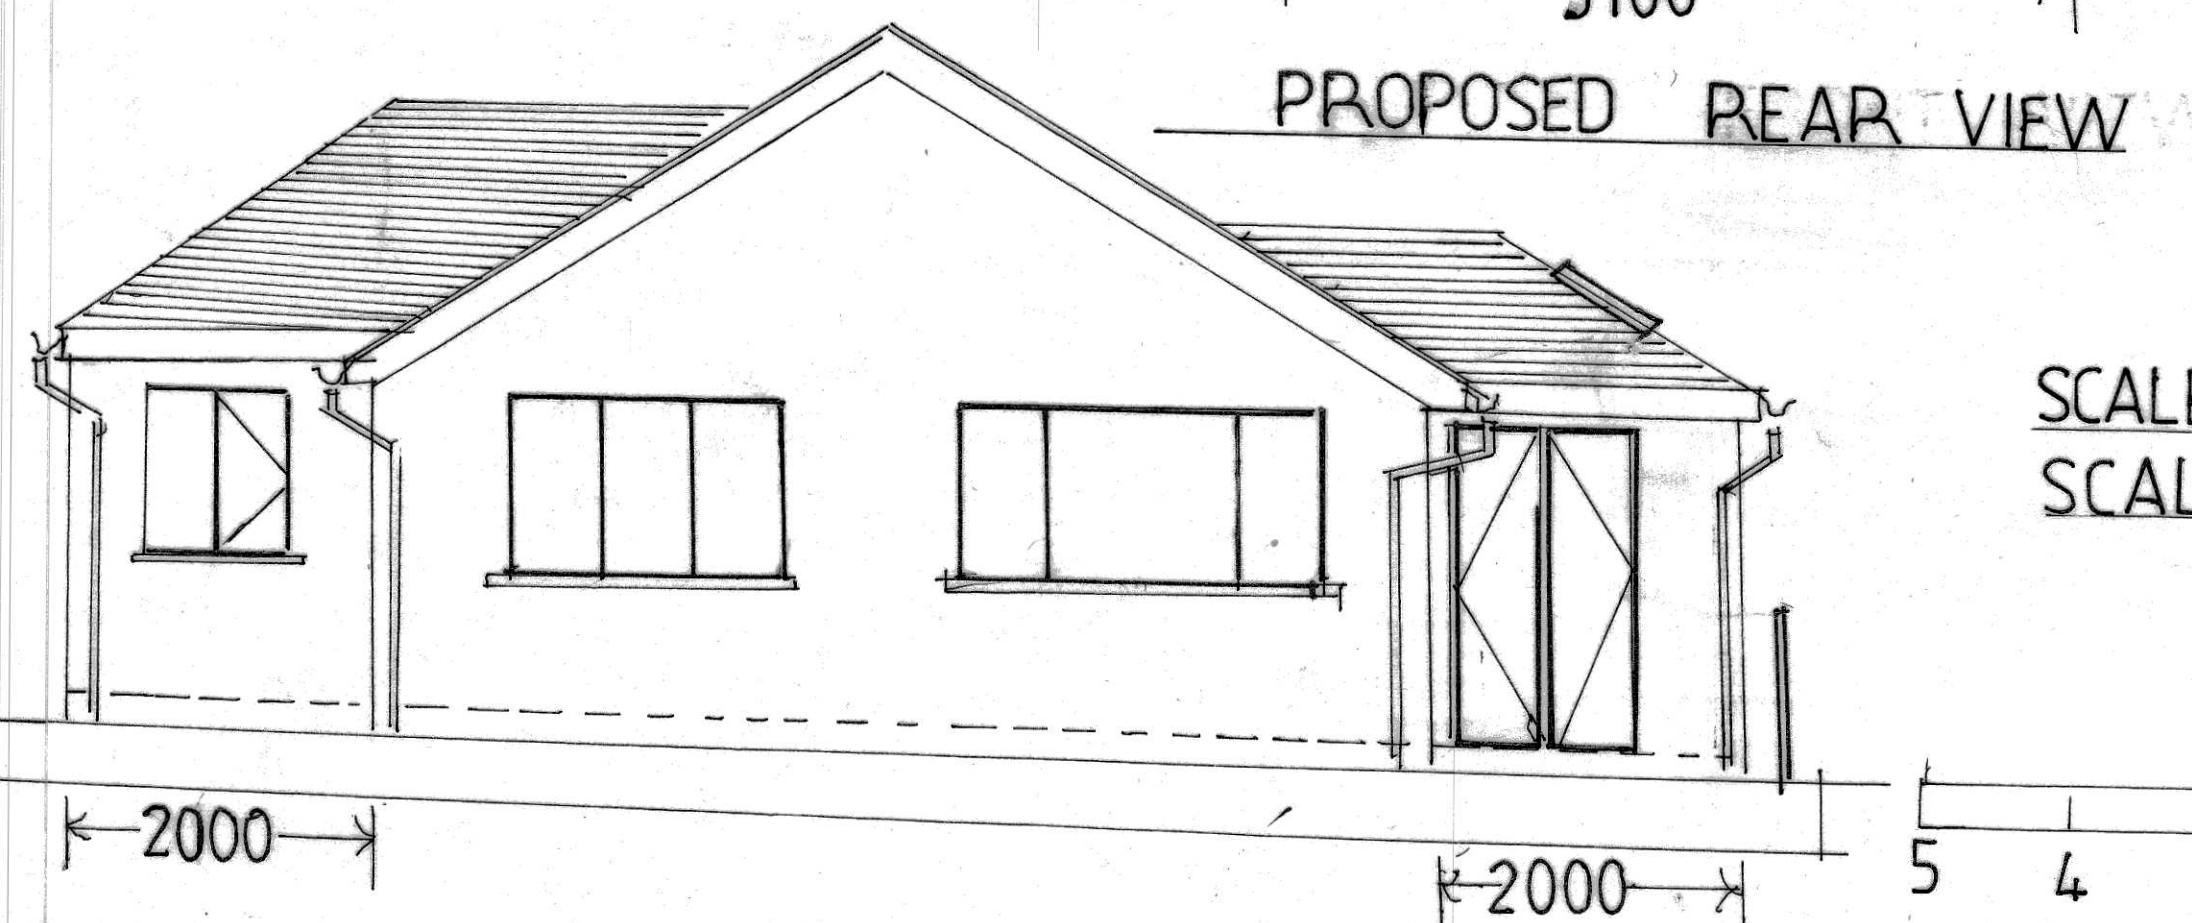

PROPOSED REAR VIEW

SCALE BAR
SCALE 1:50

