




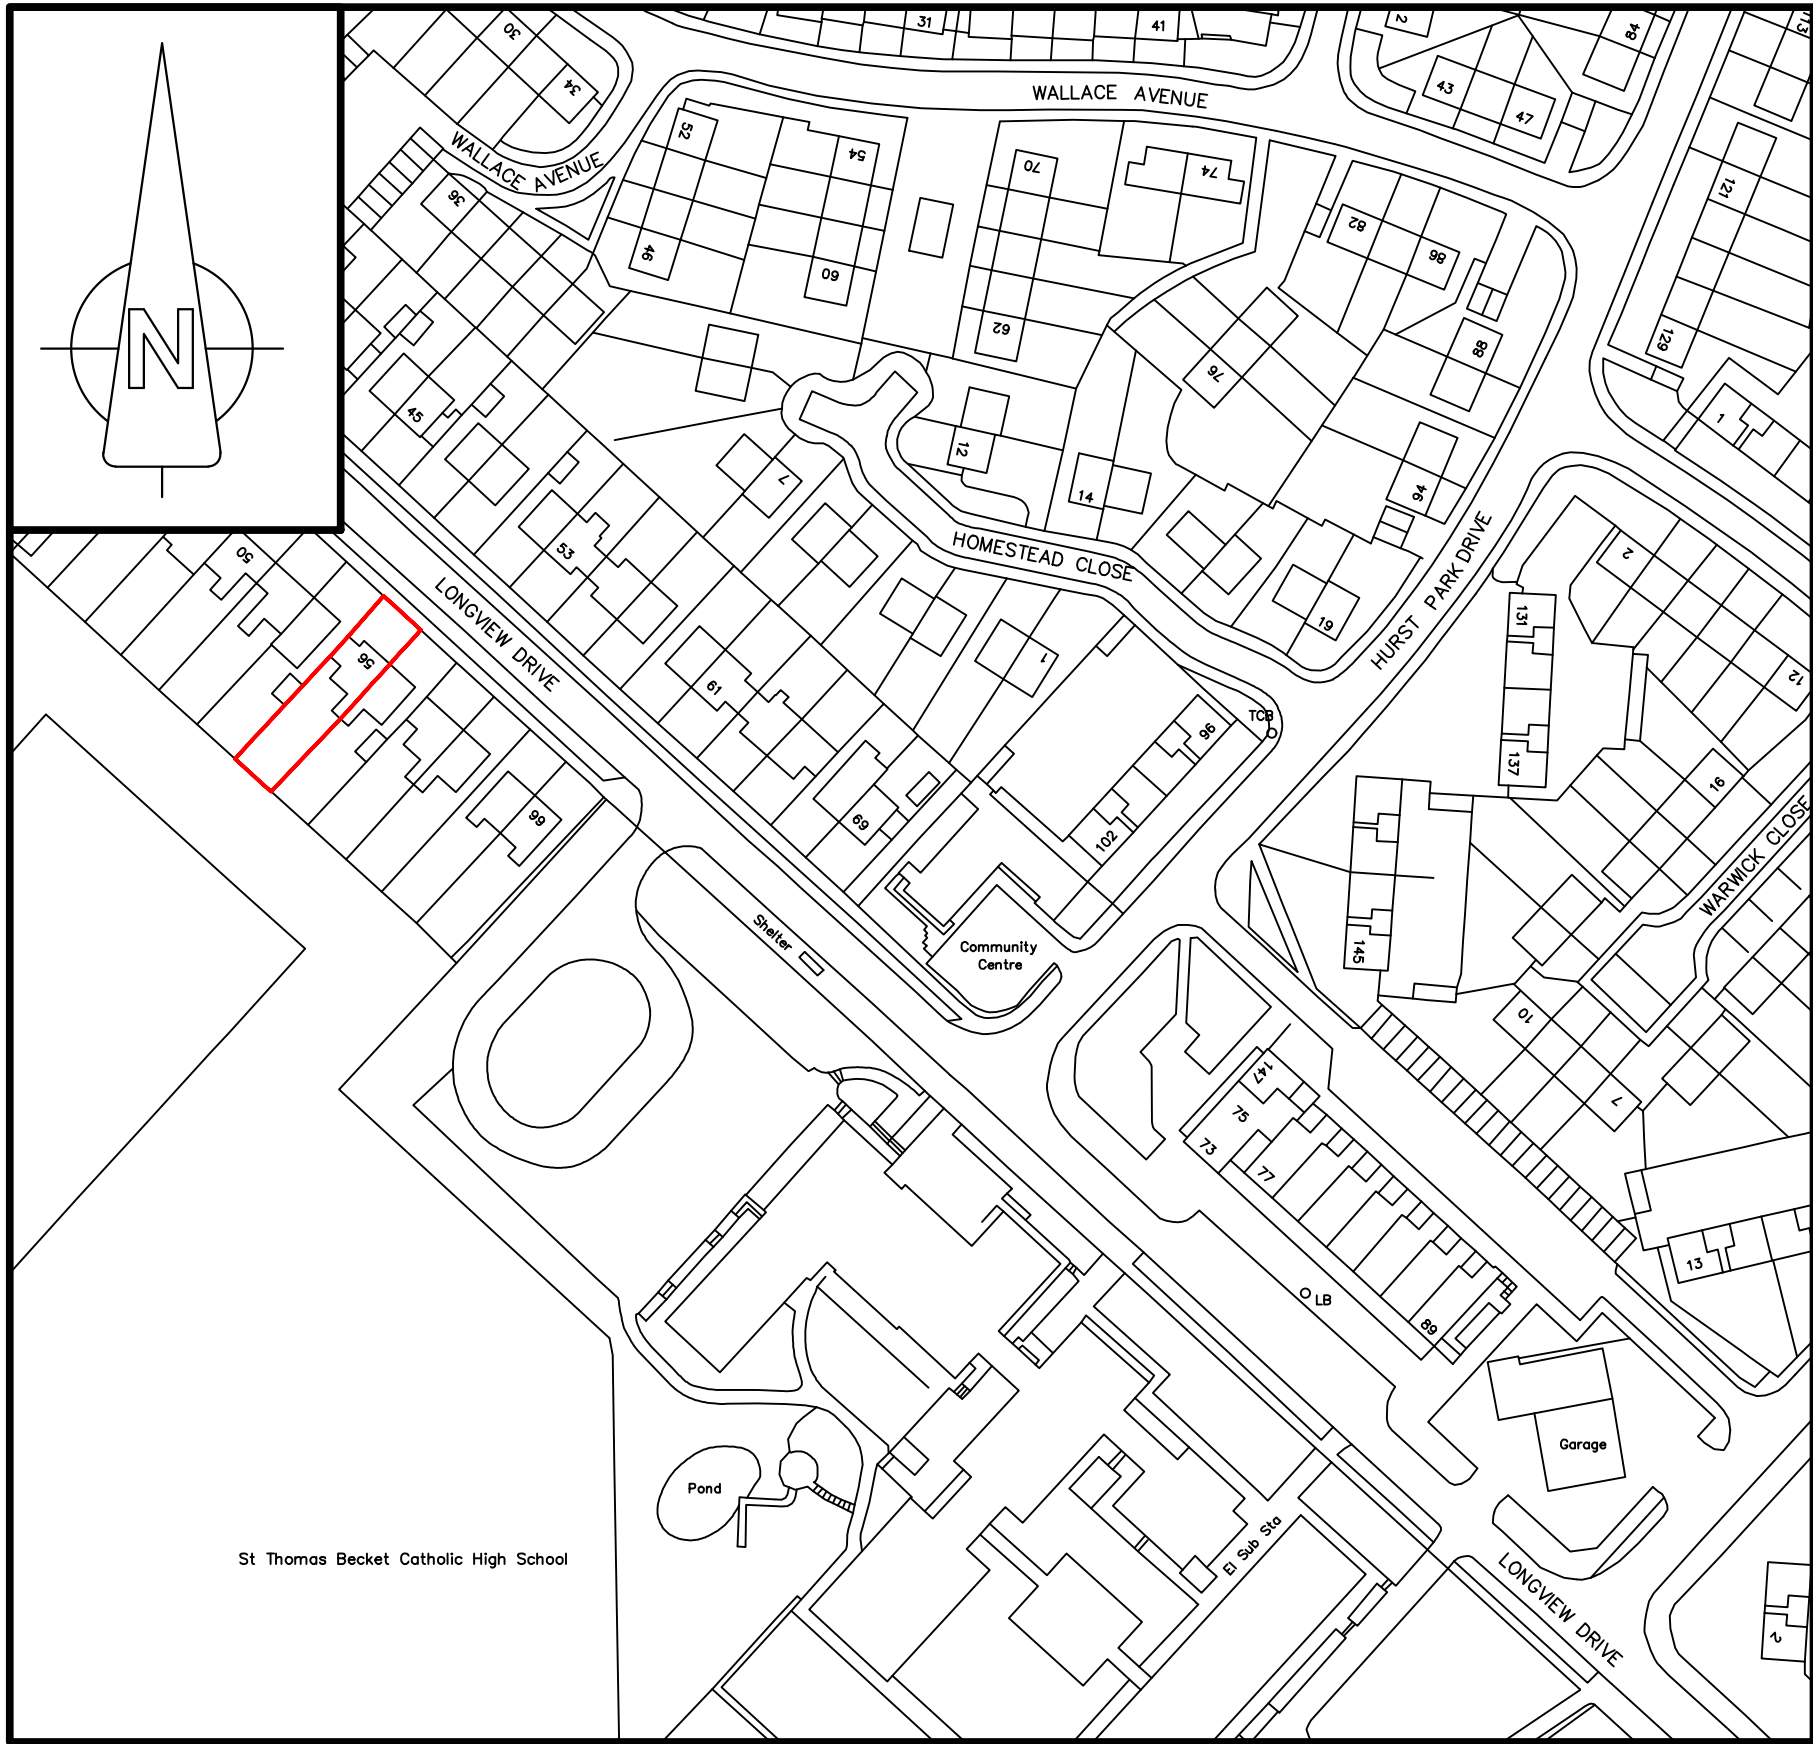

**SITE LOCATION PLAN** 1 : 1250

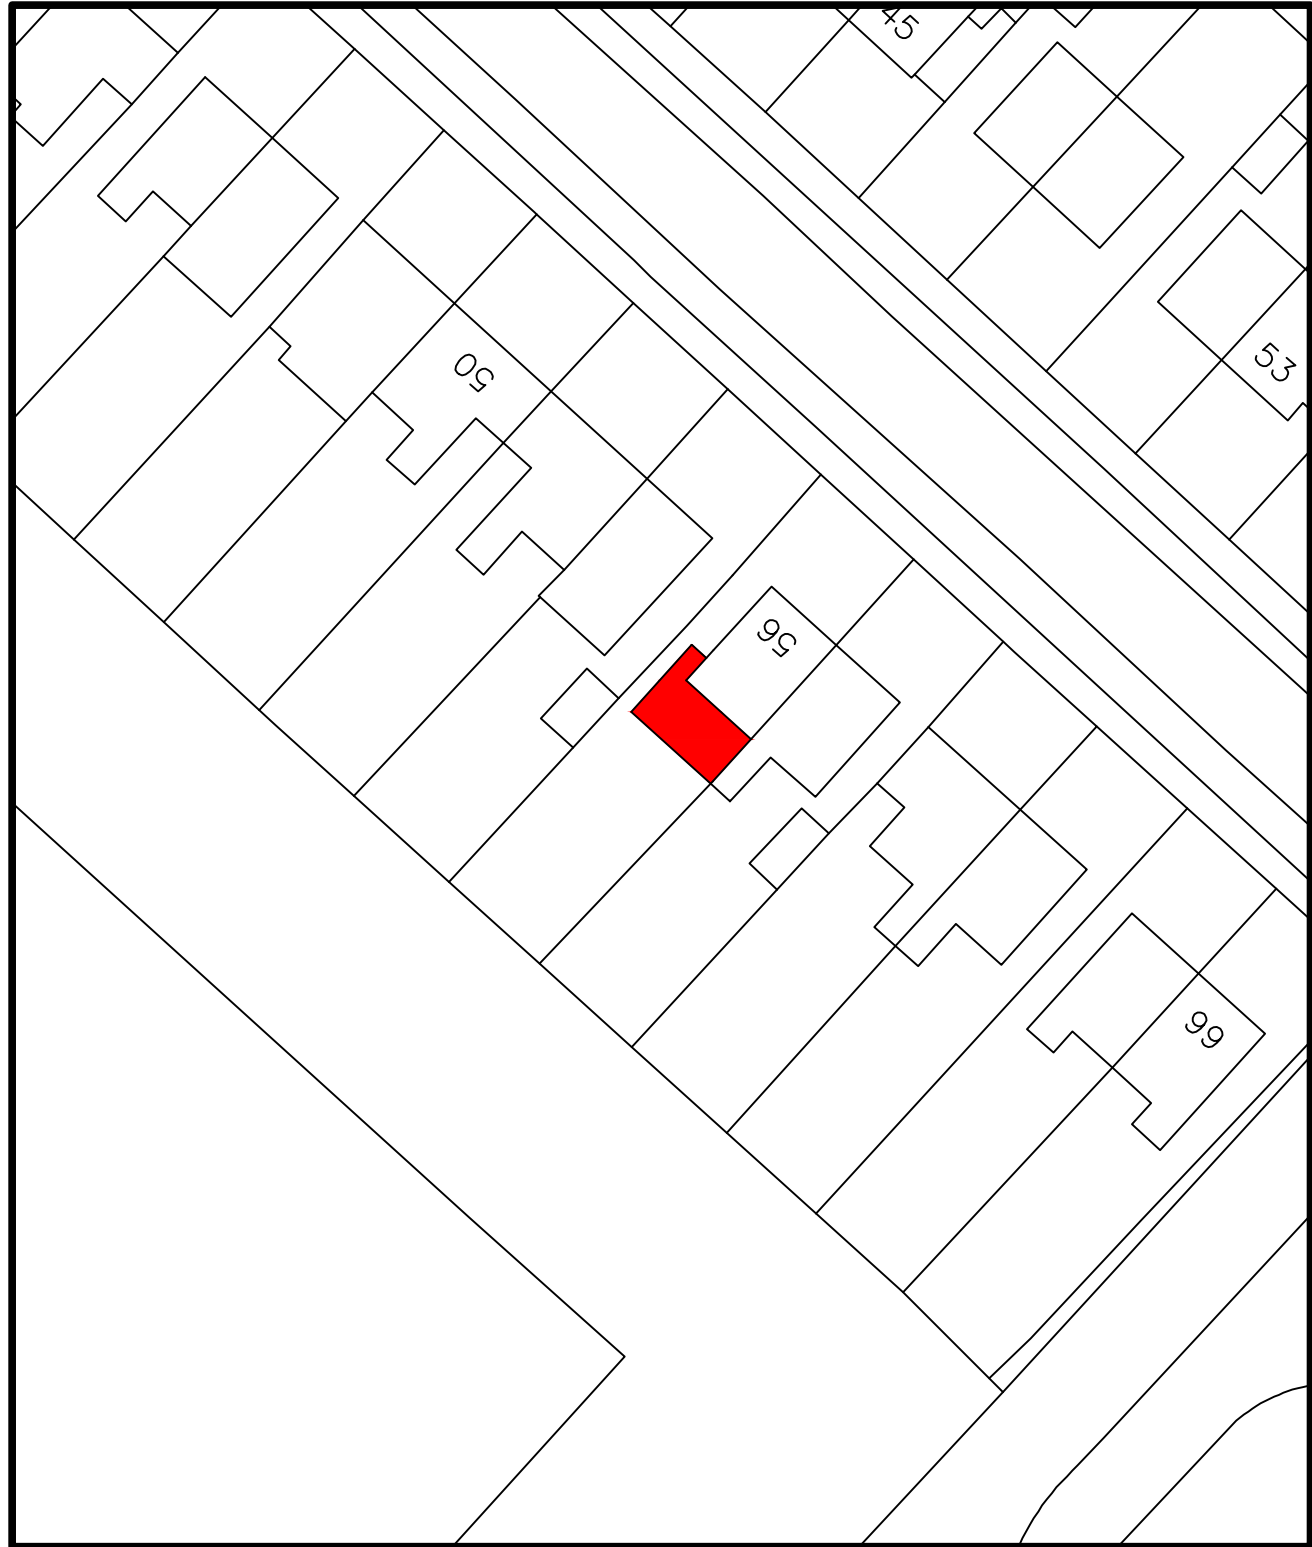

**BLOCK PLAN** 1 : 500

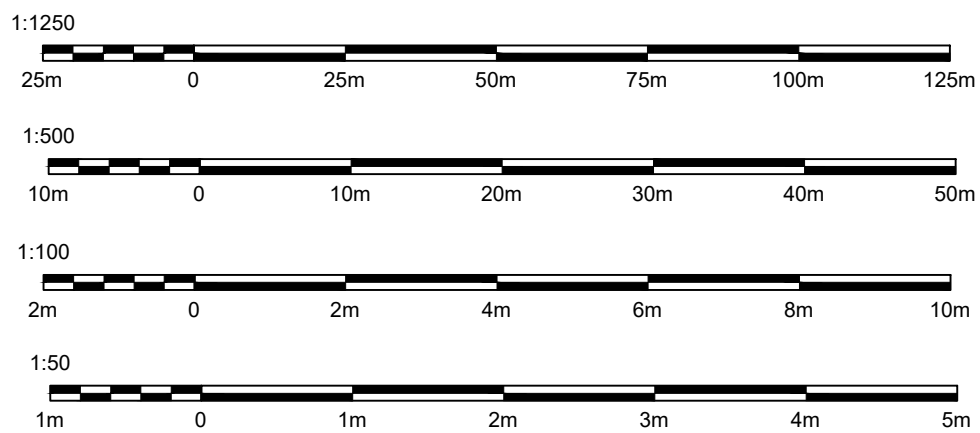

**R+R DESIGN**

- STRUCTURAL ENGINEERS
- SURVEYORS
- PROJECT MANAGERS
- ARCHITECTURAL DESIGNERS

CHURCH LODGE, WINDY ARBOR RD, MERSEYSIDE, L35 3SE  
TEL : 0151 493 2729 EMAIL : info@randrdesign.co.uk

**Title**  
**56 LONGVIEW DRIVE**  
**HUYTON**  
**LIVERPOOL**  
**L36 6EF**

**Title**  
**LOCATION AND BLOCK PLAN**

**Scale** **AS SHOWN A1 SHEET**

**Drawing No.**  
**E2429/03**