


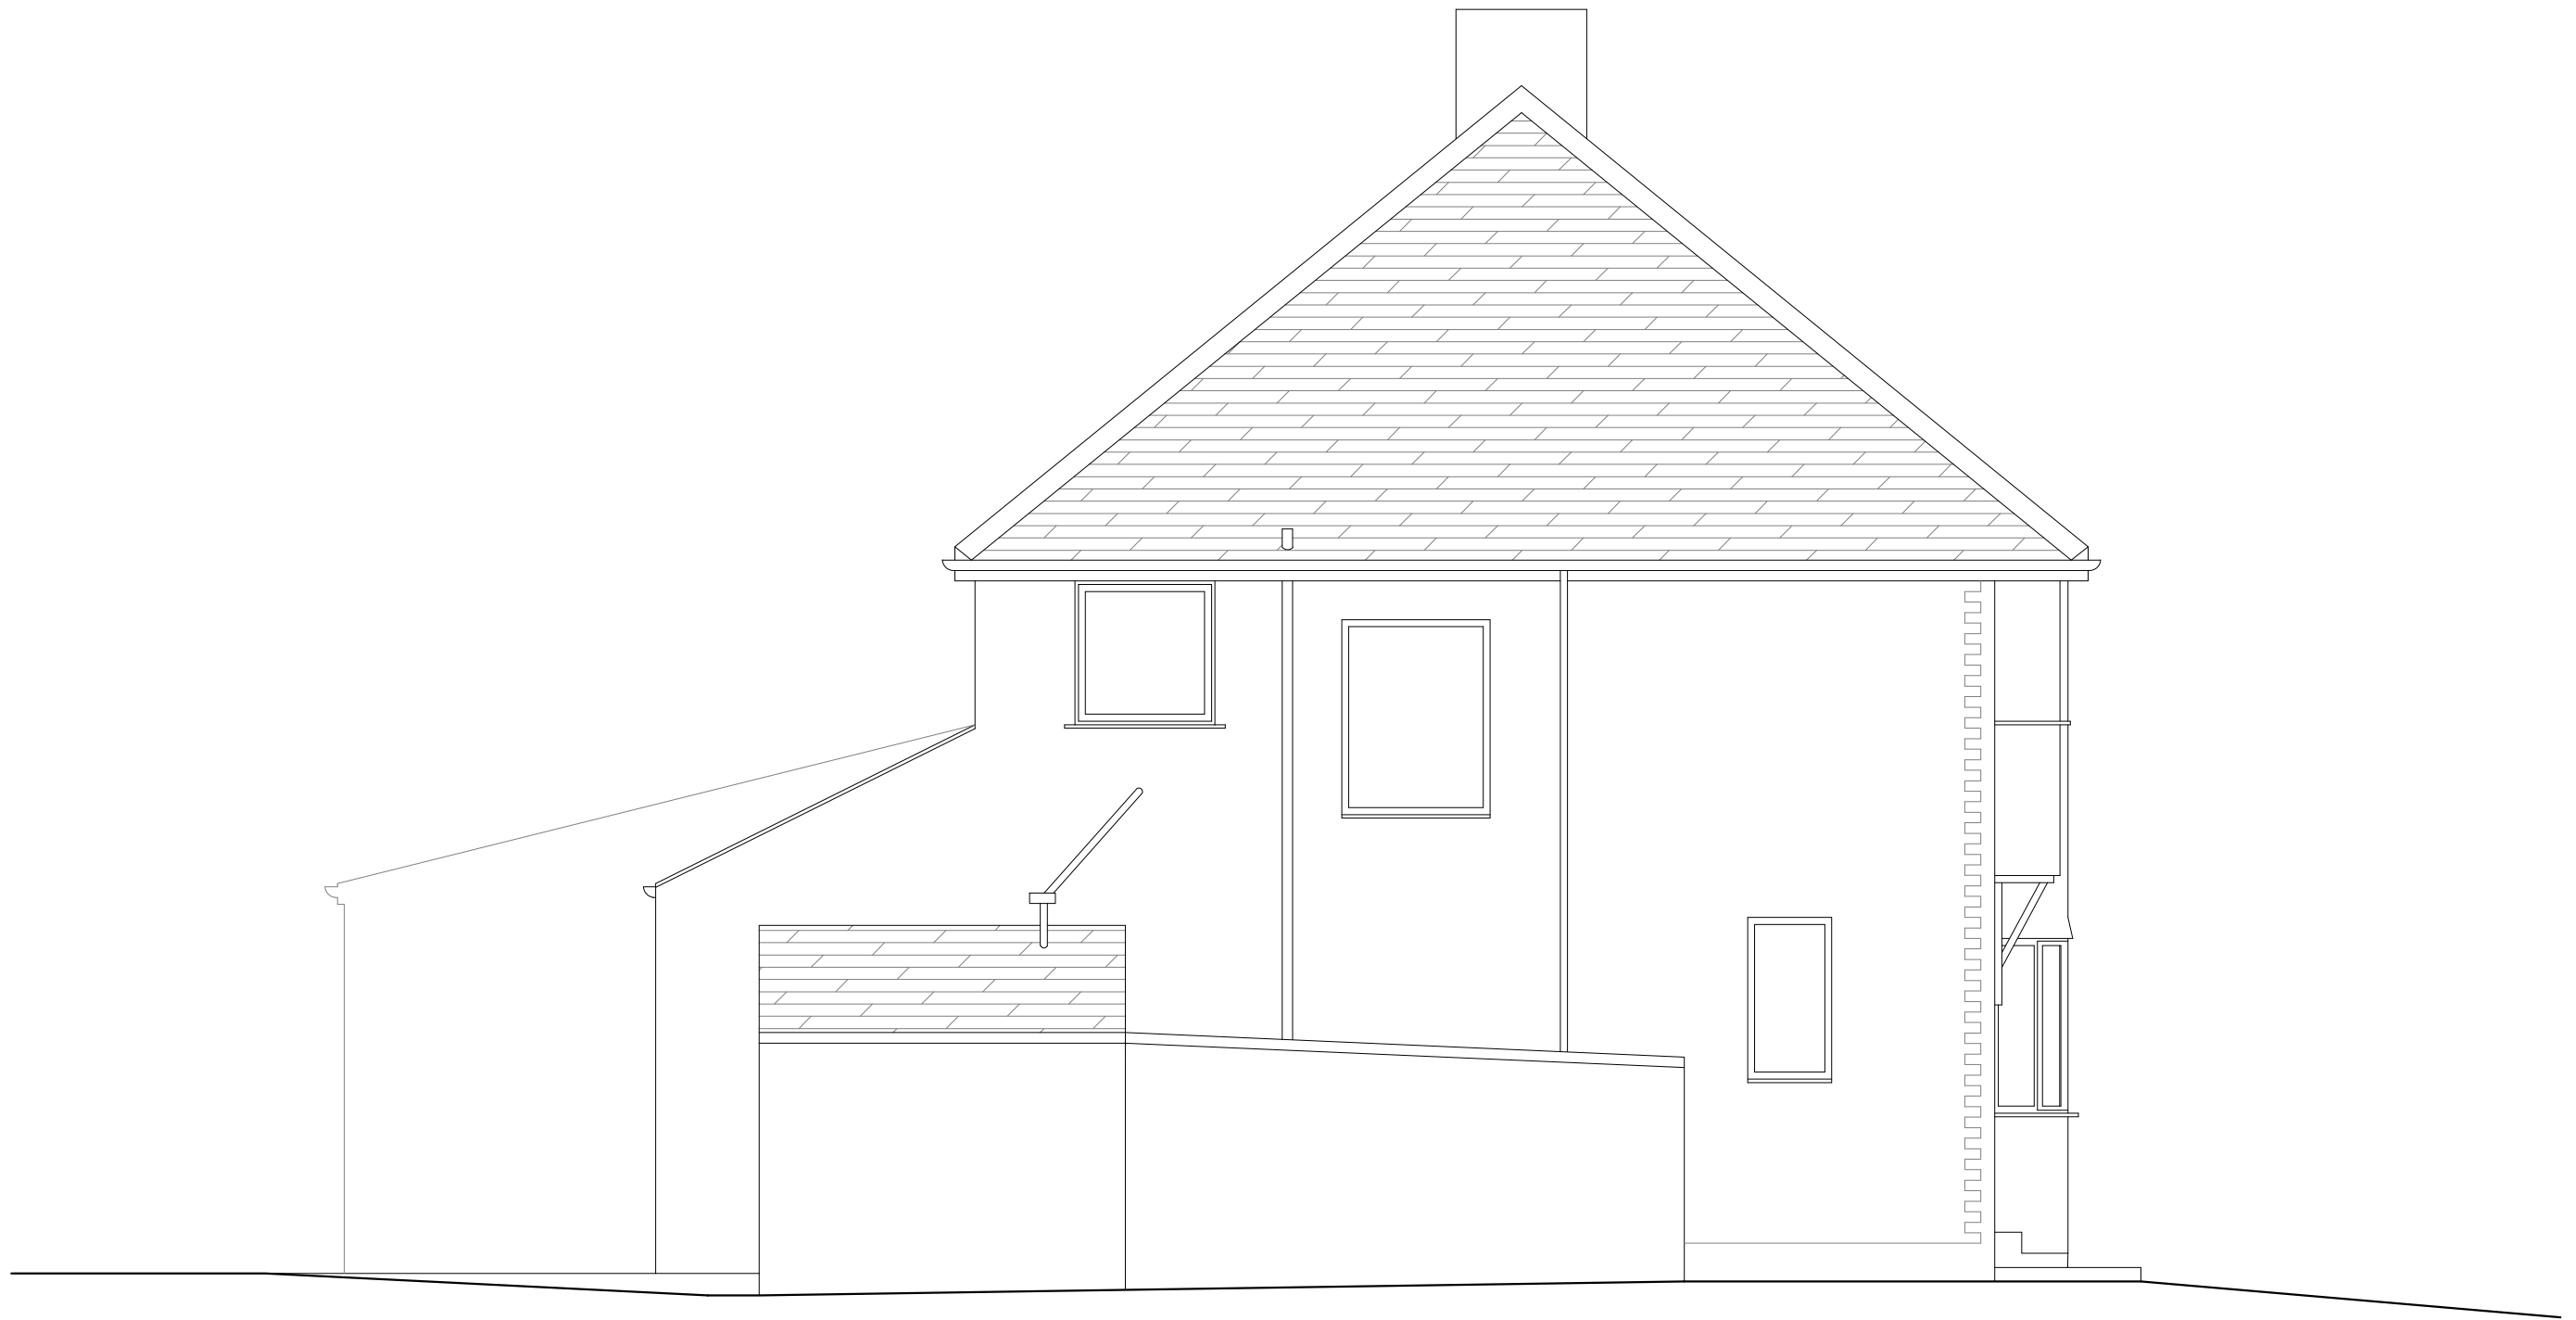

Existing Side Elevation

CLIENT		Luke & Jade	
DRAWING NO + TITLE:			
Existing Side Elevation DWG: 003			
16 Coronation Avenue Knotty Ash Liverpool L14 7NS			
SCALES:		1:50	PAGE SIZE:
			A3
DRAWN BY:		LS	DATE 13/06/2022
 ARCHITEVO			