


Polytunnel elevations looking North

scale
1:500
Looking
North

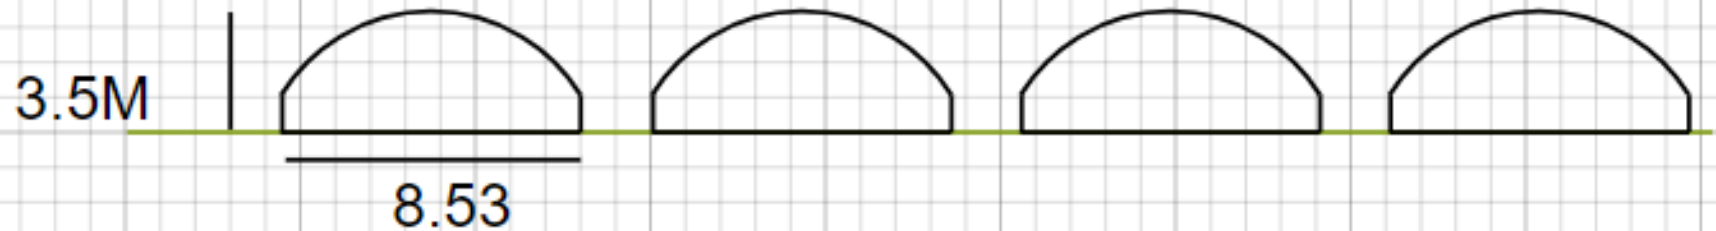

Materials:

Walls and roof- Polythene sheeting

Frames: Aluminium tubing hoops

Doors: Timber framed with polythene covering