



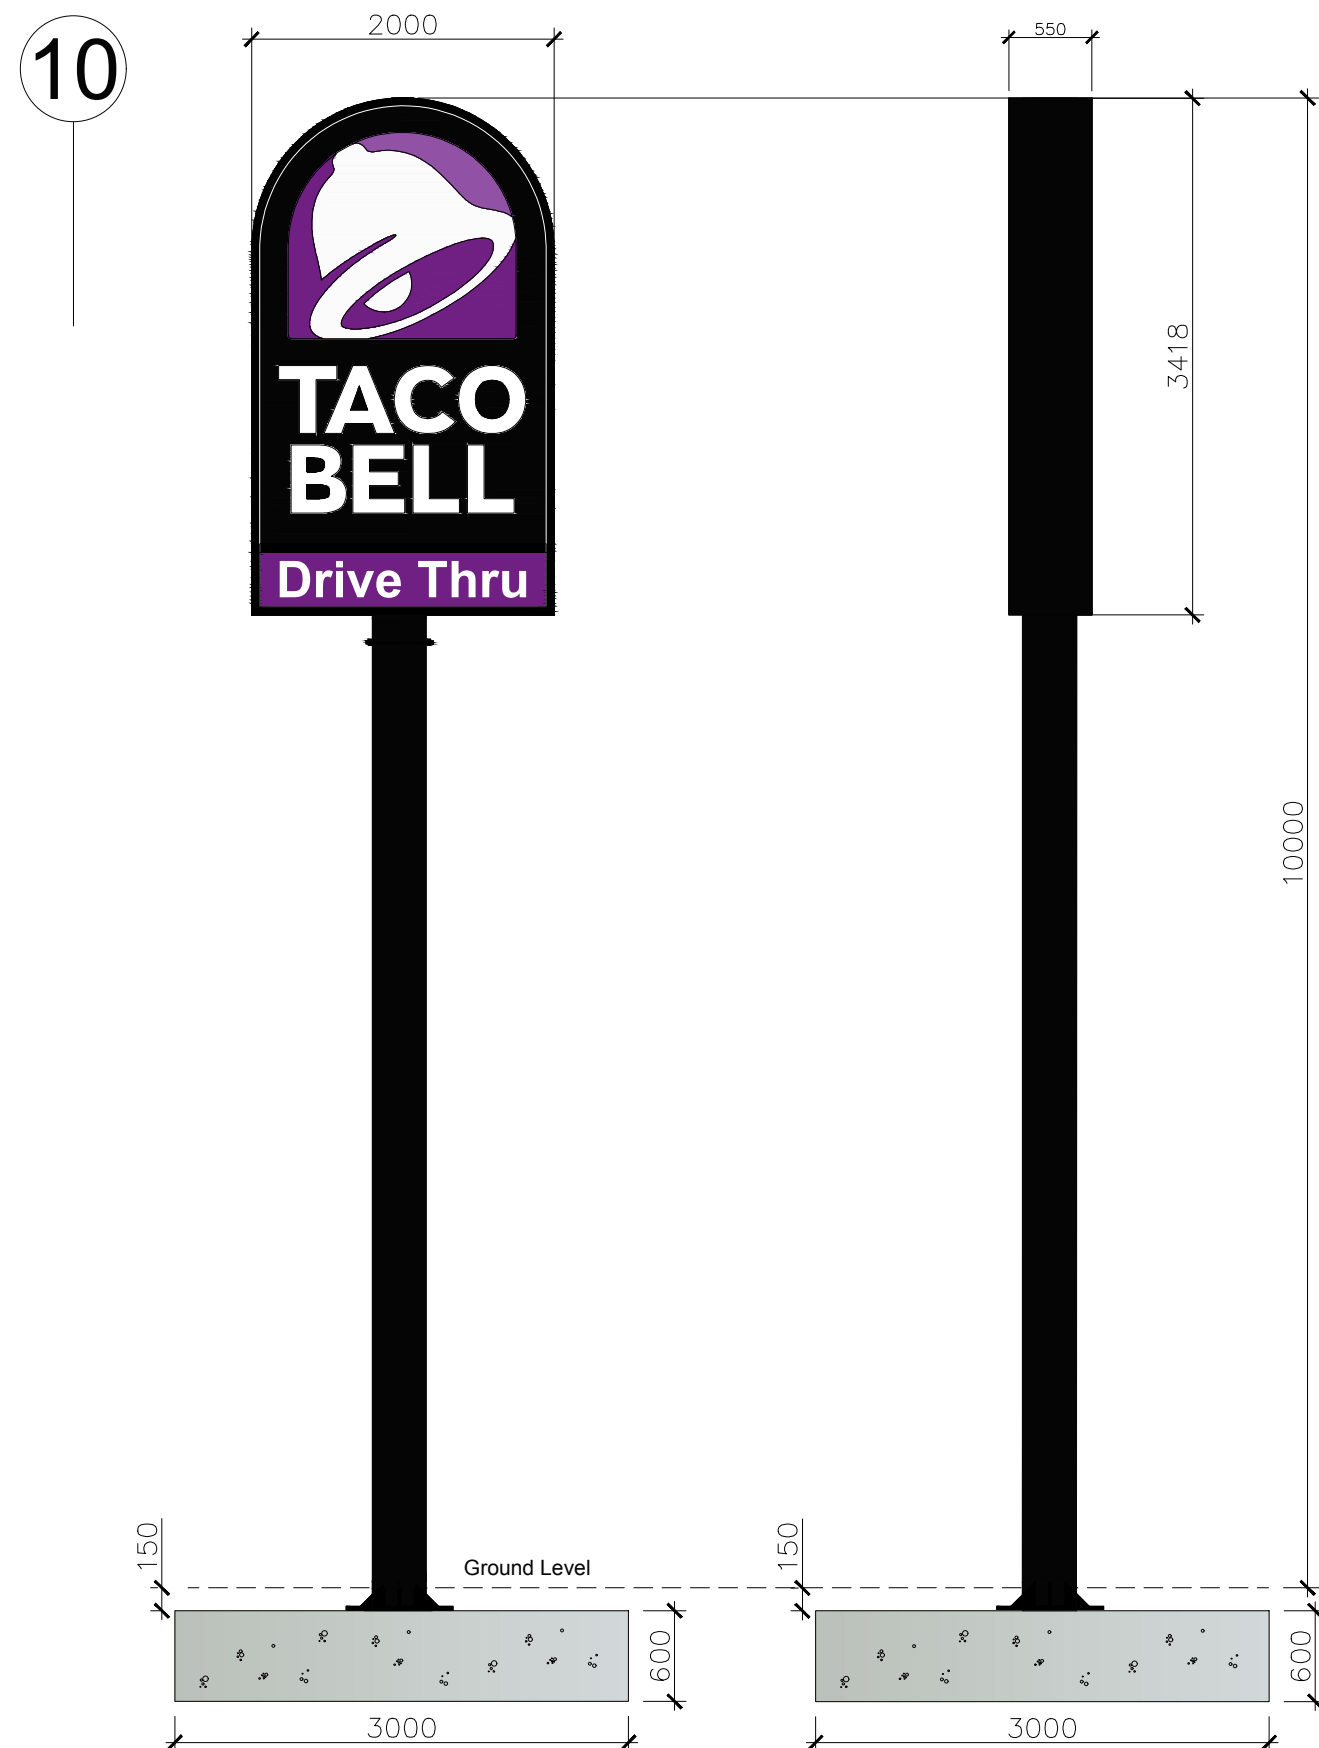


Totem

Scale - 1:50 @ A1 / 1:100 @ A3

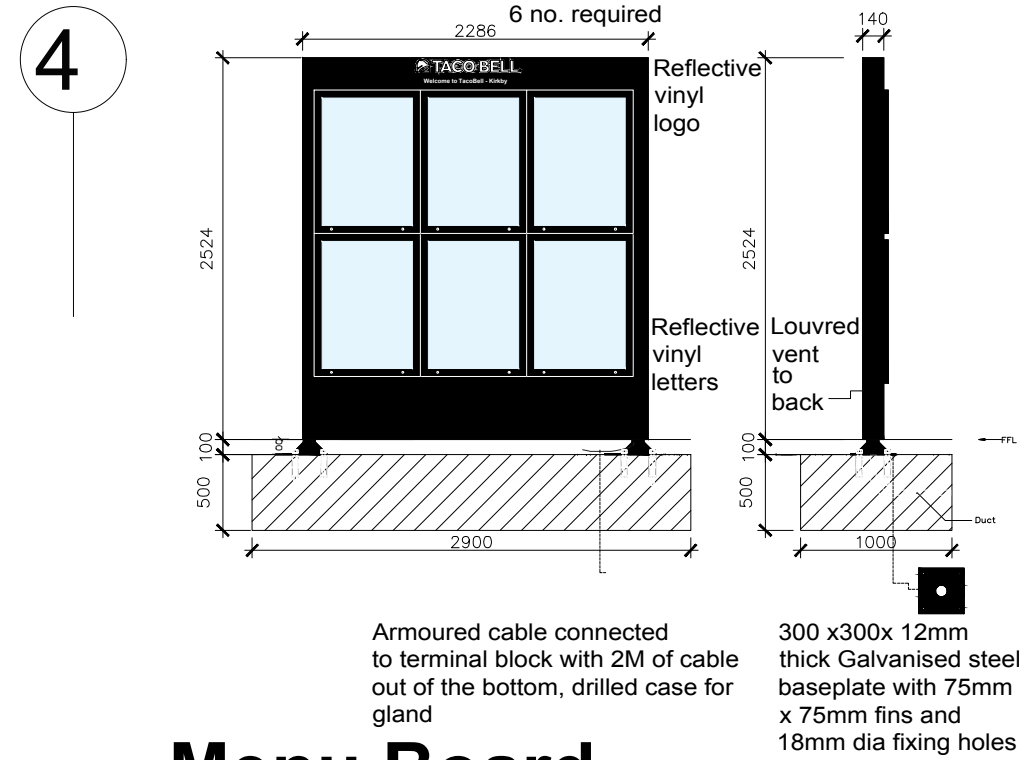


Menu Board

Scale - 1:50 @ A1 / 1:100 @ A3

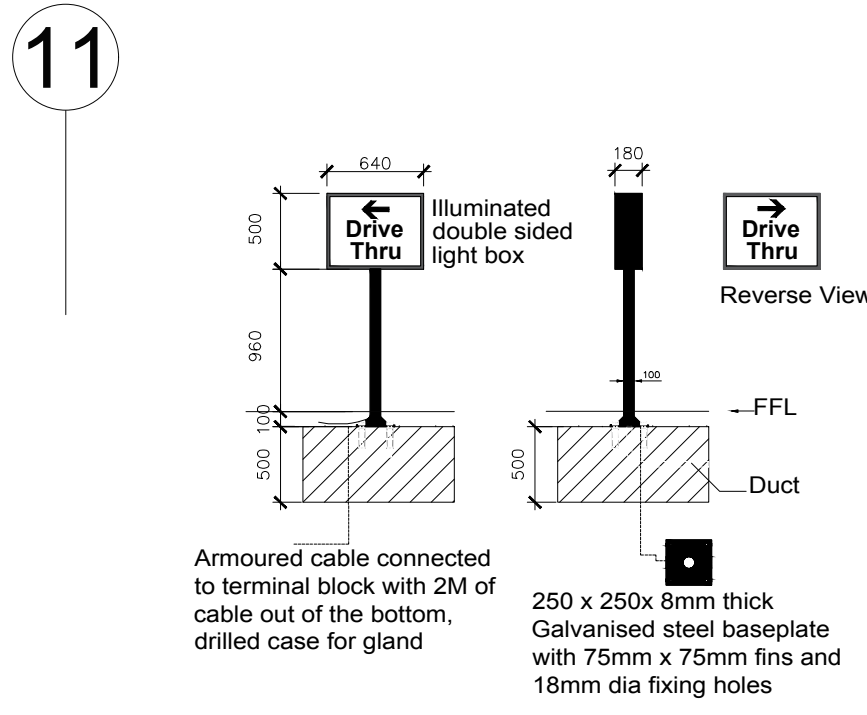


Drive Thru

Scale - 1:50 @ A1 / 1:100 @ A3

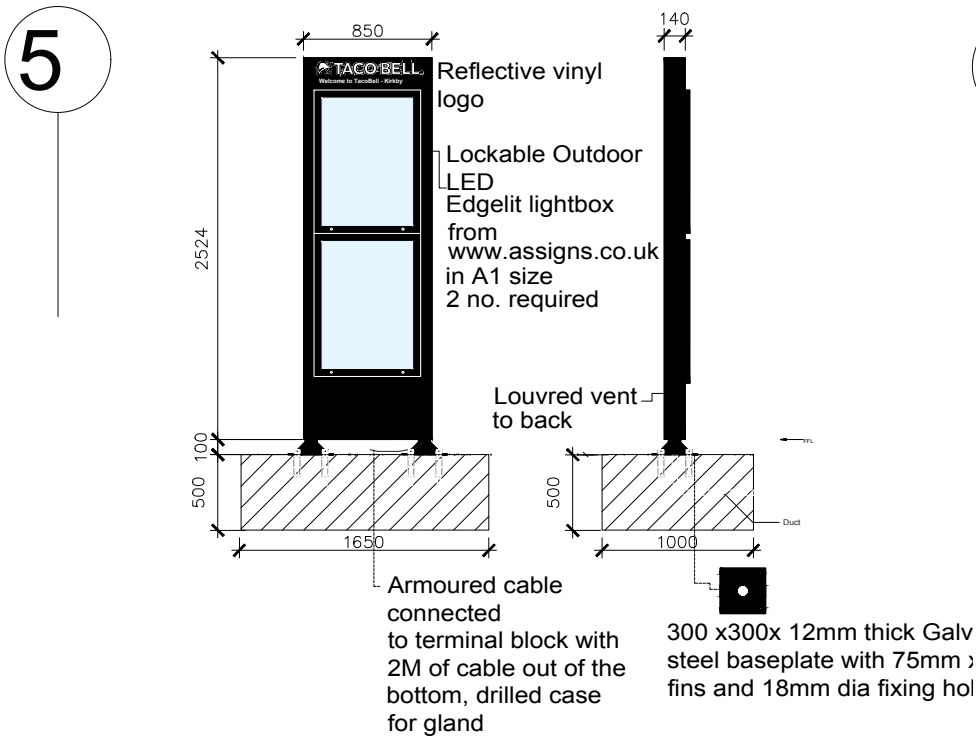


Leader Board

Scale - 1:50 @ A1 / 1:100 @ A3

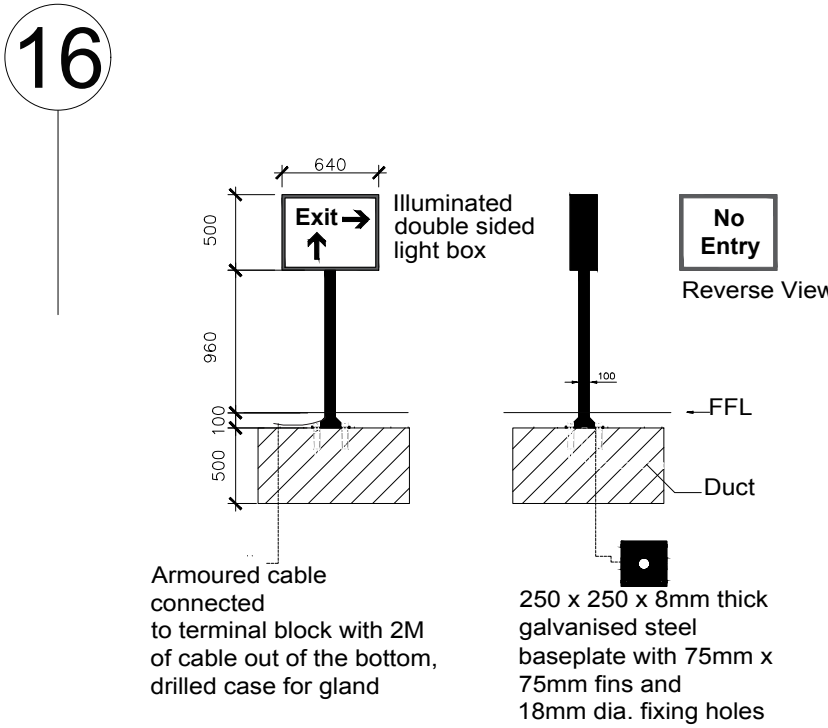


Way Finder

Scale - 1:50 @ A1 / 1:100 @ A3

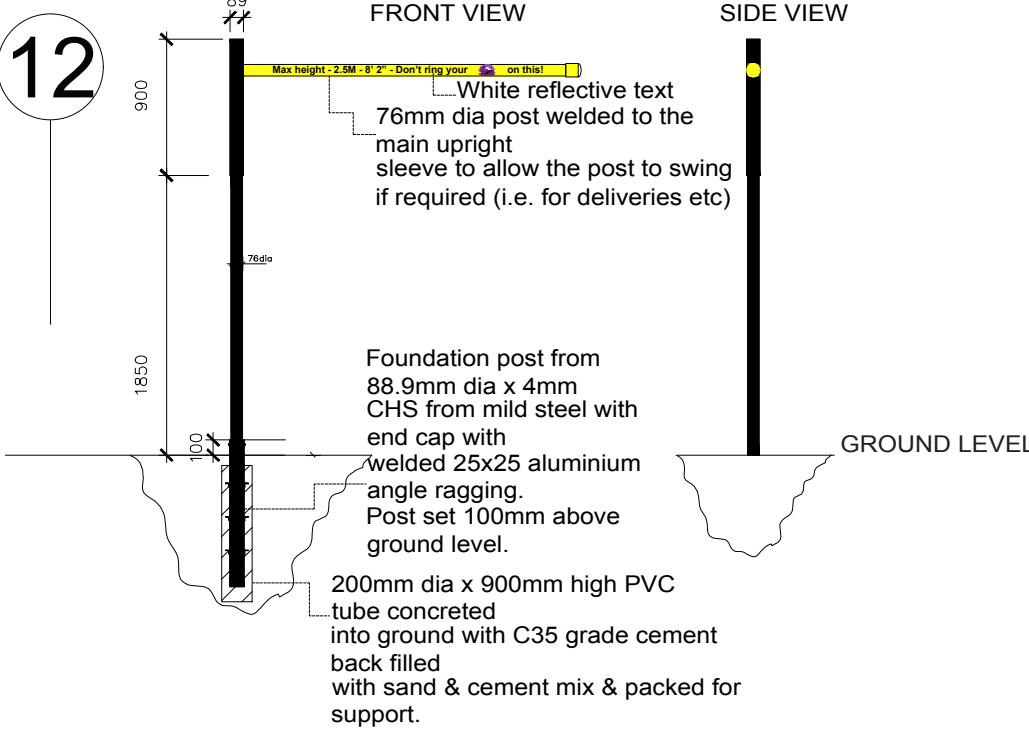


Height Restrictor

Scale - 1:50 @ A1 / 1:100 @ A3

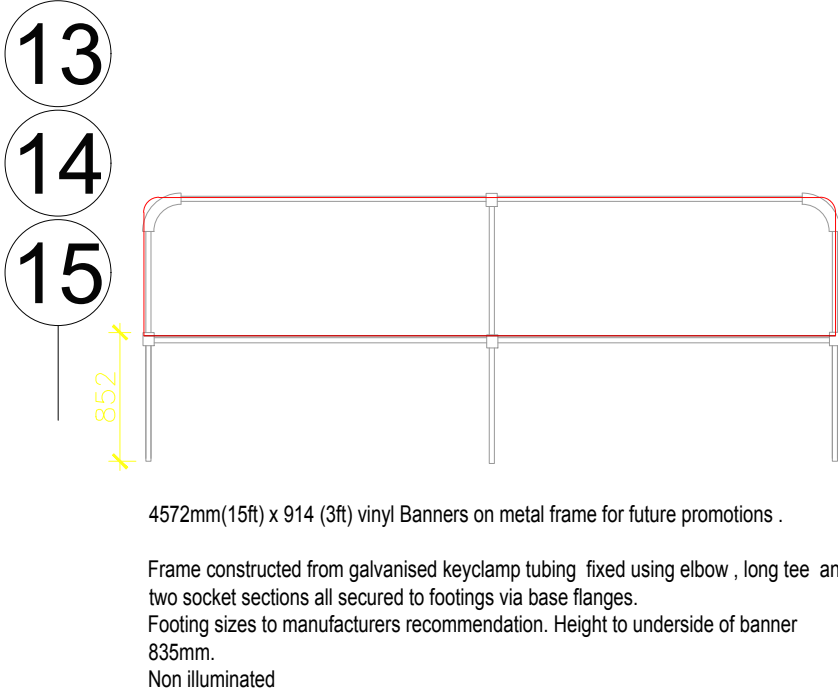

Banner Sign

Scale - 1:50 @ A1 / 1:100 @ A3

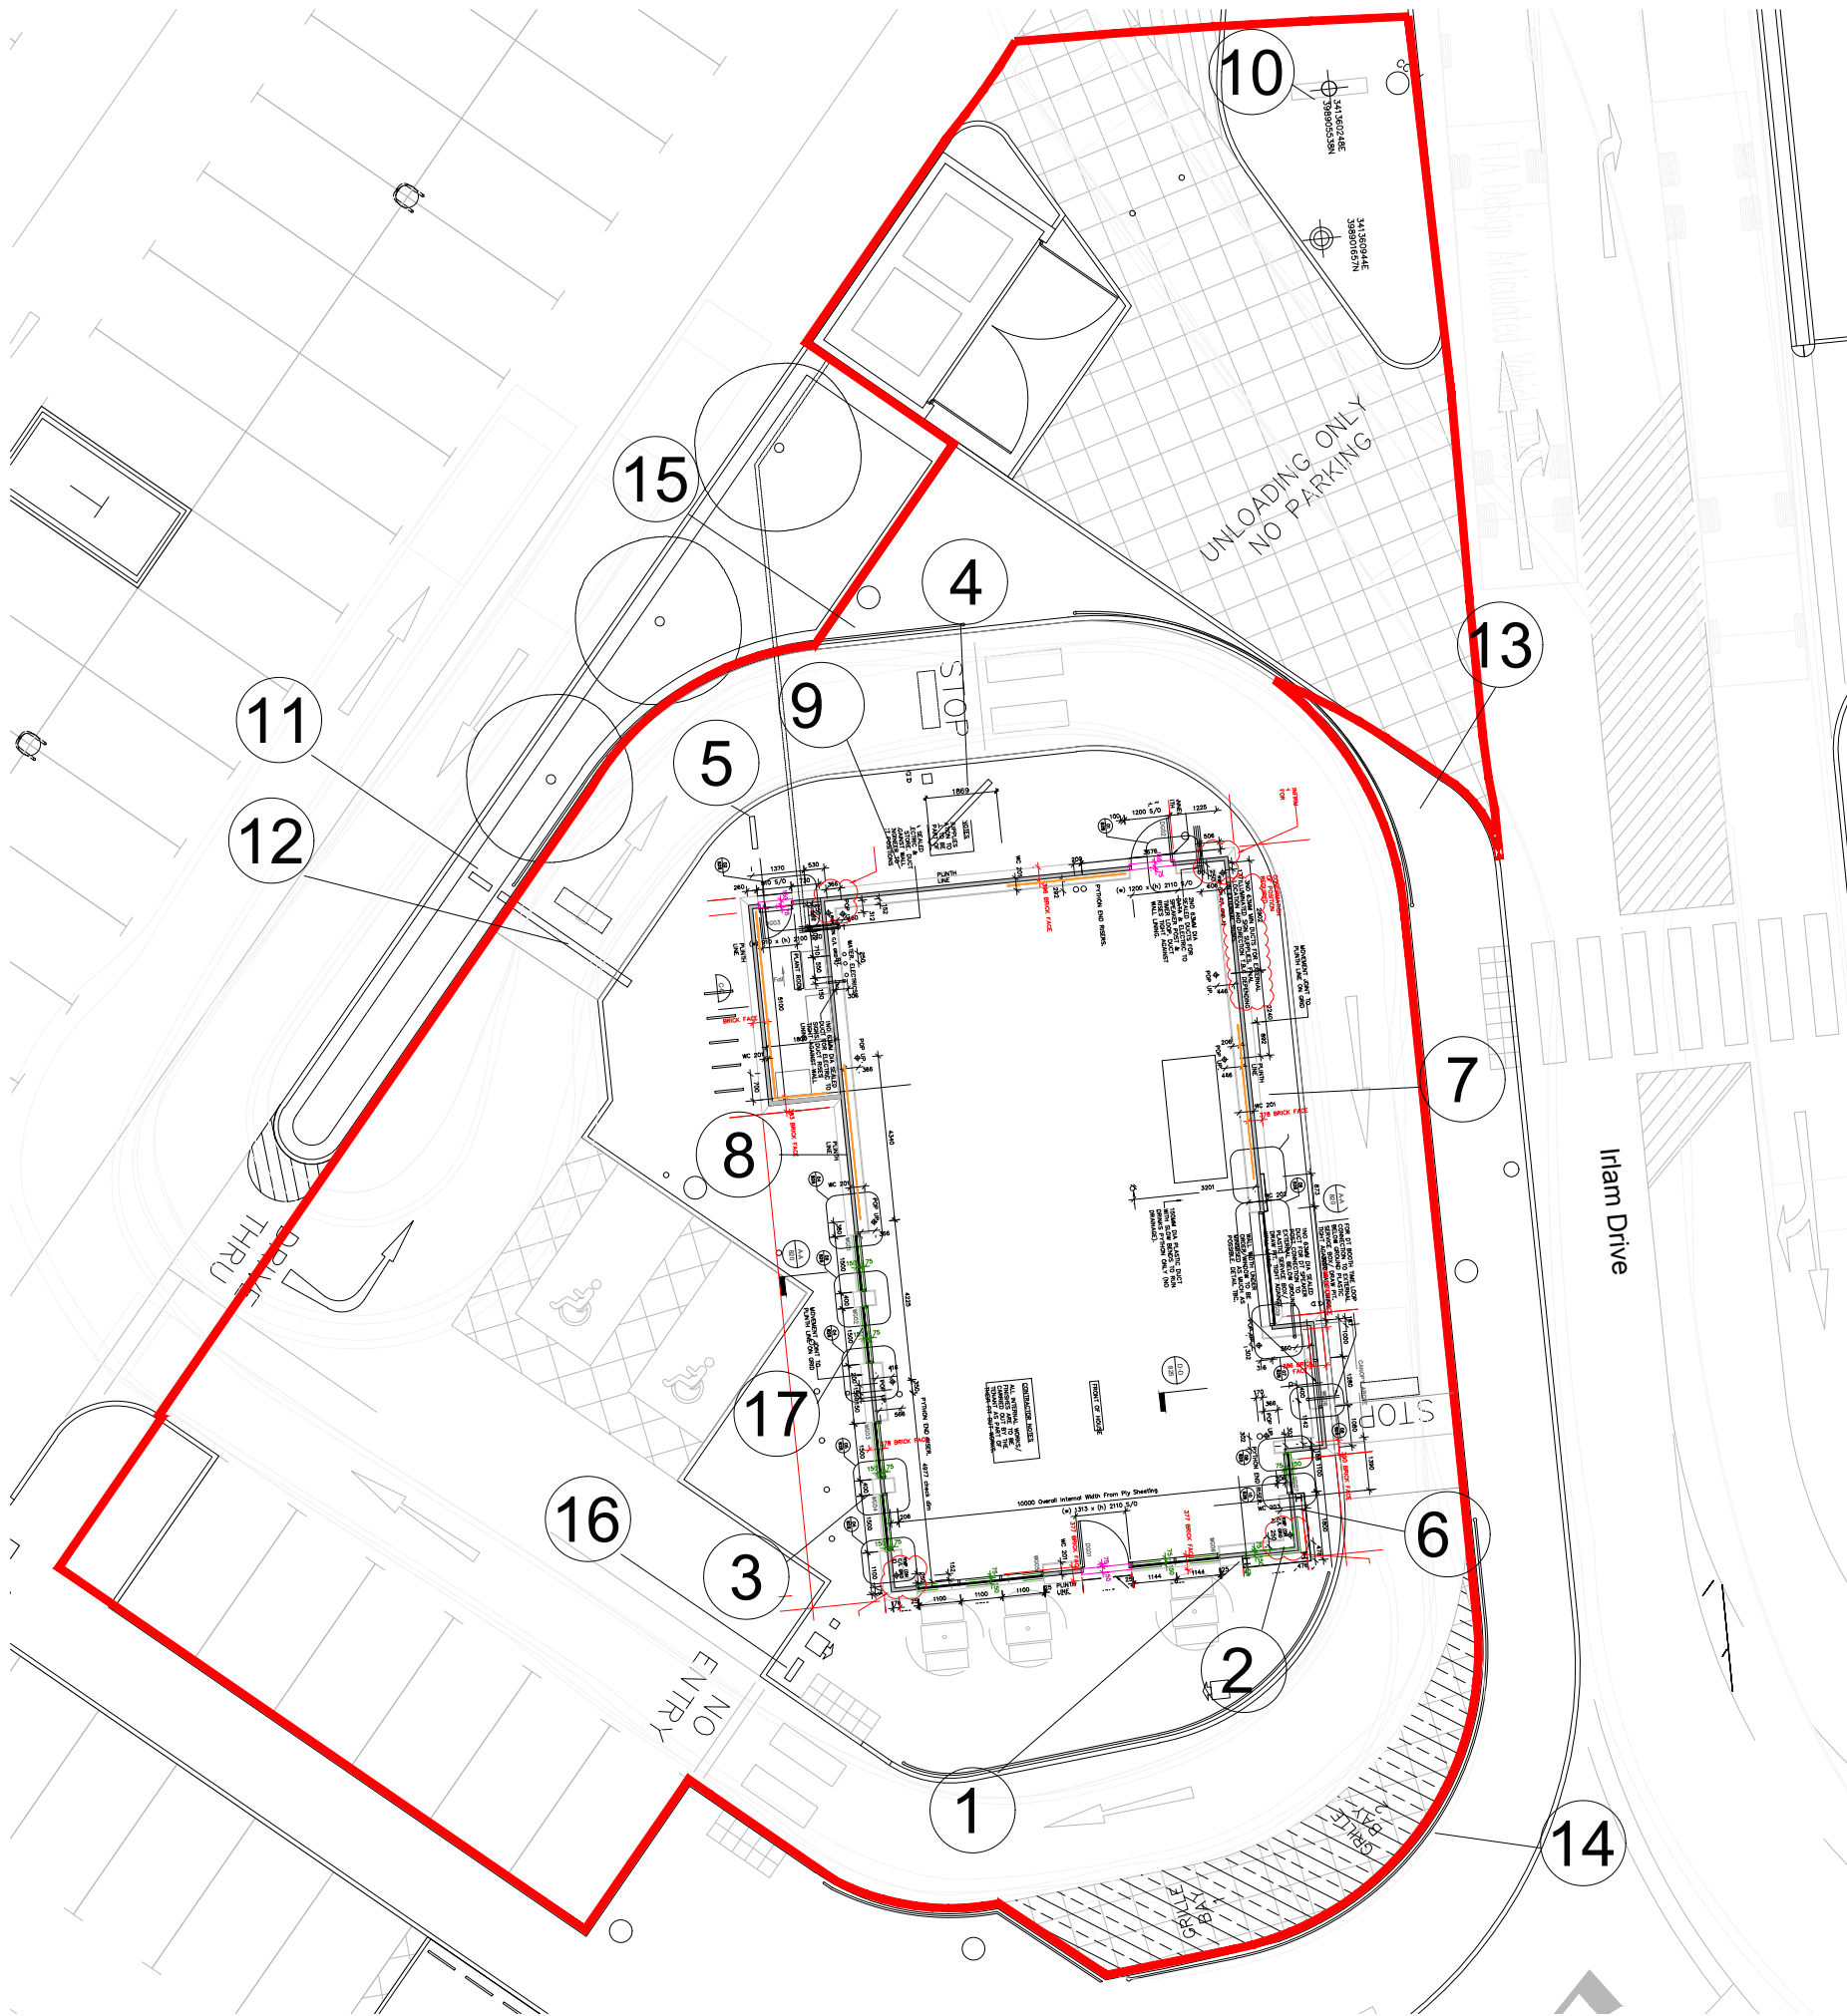

4 Sign No. 4
Menu Board - 6 screen A1 poster menu displays. Internally illuminated with glass fronts.
Frame - Powder Coated aluminium casings with internal aluminium frame welded to internal support posts. Fixed rear panel. - Black
Sign Size 2285mm W x 2524mm H x 140mm D

5 Sign No.5
Leader Board - 2 screen A1 poster menu displays. Intrnally illuminated with glass fronts.
Frame - Powder Coated aluminium casings with internal aluminium frame welded to internal support posts. Fixed rear panel. - Black

Sign Size 850mm W x 2524mm H x 140mm D

10 Sign No. 10
Taco Bell Totem Sign to be 10,000mm H with a Ø356 RHS Mid Steel Post. Frame to be welded to steel base with strengthening gussets and bolted to reinforced concrete. Frame to be powder coated black.
1no. Double sided brand sign installed to totem post.
Sign Case to be formed in 3mm rolled aluminum panels to be 550mm deep. Illuminated face panels manufactured from acrylic and internally illuminated with bright white static LED Lighting.
Internally illuminated box sign with White LED (6000k) illumination. All illumination to be static.

11 Sign No. 11
Drive Thru Directional Sign - Powder Coated Aluminium casings with internal aluminium frame. Double sided illuminated lightbox with Drive through and directional arrow.
Sign Size - 640mm w x 1460mm H x 180mm D

12 Sign No. 12
Height Resctrictor Sign - Max Height 2,5m... Concrete foundation with Powder Coated Mild Steel Post - Black
76mm dia post welded to the main upright to read 'max height ...Dont ring your...'


13 14 15 Sign No. 13, 14, 15
Banner Sign - 4572mm W 914mm H Vinyl banners on a metal frame for future promotions.
Frame Constructed from galvanised key clamp tubing and footings.

16 Sign No. 16
Way Finder Sign - Powder Coated Aluminium casings with internal aluminium frame. Double sided illuminated lightbox with Exit and No Entry faces.
Sign Size - 640mm w x 1460mm H x 180mm D

DESIGN SIGNOFF	
NAME / TITLE	
SIGNATURE	DATE

ALL DIMENSIONS TO BE CHECKED ON SITE.
DO NOT SCALE FROM THIS DRAWINGEXCEPT FOR
THE PURPOSES OF LOCAL AUTHORITY PLANNING

REV	DATE	DESCRIPTION

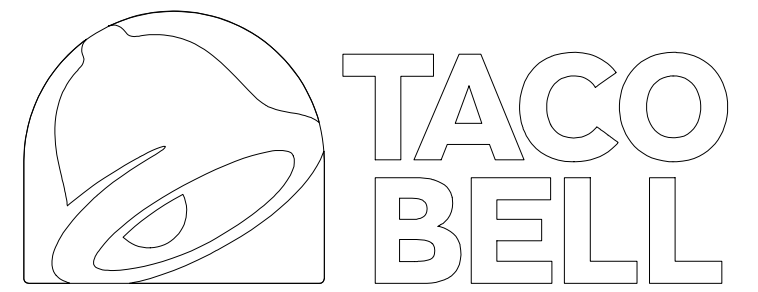

PYE DESIGN ARCHITECTS
RIBA Chartered Practice
www.pyedesign.co.uk

29 Market Street
Hindley
Wigan
WN2 3AE
01942 256007
info@pyedesign.co.uk

NEW STORE

SITE ADDRESS
TACO BELL - Kirkby
Unit 15,
Irlam Drive
Kirkby
L32 8RJ
CLIENT / FRANCHISEE - QFM Group

DRAWING TITLE
Signage Layout Sheet 2

DRAWN BY	CHECKED	DATE
CRS	ARP	APR 21
JOB NO.	SCALE	
4038	1:50 @ A1 (1:100 @ A3)	

DRAWING NO.	REVISION
181	D

FOR APPROVAL