


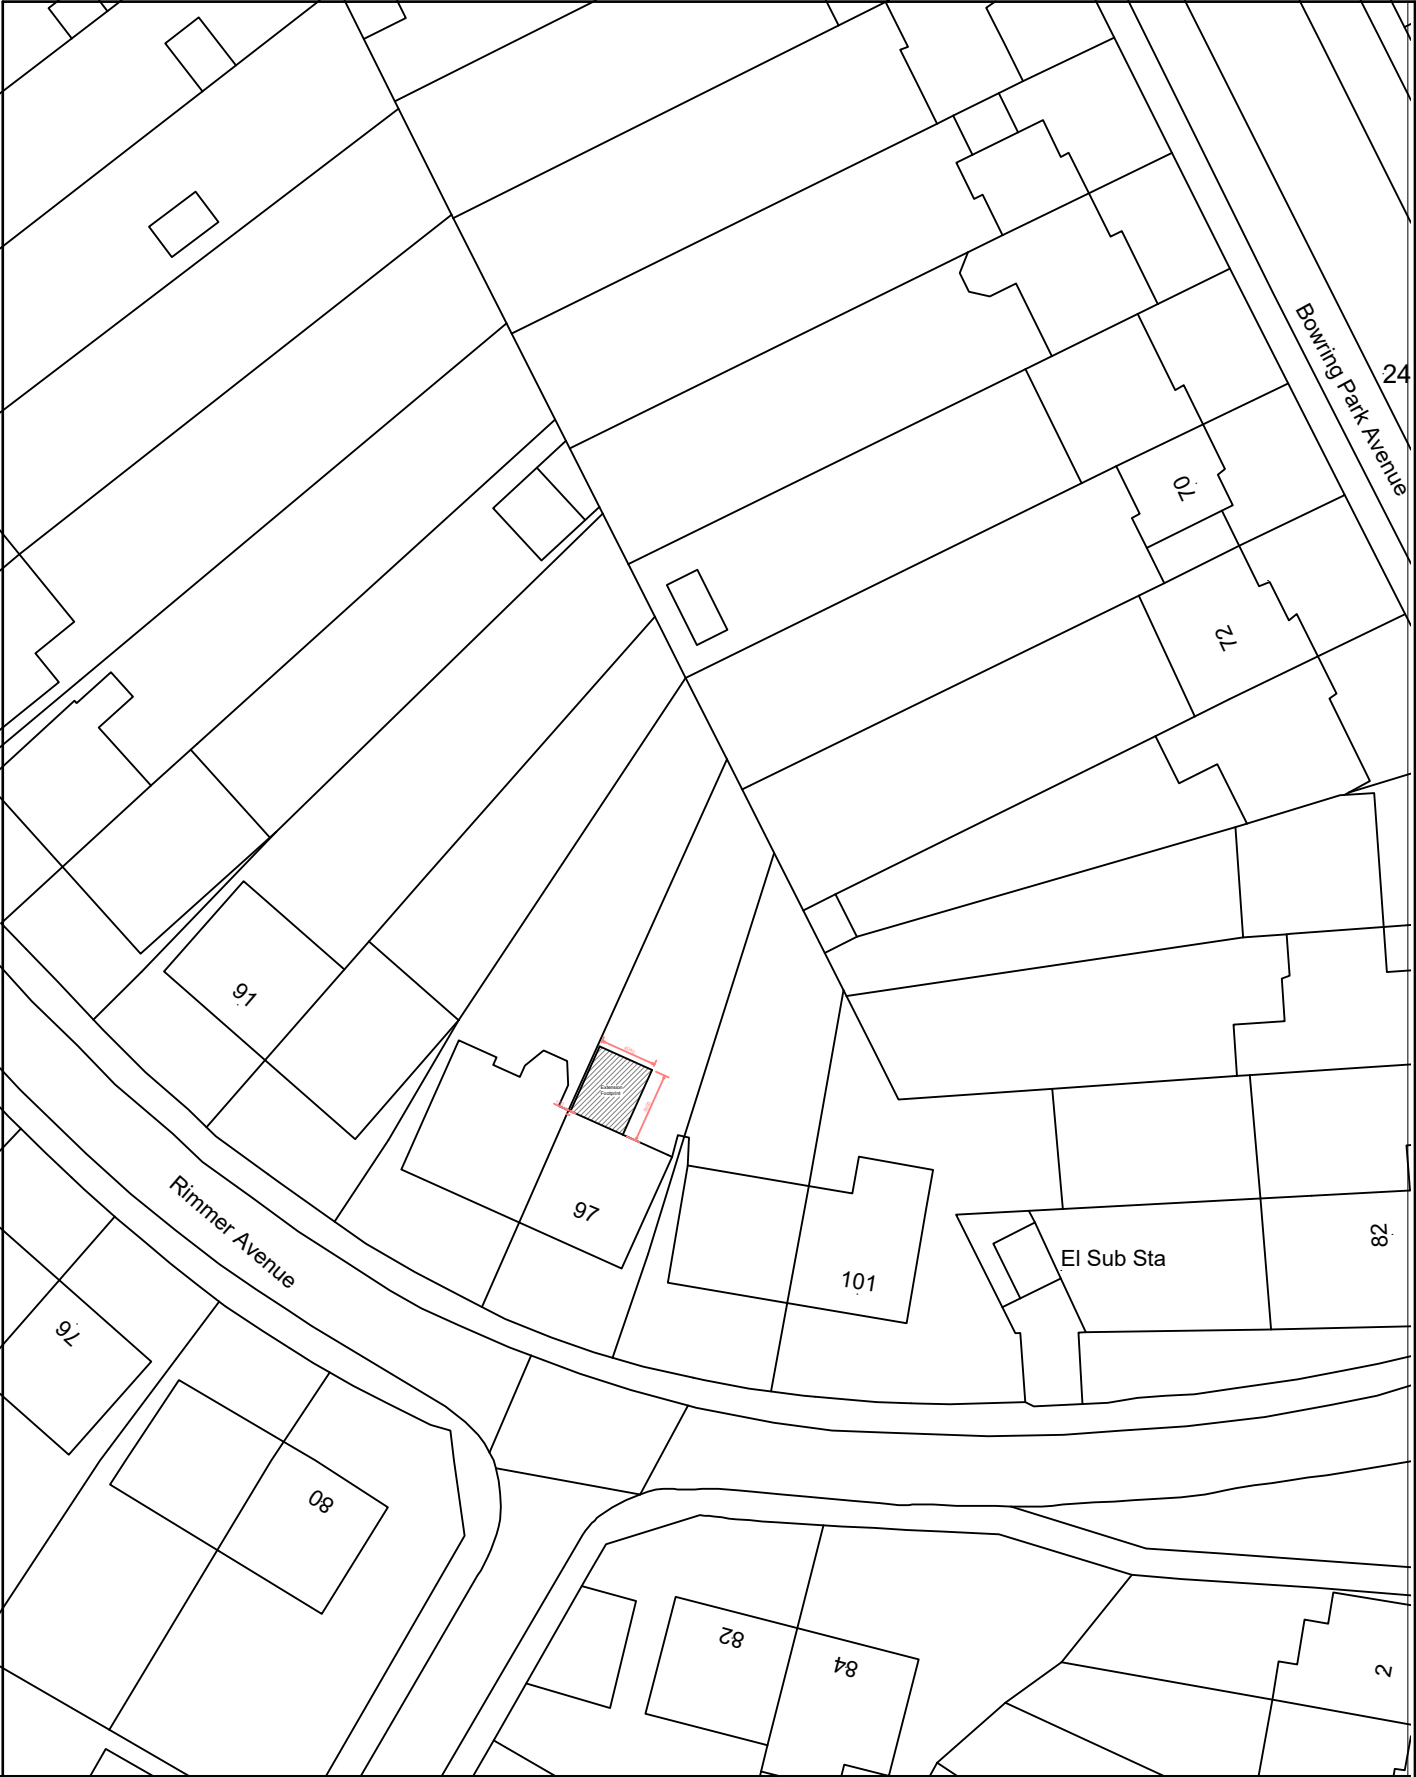

|                                                                         |                             |         |          |   |               |
|-------------------------------------------------------------------------|-----------------------------|---------|----------|---|---------------|
| Project<br>SINGLE STOREY REAR EXTENSION TO 97 RIMMER AVENUE.<br>L16 2NF | Contract. No.               | Drg.No. | Revision | Scale 1:500 @ A4   |               |
|                                                                         |                             | 3       |          | By MCC   | Date FEB 2021 |
|                                                                         |                             |         |          | Chkd   |               |
| Client<br>MRS C.M. ARAMATUNGA                                           | Drawing Title<br>BLOCK PLAN |         |          | <div>MAT Design Limited<br/>Town Planning &amp; Building<br/>Control Consultants</div> <div>17 BROOKSIDE AVE<br/>ECCLESTON<br/>ST. HELENS<br/>WA10 4RN</div> <div>Telephone:07850203448<br/>E-mail:miketa@blueyonder.co.uk</div> |               |
|                                                                         |                             |         |          |   |               |