

Notes:

Proposed Roof repairs

	1st Floor Roof rear CGL to repair
	Lower Roof CGL to repair
	Main Roof CGL to Repair
	Front Roof Landlord to repair as discussed with Paul Wilson

The roof consists of concrete slab with drainage built in. Edges have no fascia board appears to be painted concrete.
Apply liquid applied roofing membranes such as Dacfill HZ, Eagle Desmopol Liquid Polyurethane Membrane.
Insulation is recommended internally, external will cause drainage issues

Change Grow Live

Site Address:

22-24 Newtown Gardens Kirkby

Drawn by:

Andy Hills

Date:



26.11.27

Scale:

1:100@A3

Drawing/Page Number/Name:

25 - AREA OF ROOF REPAIR

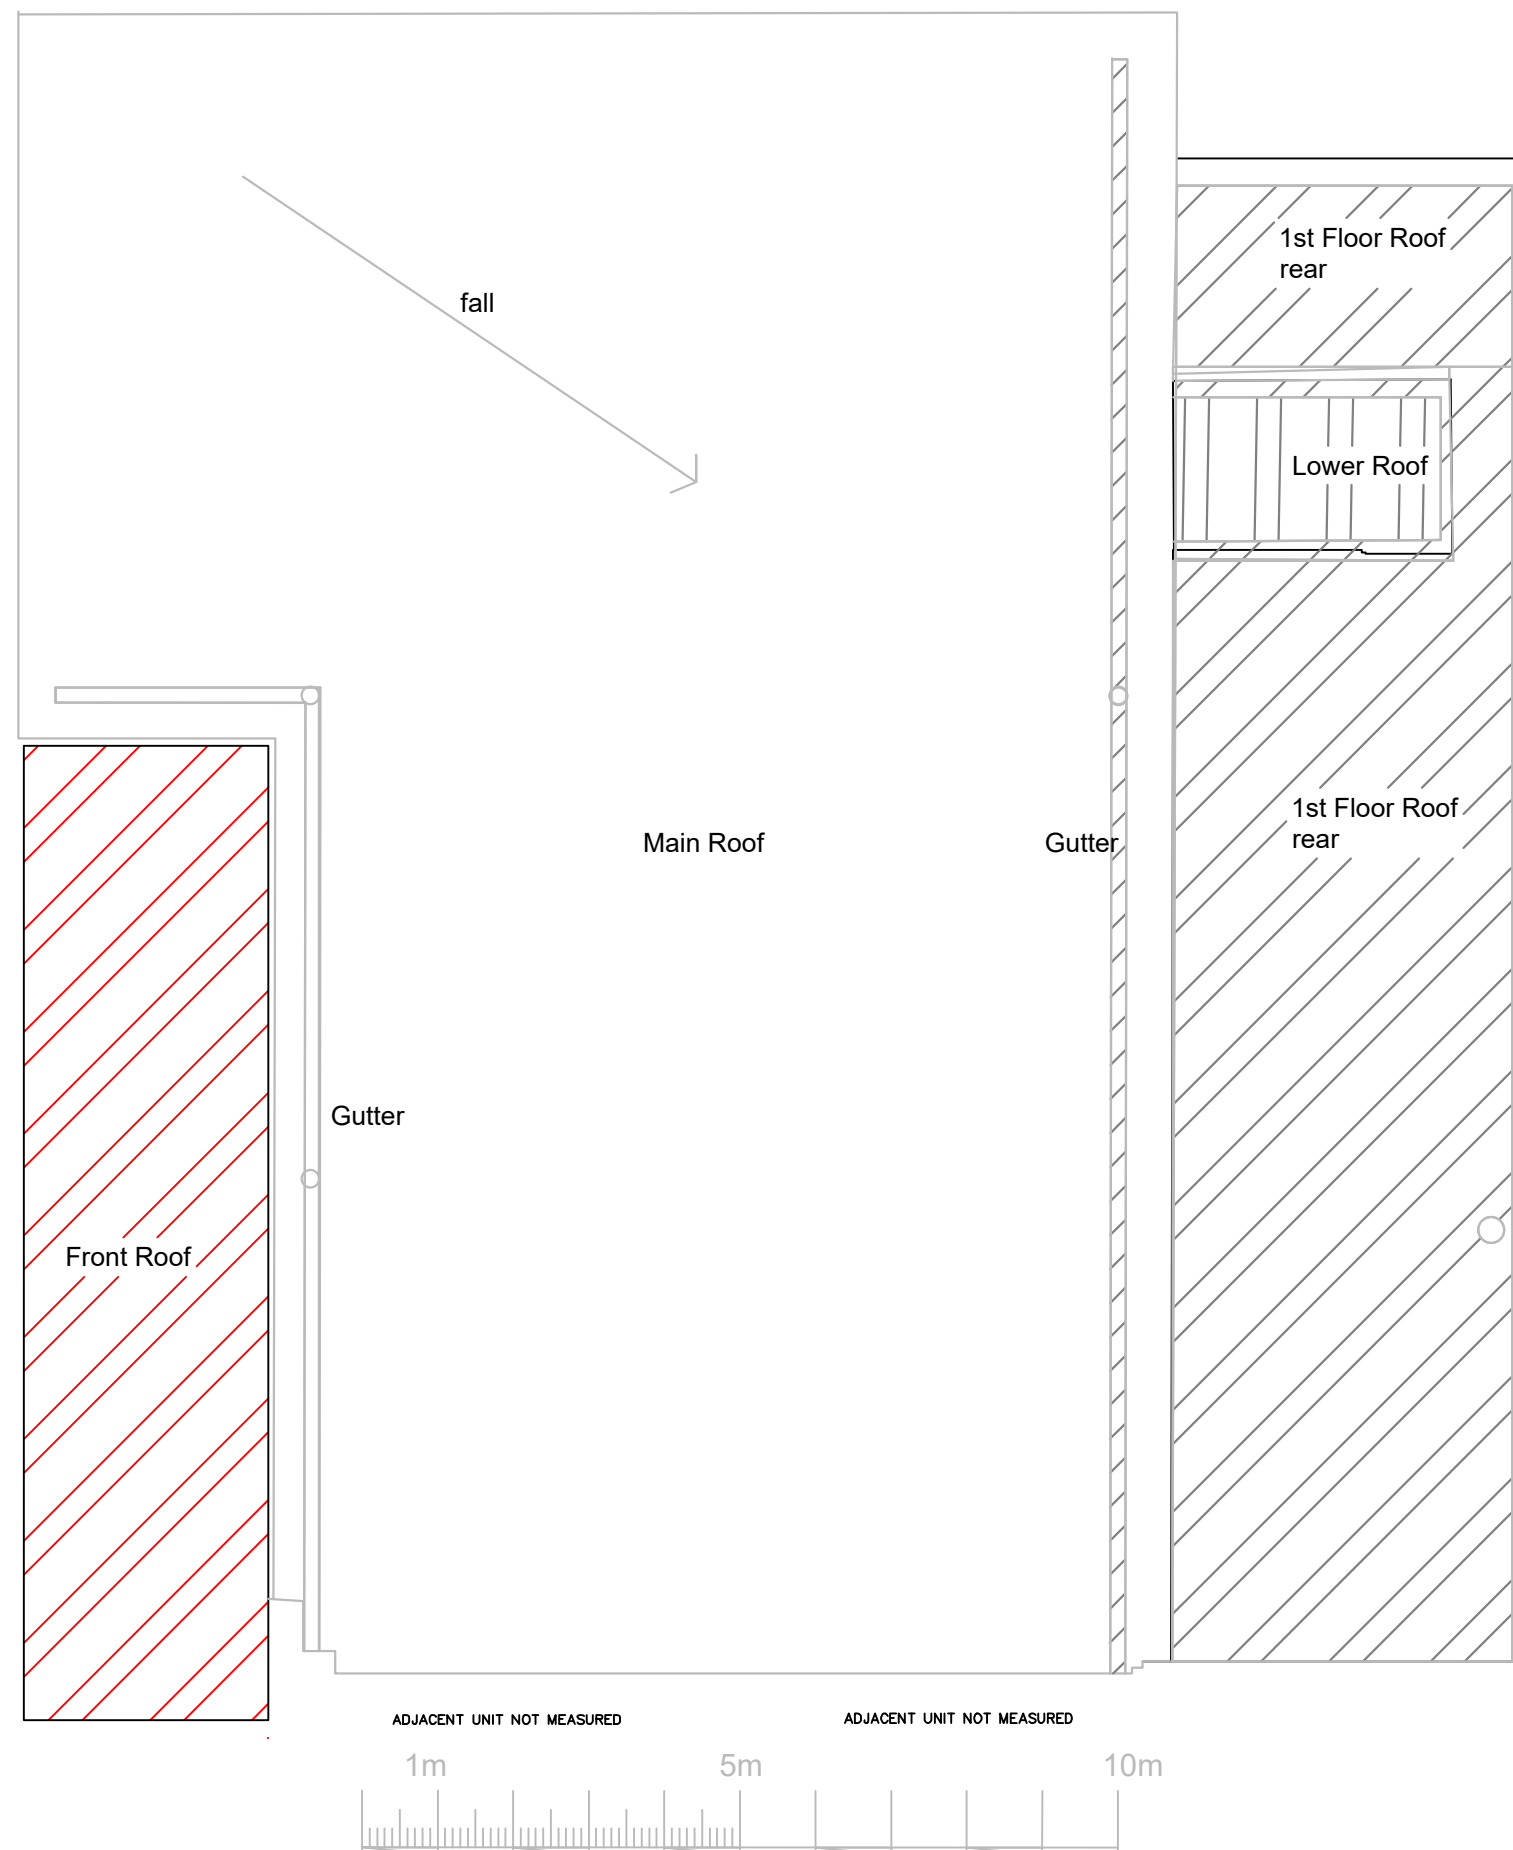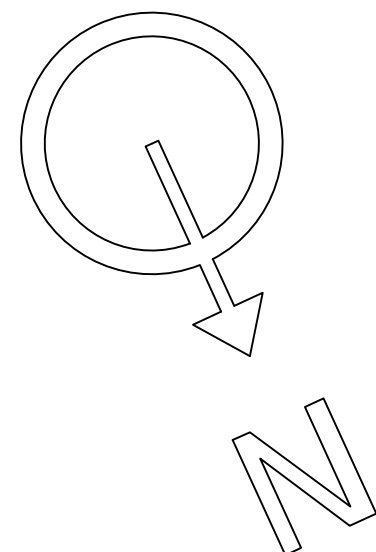

AREA OF ROOF REPAIRS