
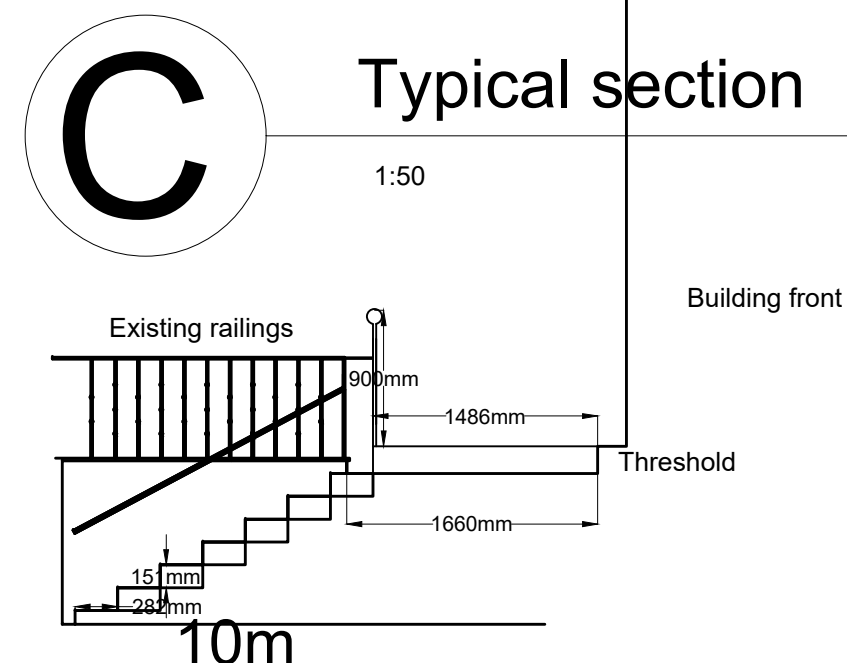
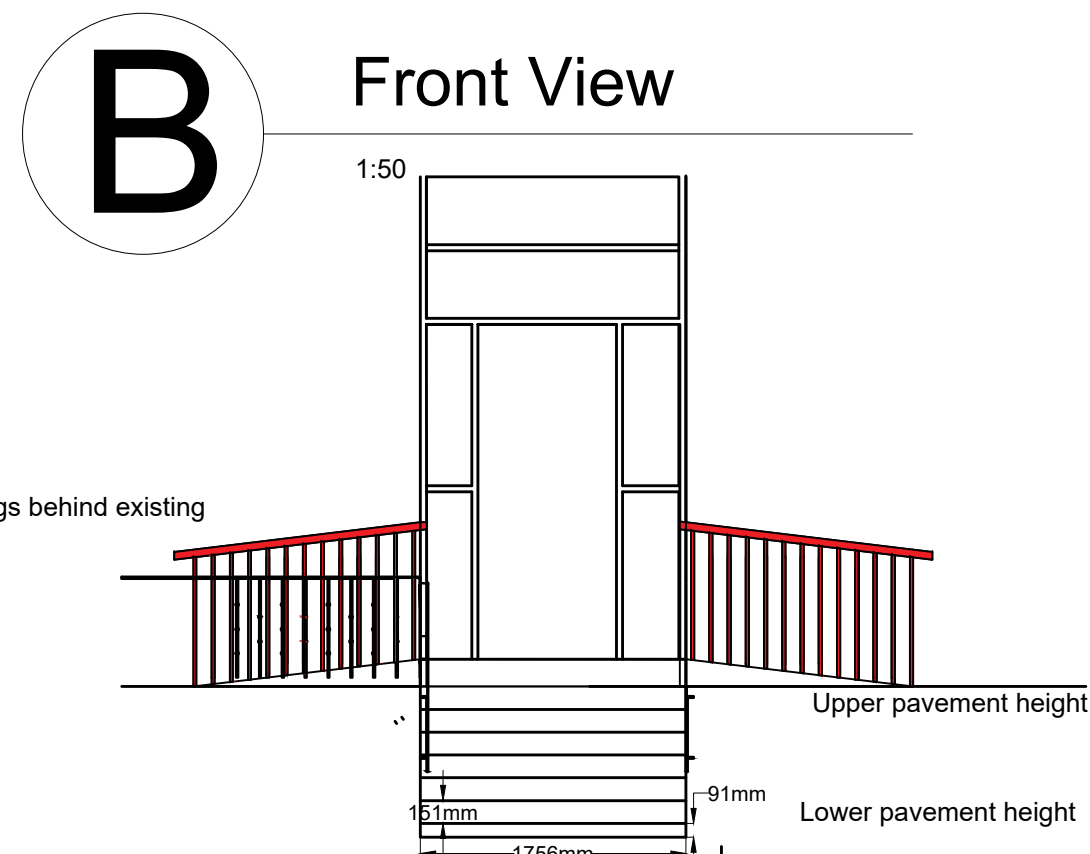


Notes:

Proposed to retain existing railings stairs and handrails on stairs.
Retain existing surfaces
Install concrete ramp and railings to Building Regulations

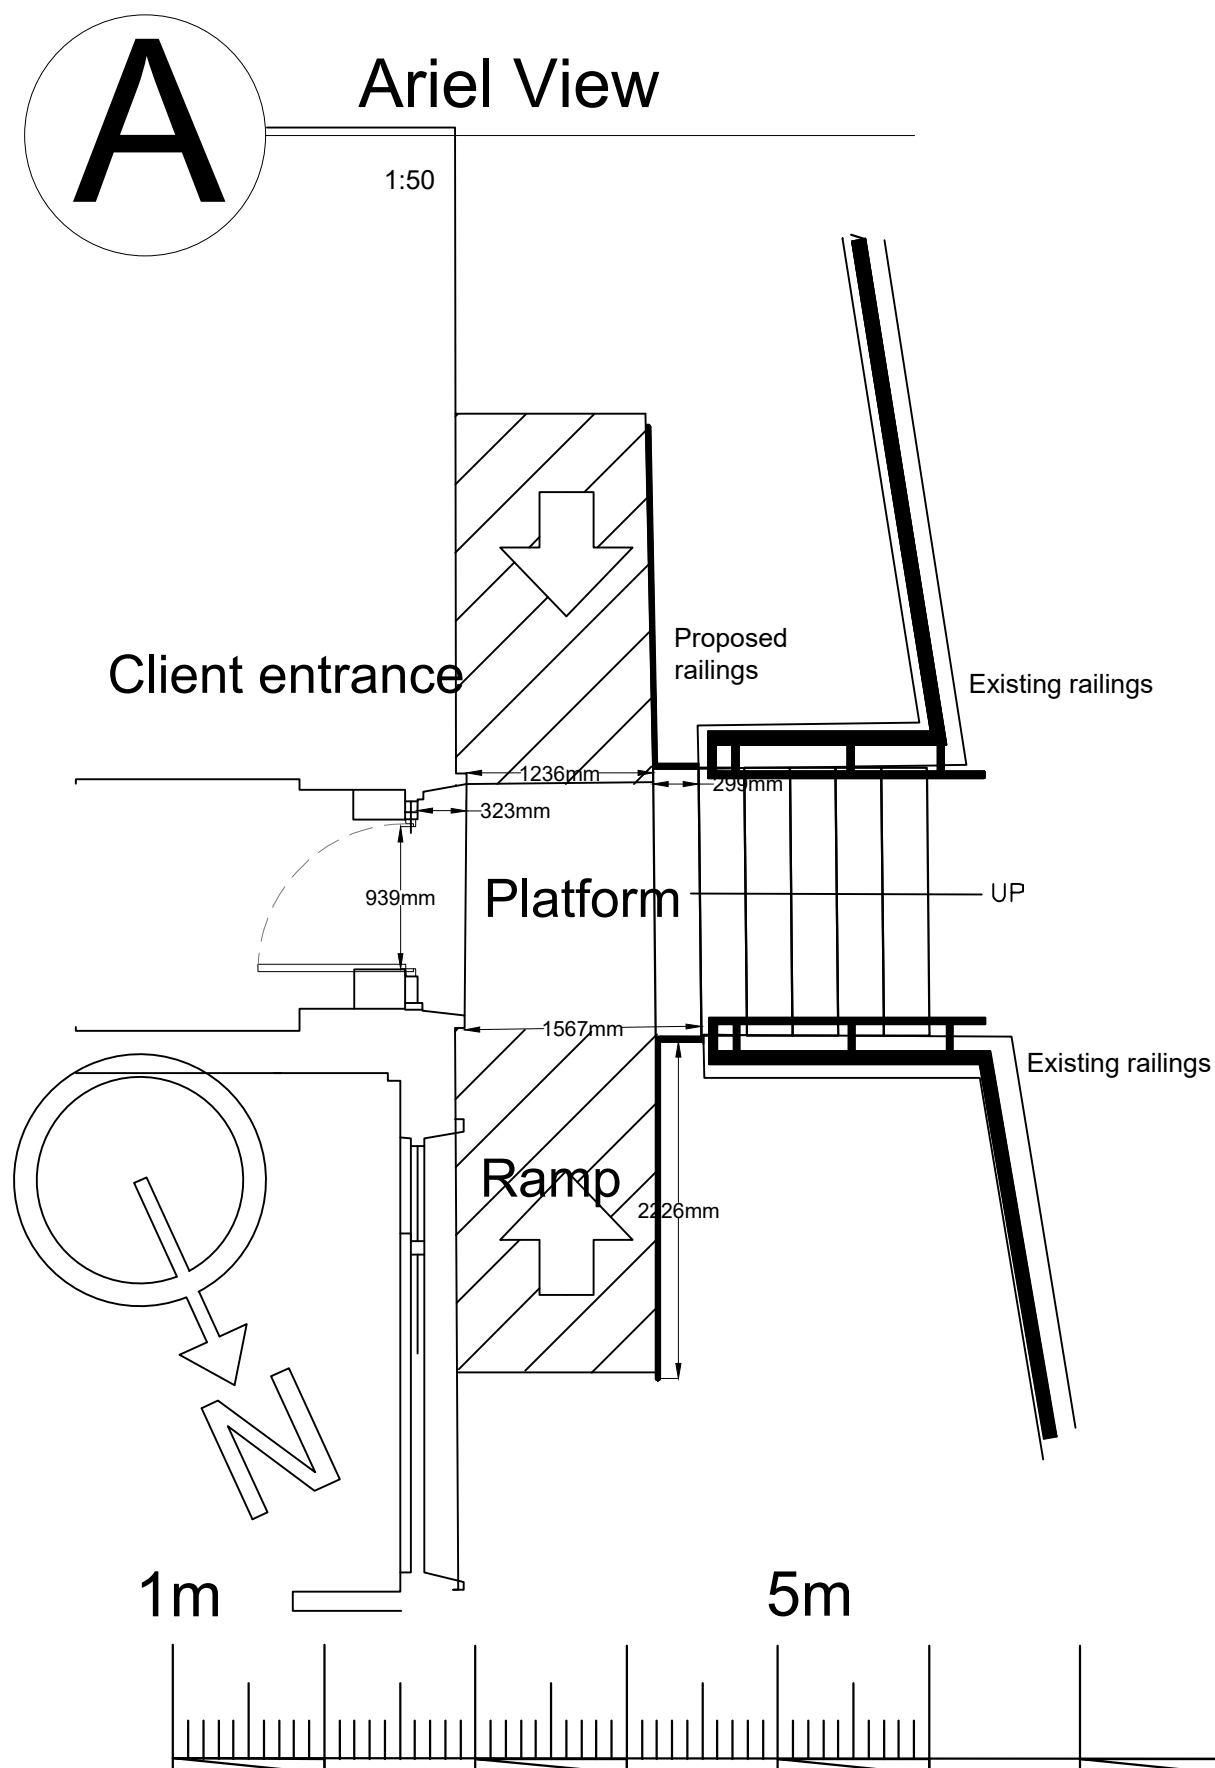

REAR ENTRANCE PROPOSED

Change Grow Live

Site Address:

22-24 Newtown Gardens Kirkby

Drawn by:

Andy Hills

Date:

26.11.27

Scale:

1:50@A3

Drawing/Page Number/Name:

27 - REAR ENTRANCE PROPOSED