



Notes:

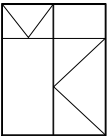

Existing windows are single glazed metal frame. the majority have mechanical faults

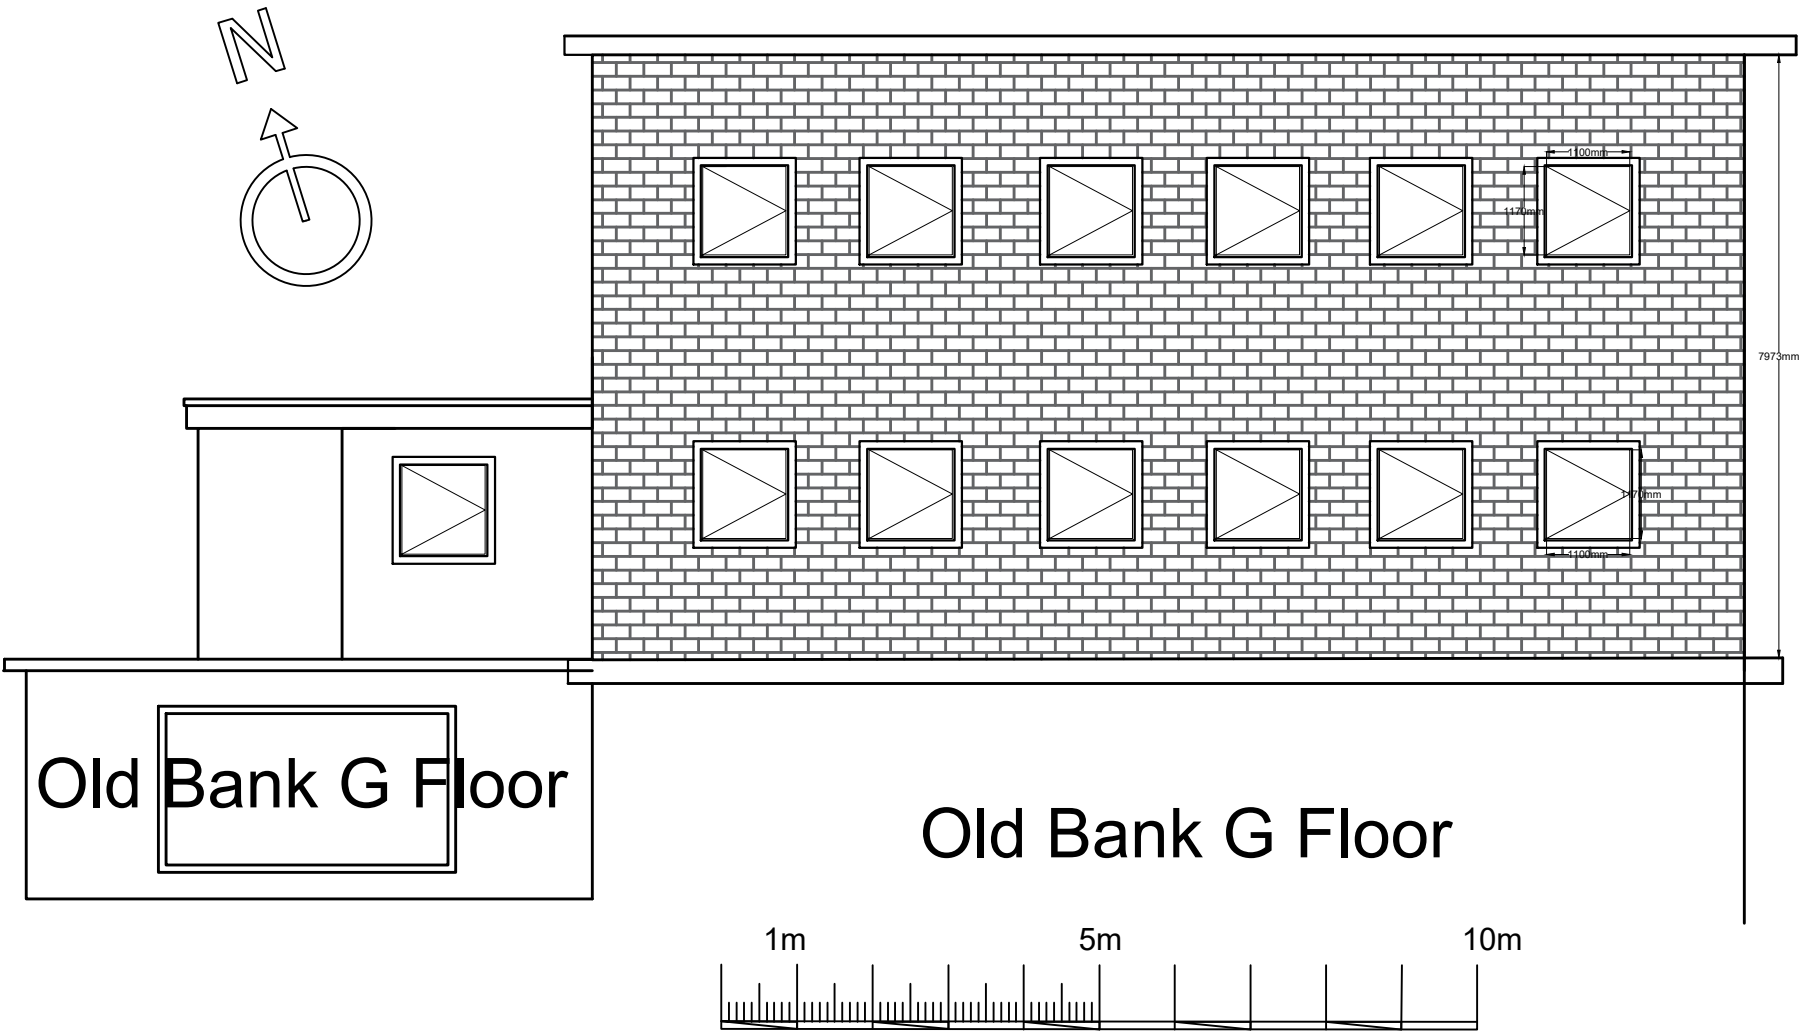

**SIDE ELEVATION 1ST AND 2ND EXISTING**

**Change Grow Live**

Site Address:

**20- 24 Newtown Gardens**

Drawn by:

**Andy Hills**

Date:

**27.11.24**

Scale:

**1:100@A3**

Drawing/Page Number/Name: