


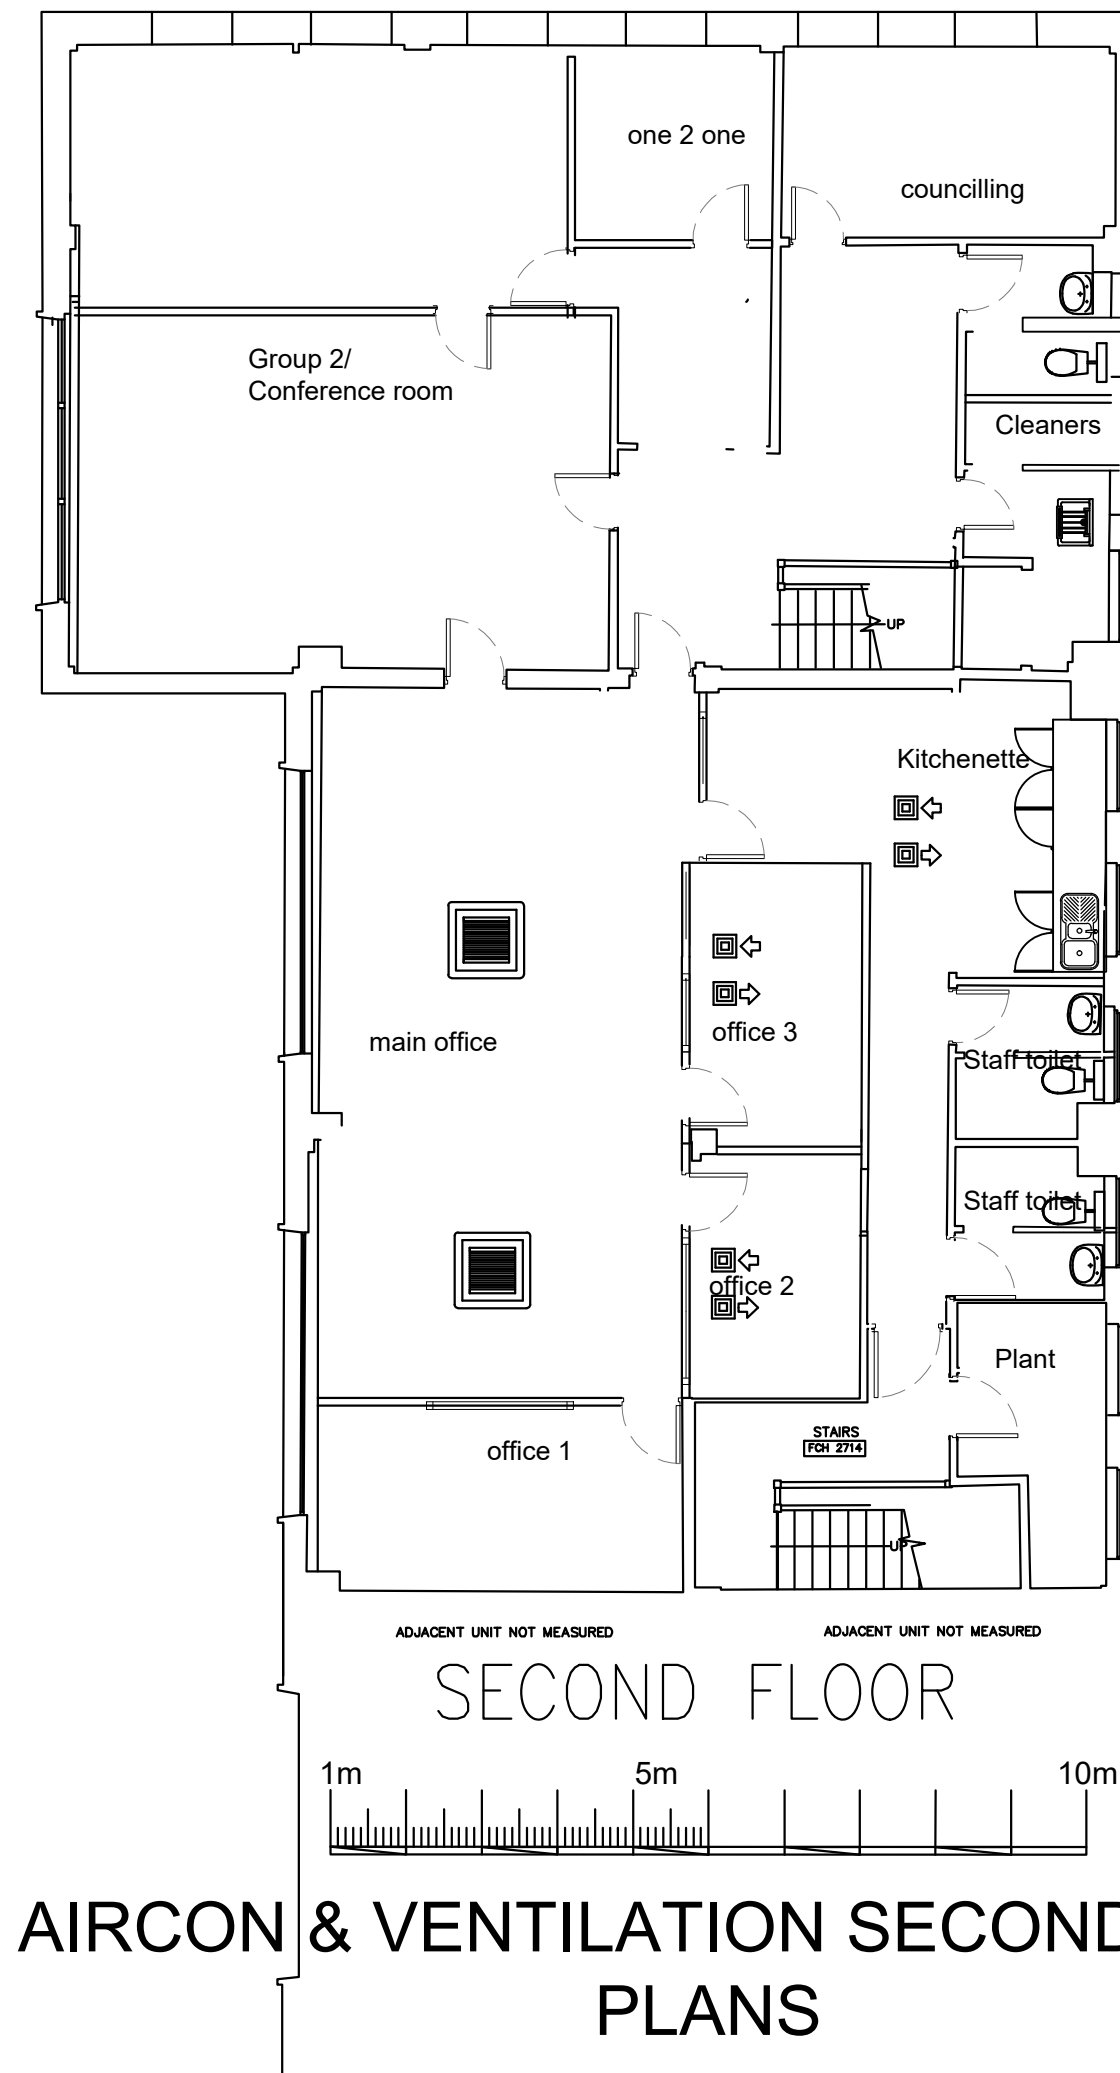

Notes:

Proposed Aircon

-  Condenser
-  Ceiling mounted cassette
-  Wall mounted cassette
-  air exchange

AIR EXCHANGES TO BE
PROVIDED BY INSTALLER

Change Grow Live

Site Address:

22-24 Newtown Gardens Kirkby

Drawn by:

Andy Hills

Date:

26.11.27

Scale:

1:100@A3

Drawing/Page Number/Name: