



Proposed Landscape Mitigation

Sketches to support Heritage Rebuttal (reference R004v1).

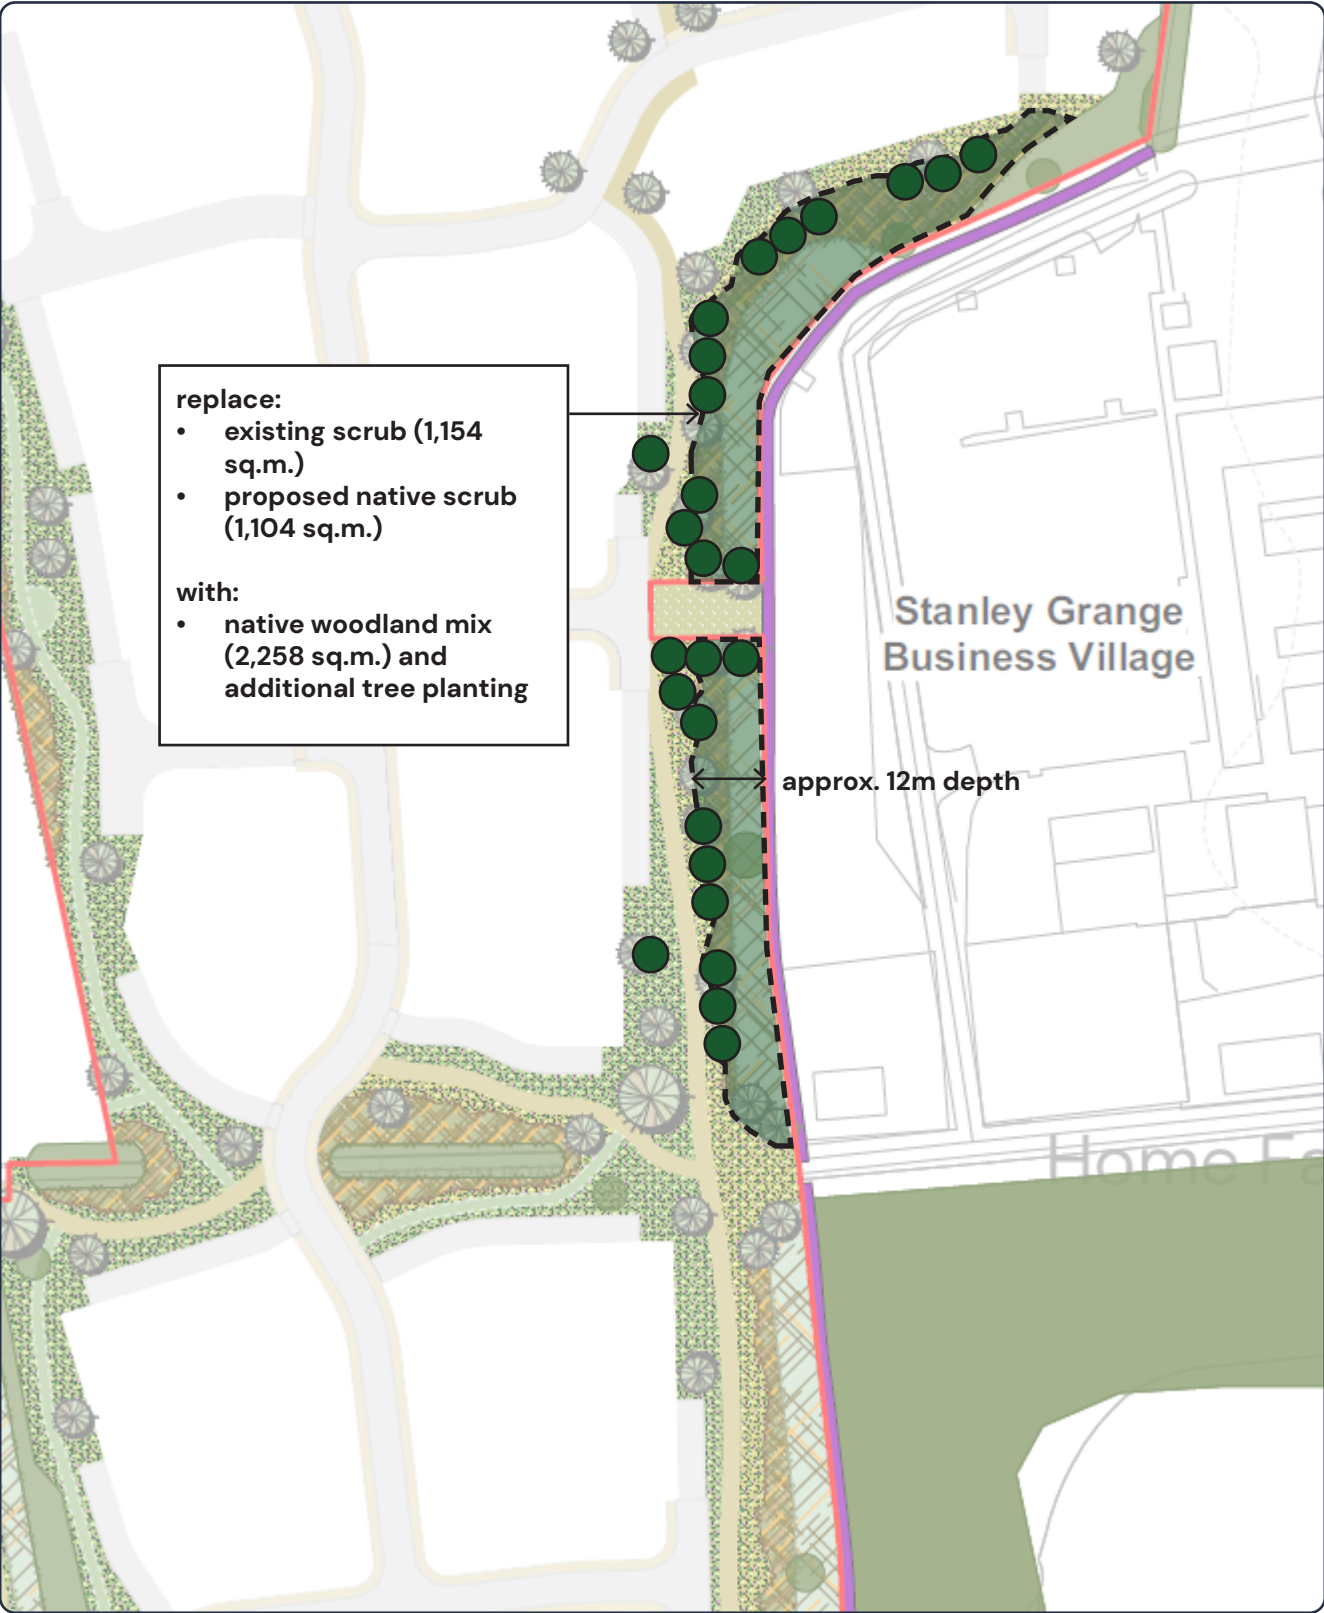

Eastern boundary to Home Farm

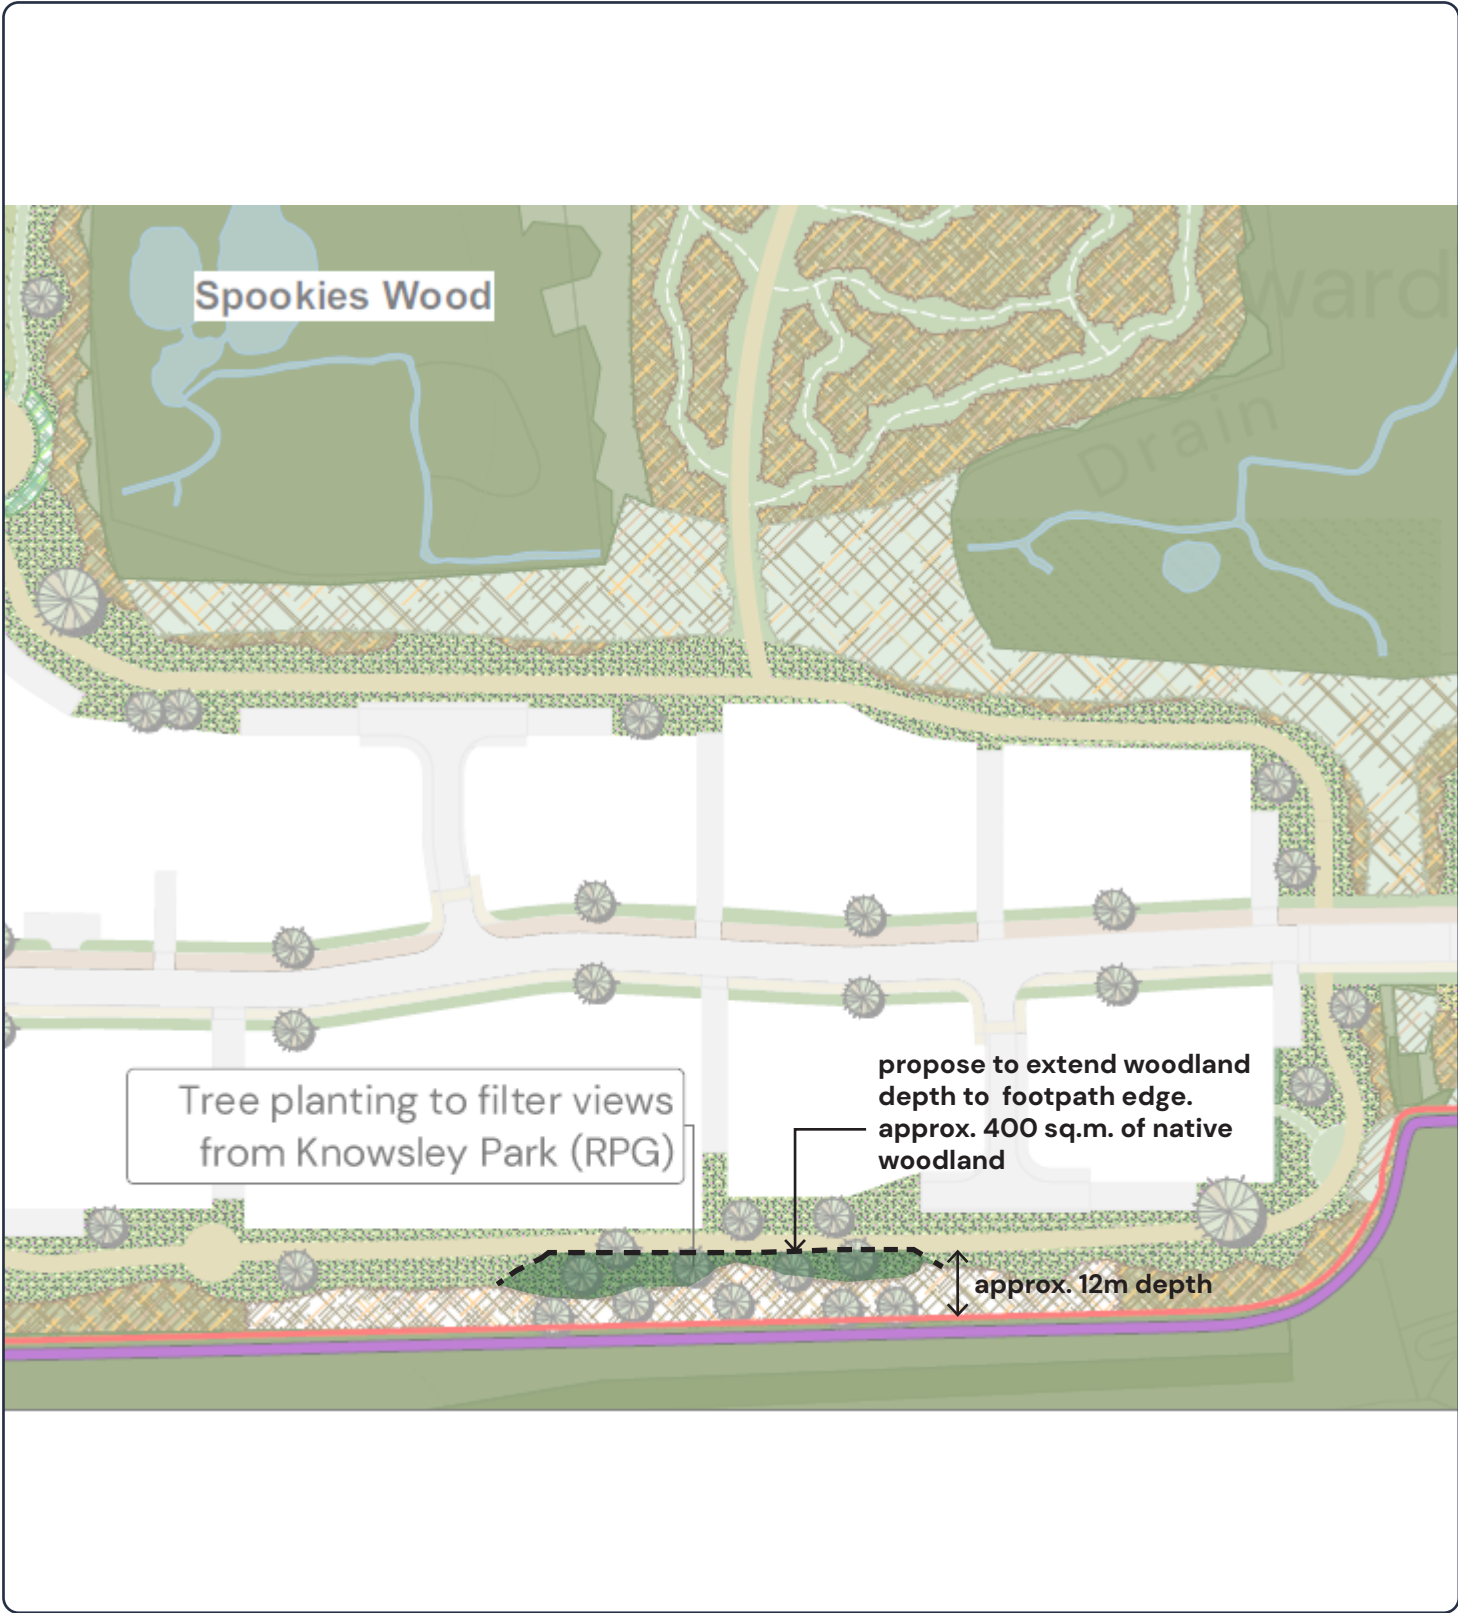

Southern boundary to Knowsley Park (Registered Park and Garden)

Project: Land East of Knowsley Lane, Knowsley
Client: Hallam Land Management Ltd

Project No.: P21-3399
DRWG No.: P21-3399_EN_1004_RevA

Sheet No: 1 of 1
Date: 15-01-2026

PEGASUS
GROUP

All Intellectual Property Rights (including but not limited to copyright) subsisting in or arising out of this drawing and the building works depicted are owned by Pegasus Planning Group Ltd (Pegasus Group) and may not be copied, adapted, disseminated, redistributed, reproduced and/or otherwise used without a written licence. Pegasus Group accepts no liability for any use of this drawing other than for its original purpose and by the original client except in circumstances where approval for use has been provided by Pegasus Group in writing. Use only written dimensions. Drawing prepared for planning application purposes only. Do not scale (or use) for construction, sales or any other purpose. Any queries to be reported to Pegasus Group for clarification. Copyright © Pegasus Planning Group Limited 2026. Use of this drawing is subject to the Terms & Conditions available @ pegasusgroup.co.uk