




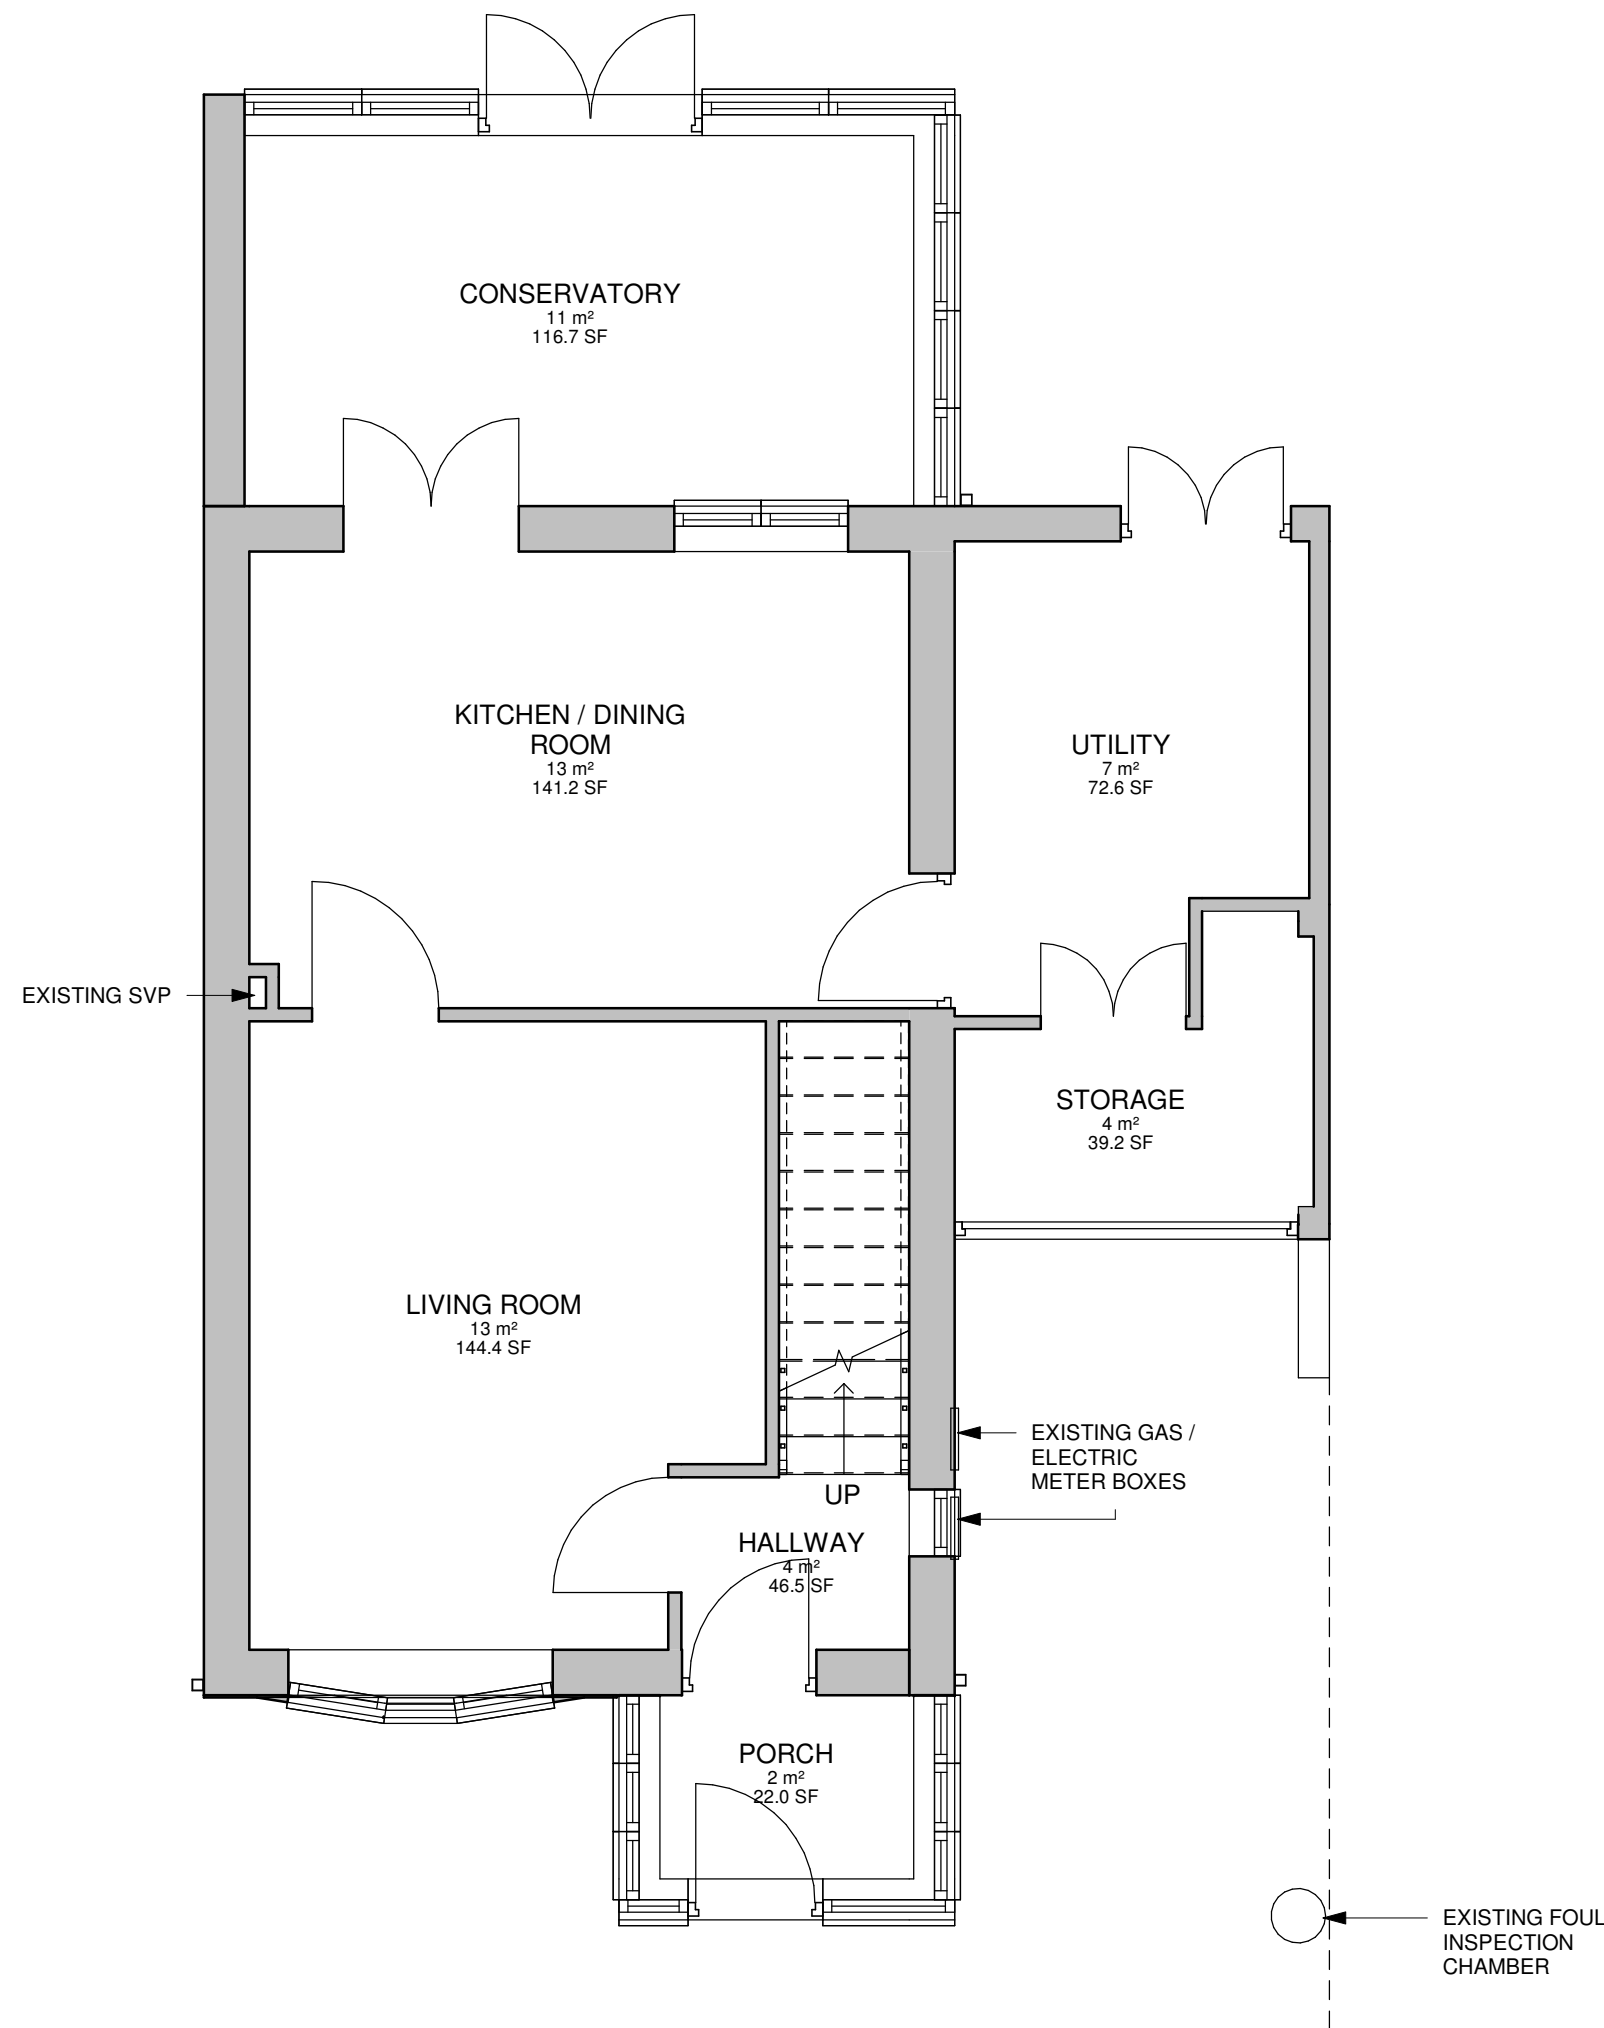

GROUND FLOOR
1 : 50

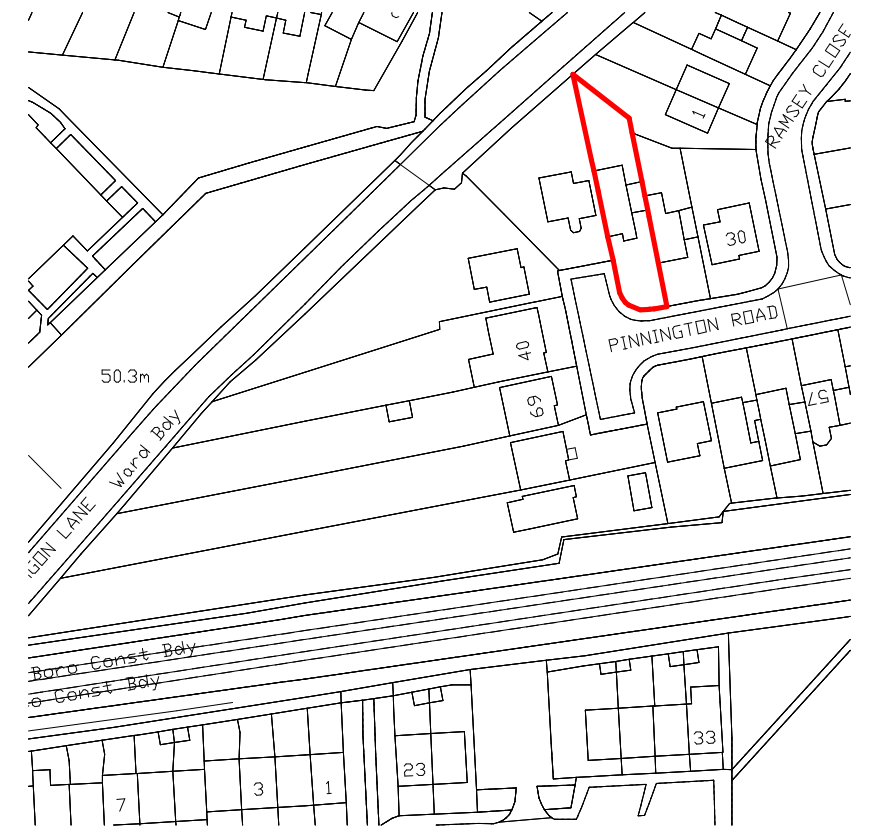

SCALE BAR
1:50

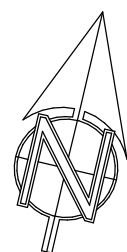

Location Plan as Existing
1 : 1250



SCALE BAR
1:1250

THE CONTENT OF THIS DRAWING PACK IS SUBJECT TO THE PROVISION OF THE COPYRIGHT ACT 1956. WORK TO FIGURED DIMENSIONS ONLY. SITE DIMENSIONS ARE TO BE CHECKED BEFORE WORK IS STARTED.

PROJECT 34 PINNINGTON ROAD, L35 3TY		
TITLE LOCATION PLAN & EXISTING PLAN		
CLIENT Owner		
DATE 05/01/2025		
SCALE (@A2) 1:50 / 1:1250		
DRAWING NUMBER 702-001	REV P2	