

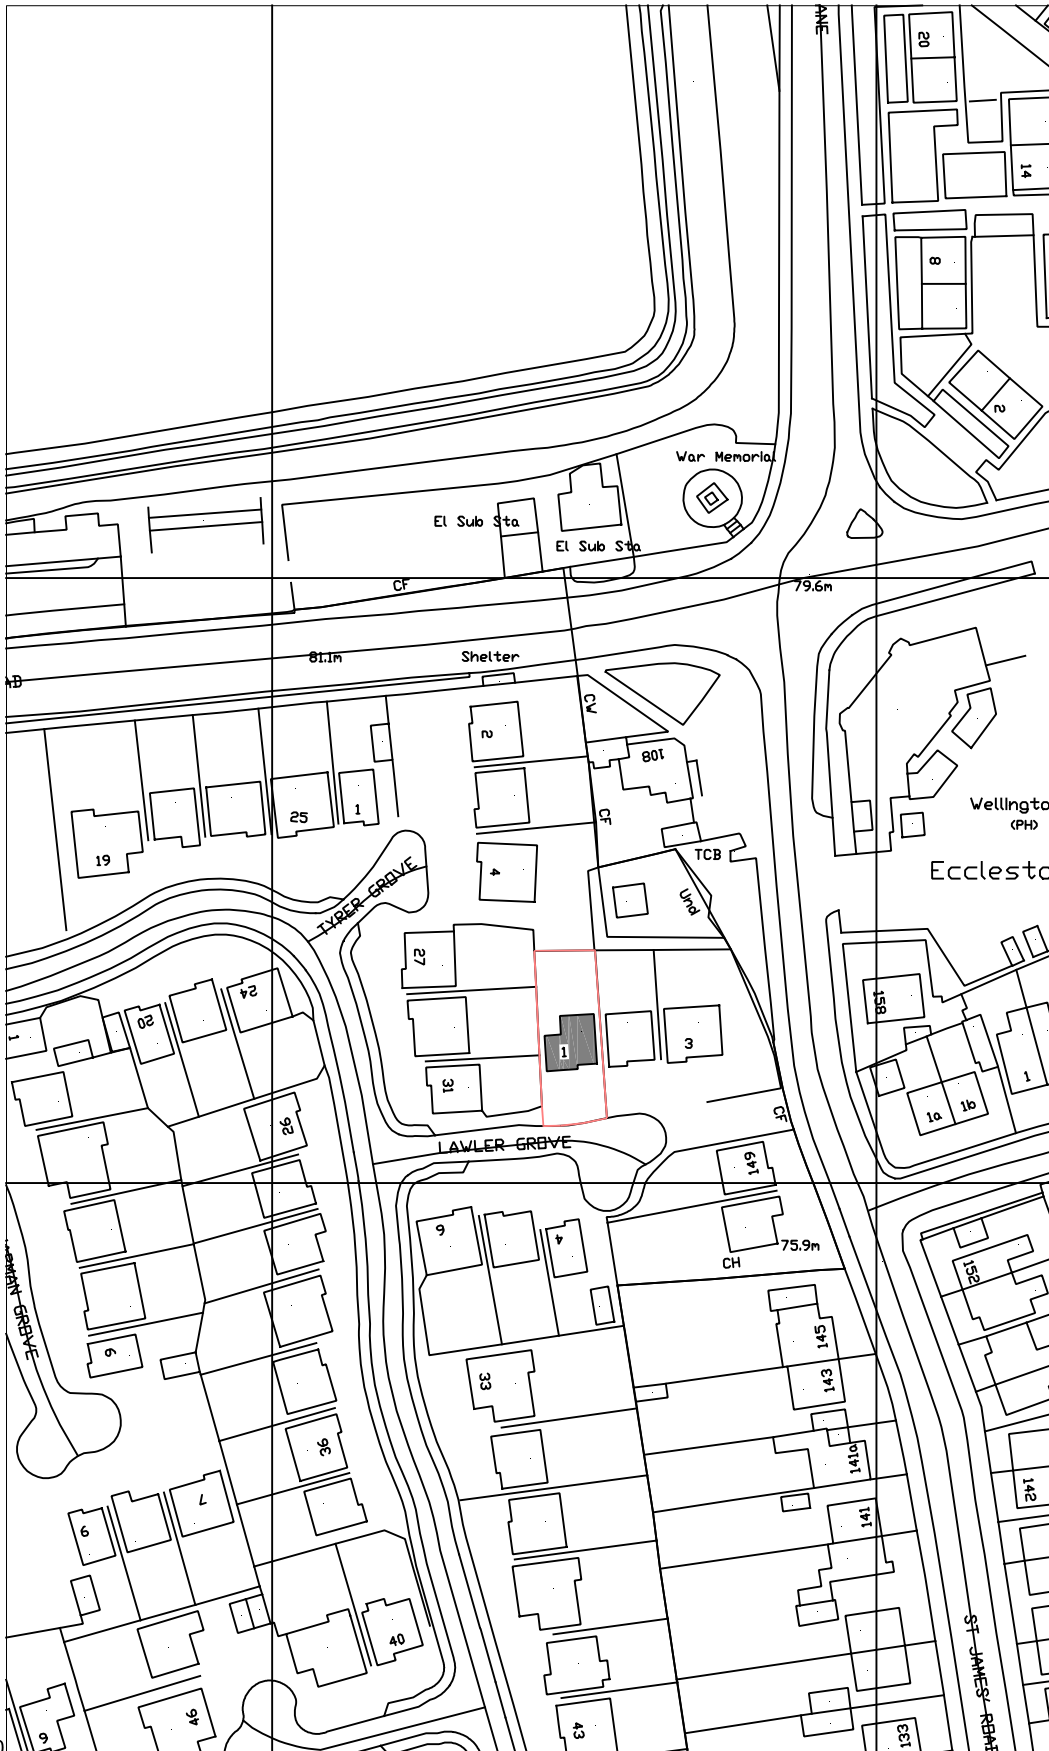


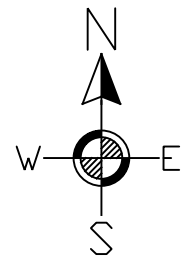

1:1250

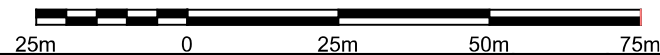

Project
1 LAWLOR GROVE, PRESCOT, MERSEYSIDE. L34 6LP

Client
MR S AHLIEN

Contract No.	Drg.No.	Revision	Scale	1:1250	@ A4
	1		By	MCC	Date
			Chkd		SEPT 2024

Drawing Title
SITE LOCATION PLAN

MAT Design Limited
Town Planning & Building
Control Consultants

17 BROOKSIDE AVE
ECCLESTON
ST. HELENS
WA10 4RN

Telephone: 07850203448
E-mail: miketa@blueyonder.co.uk