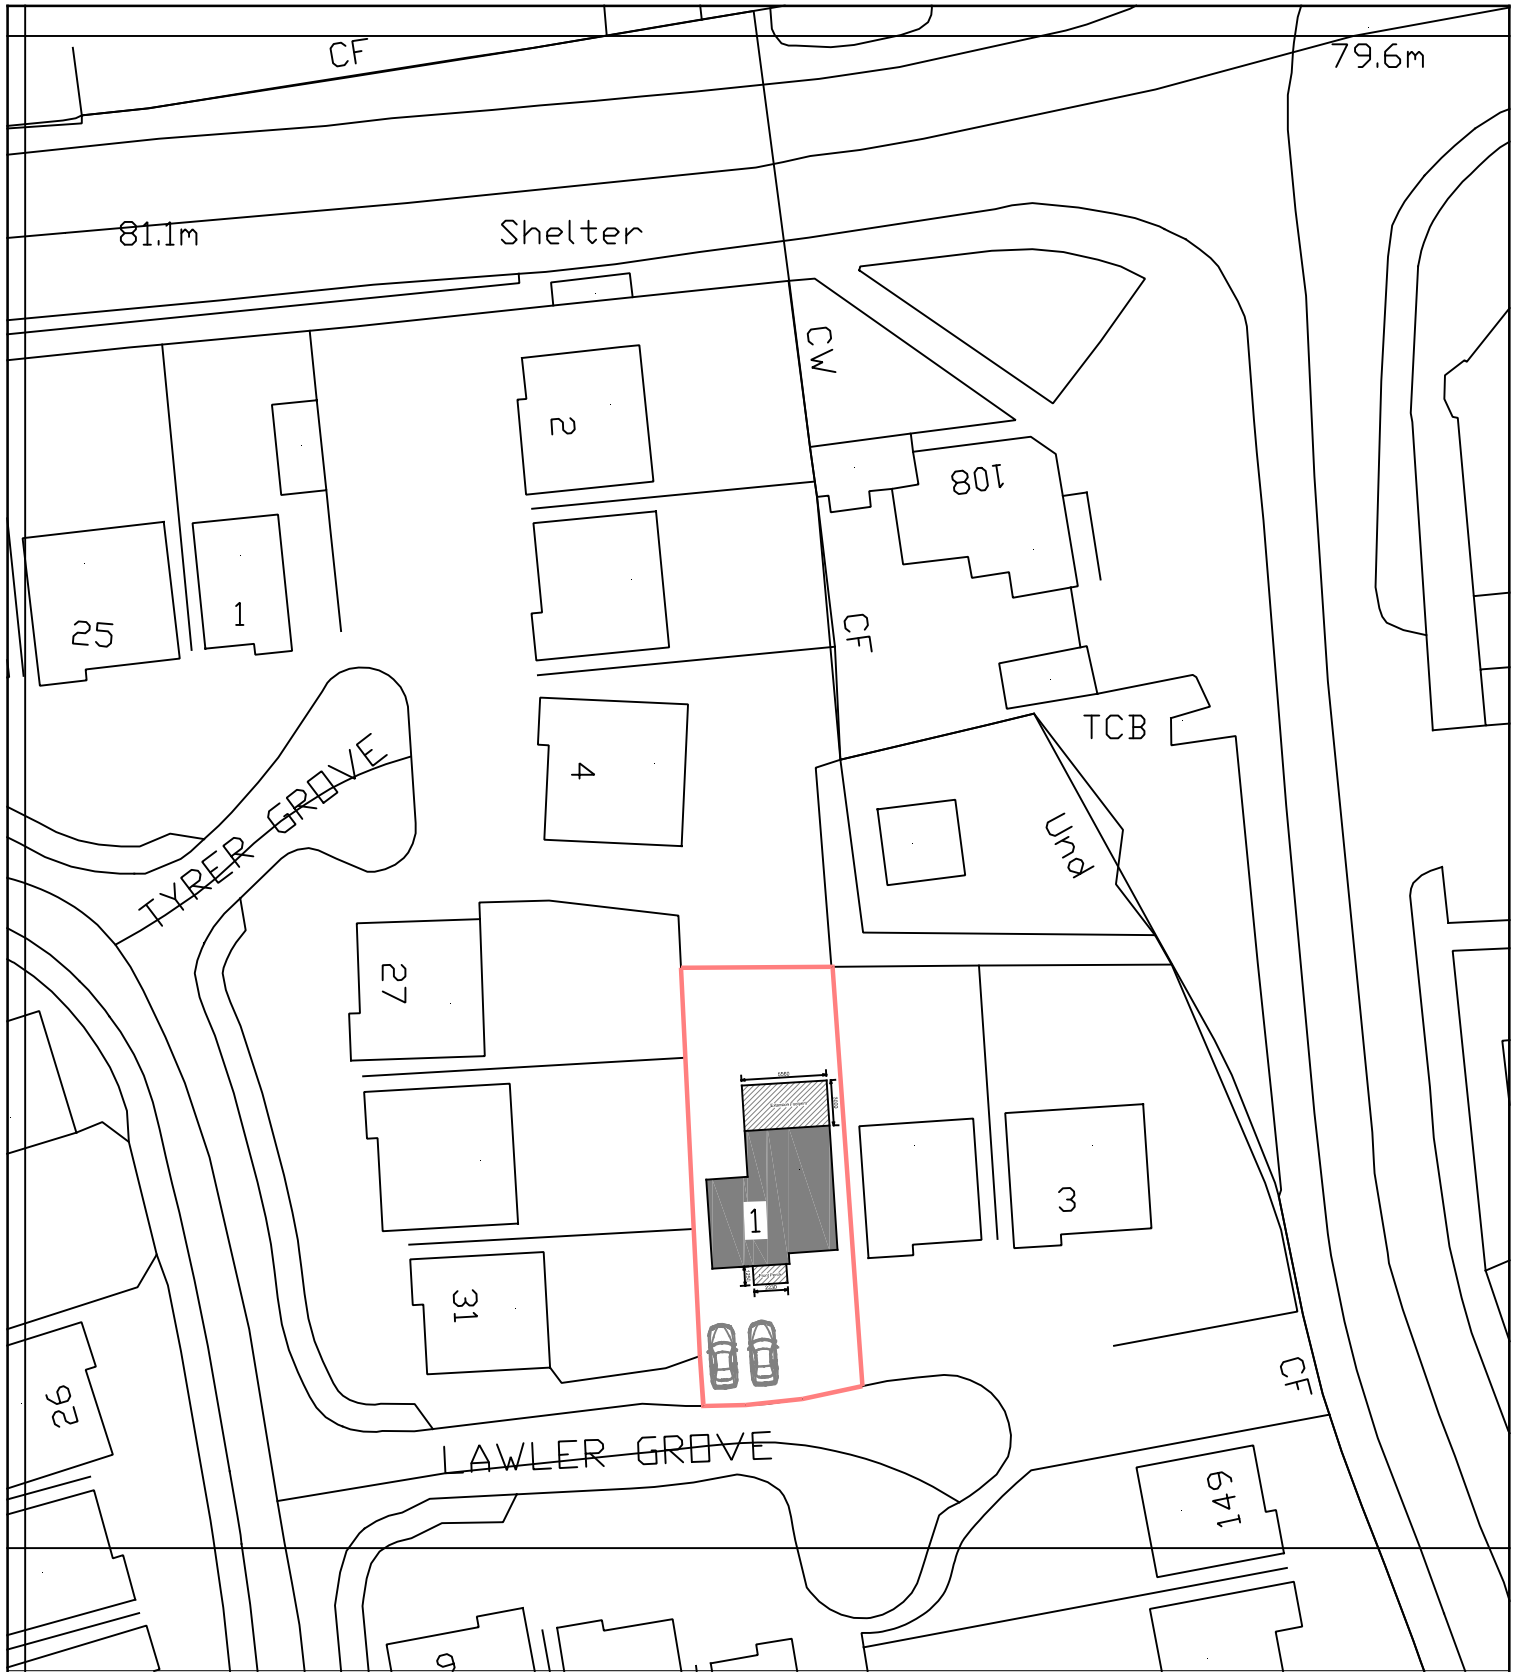


SCALE BAR 1:500

Project
1 LAWLOR GROVE, PRESCOT, MERSEYSIDE. L34 6LP

Contract. No.

Drg.No.

Revision

Scale 1:500

@ A4

By MCC

Date

SEPT 2024

Client

MR S AHLIEN

Drawing Title

SITE BLOCK PLAN

MAT Design Limited
Town Planning & Building
Control Consultants

17 BROOKSIDE AVE
ECCLESTON
ST. HELENS
WA10 4RN

Telephone: 07850203448
E-mail: miketa@blueyonder.co.uk