




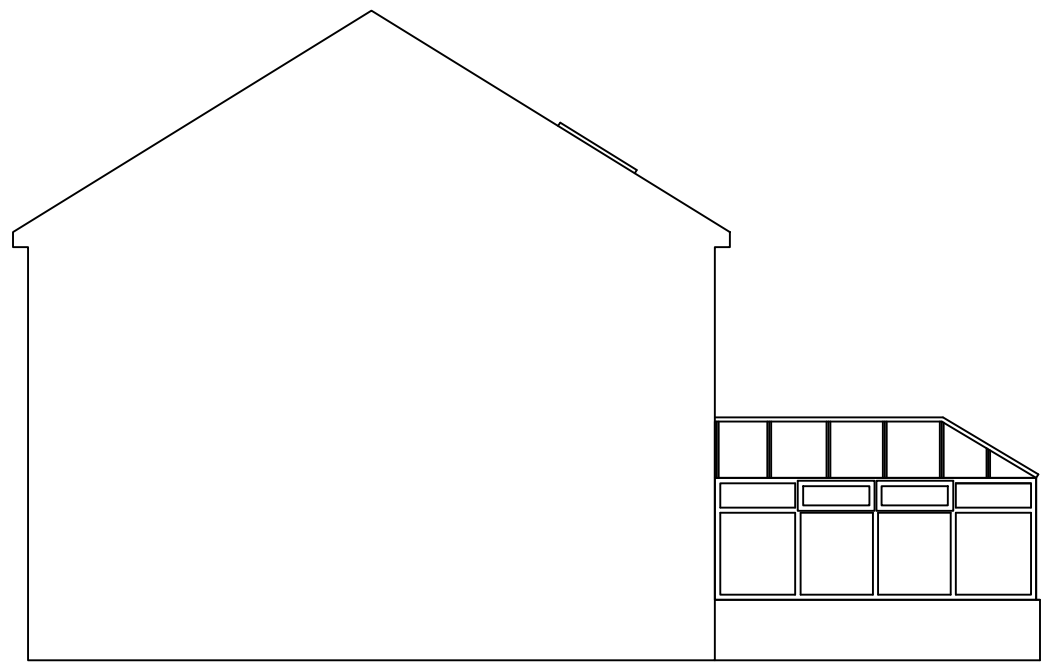


EXISTING SIDE ELEVATION 1:100

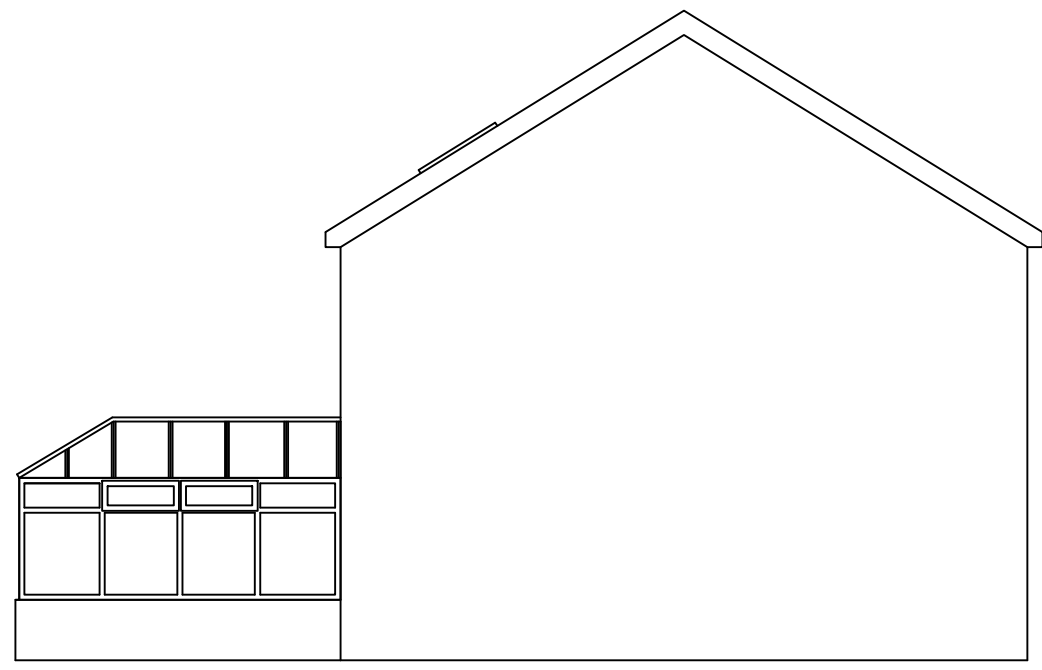

EXISTING SIDE ELEVATION 1:100

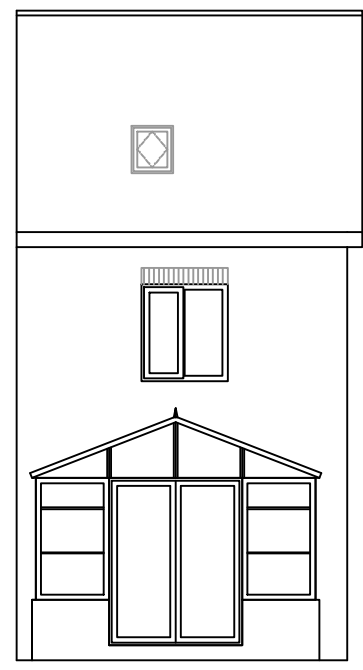


EXISTING REAR ELEVATION 1:100

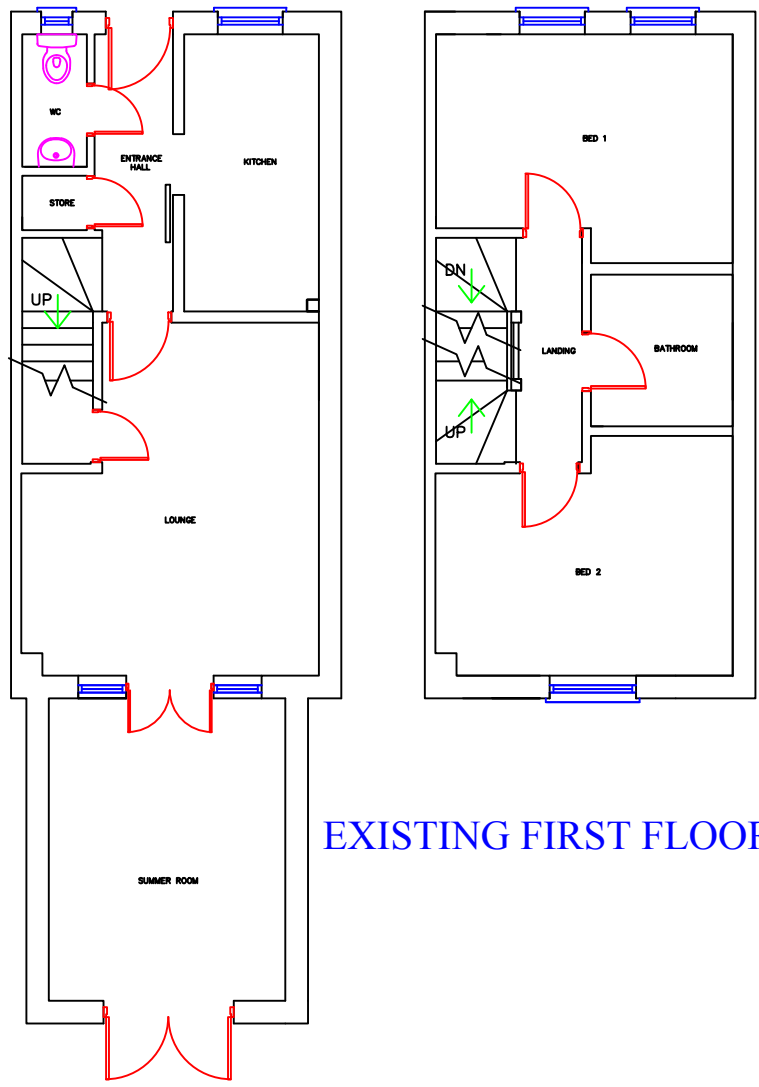


EXISTING FIRST FLOOR PLAN 1:100




LOCATION PLAN 1:1250

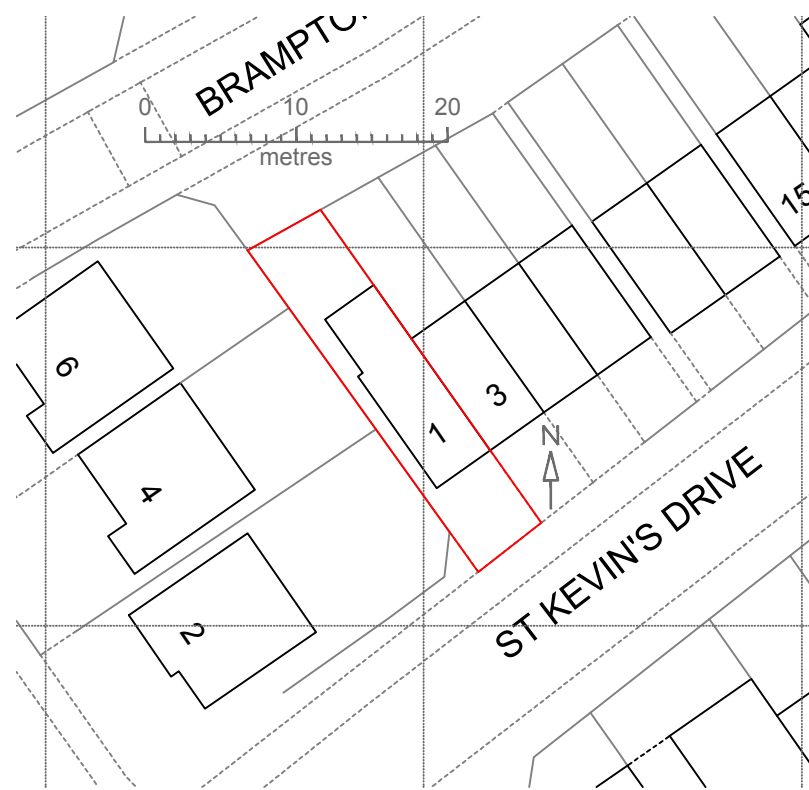

BLOCK PLAN 1:500

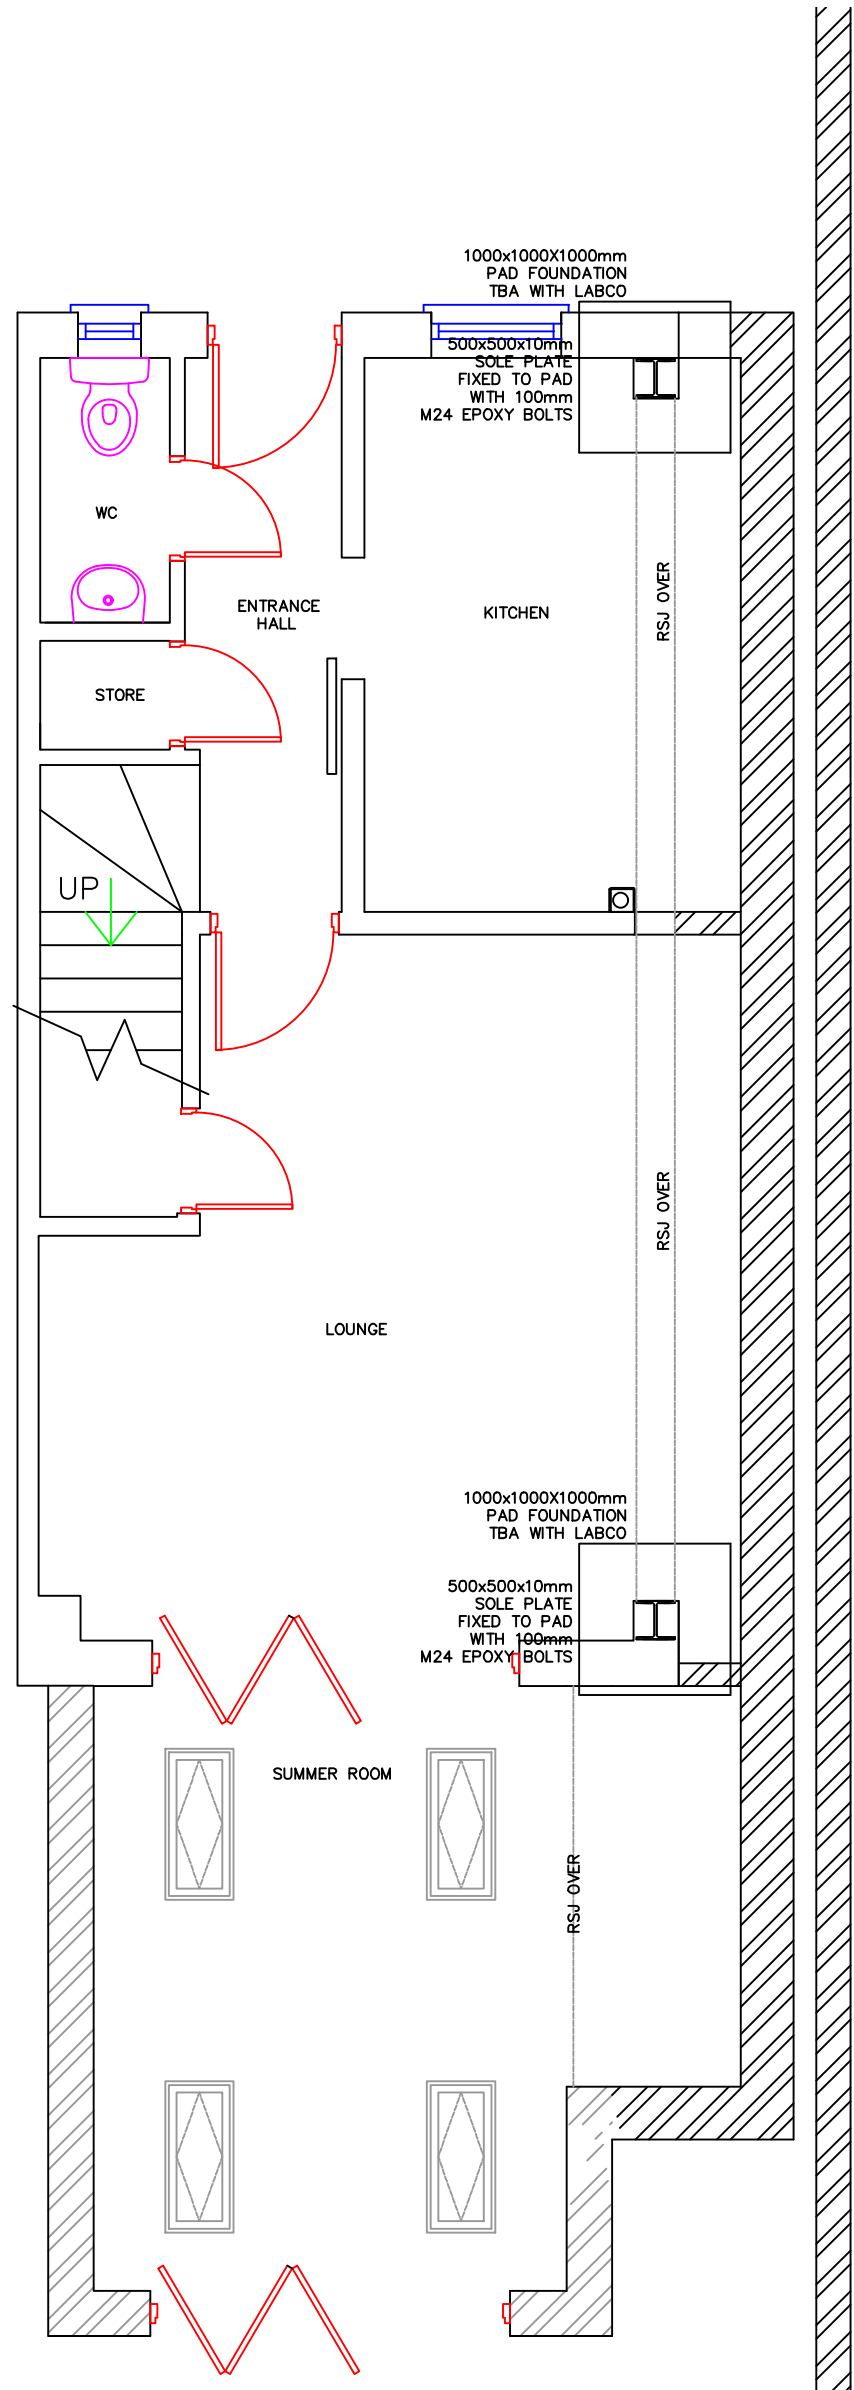

PROPOSED GROUND FLOOR PLAN 1:50

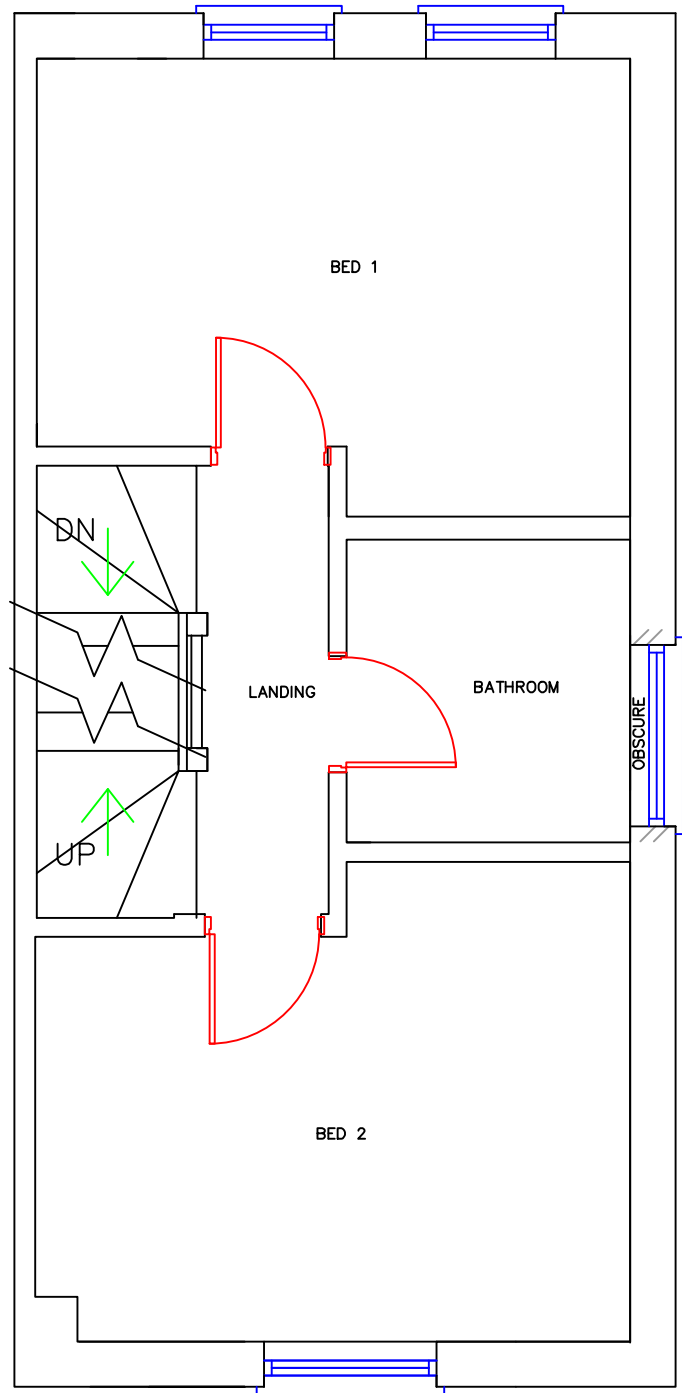

PROPOSED FIRST FLOOR PLAN 1:50




General Notes

A	Planning	01/05/2024
No.	Revision/Issue	Date

Firm Name and Address
CONVERSION OF EXISTING SINGLE STOREY
REAR SUMMER ROOM AND NEW SINGLE
STOREY EXTENSION TO PART REAR/PART
SIDE WITH FLAT ROOF. PROVISION OF NEW
OBSCURED GABLE WINDOW

Project Name and Address
1 ST KEVINS DRIVE, KIRKBY
L32 1BB
AMS SURVEYS SUBMISSION


Project	ST KEVINS	Sheet
Date	MAY 24	1
Scale	1:50 1:100 1:500 1:1250	

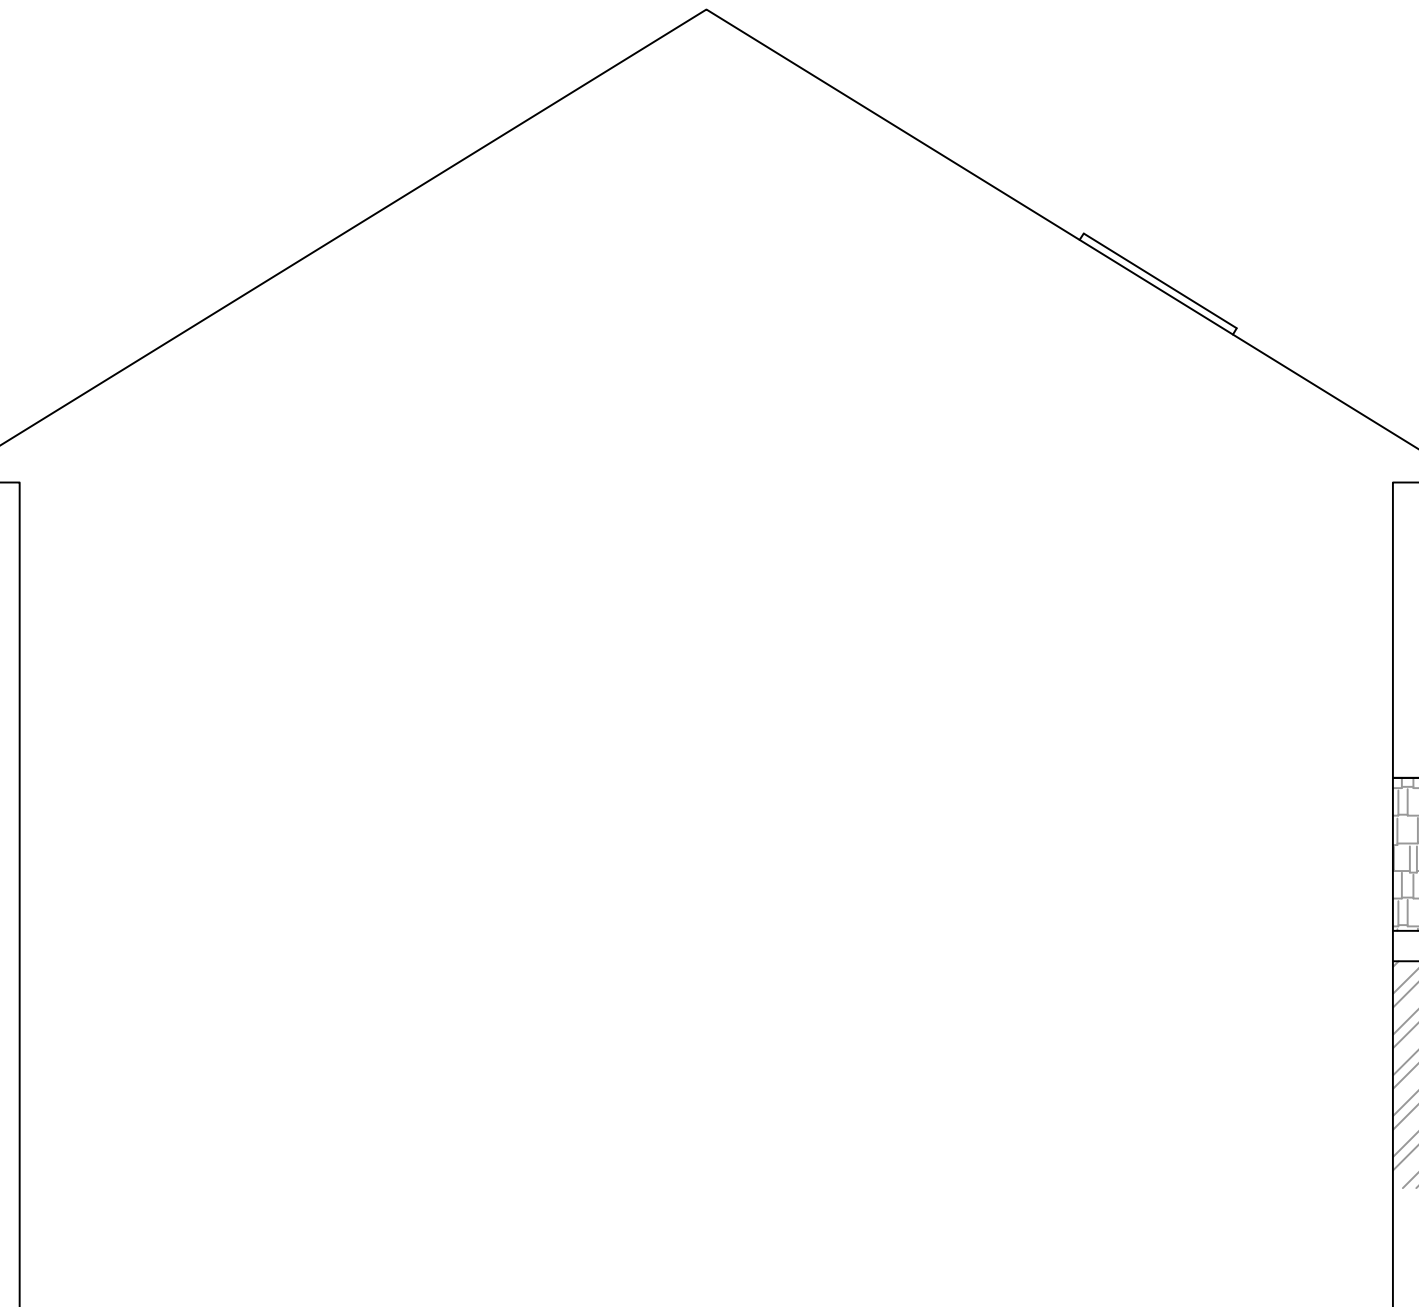

PROPOSED SIDE ELEVATION 1:50



PROPOSED REAR ELEVATION 1:50

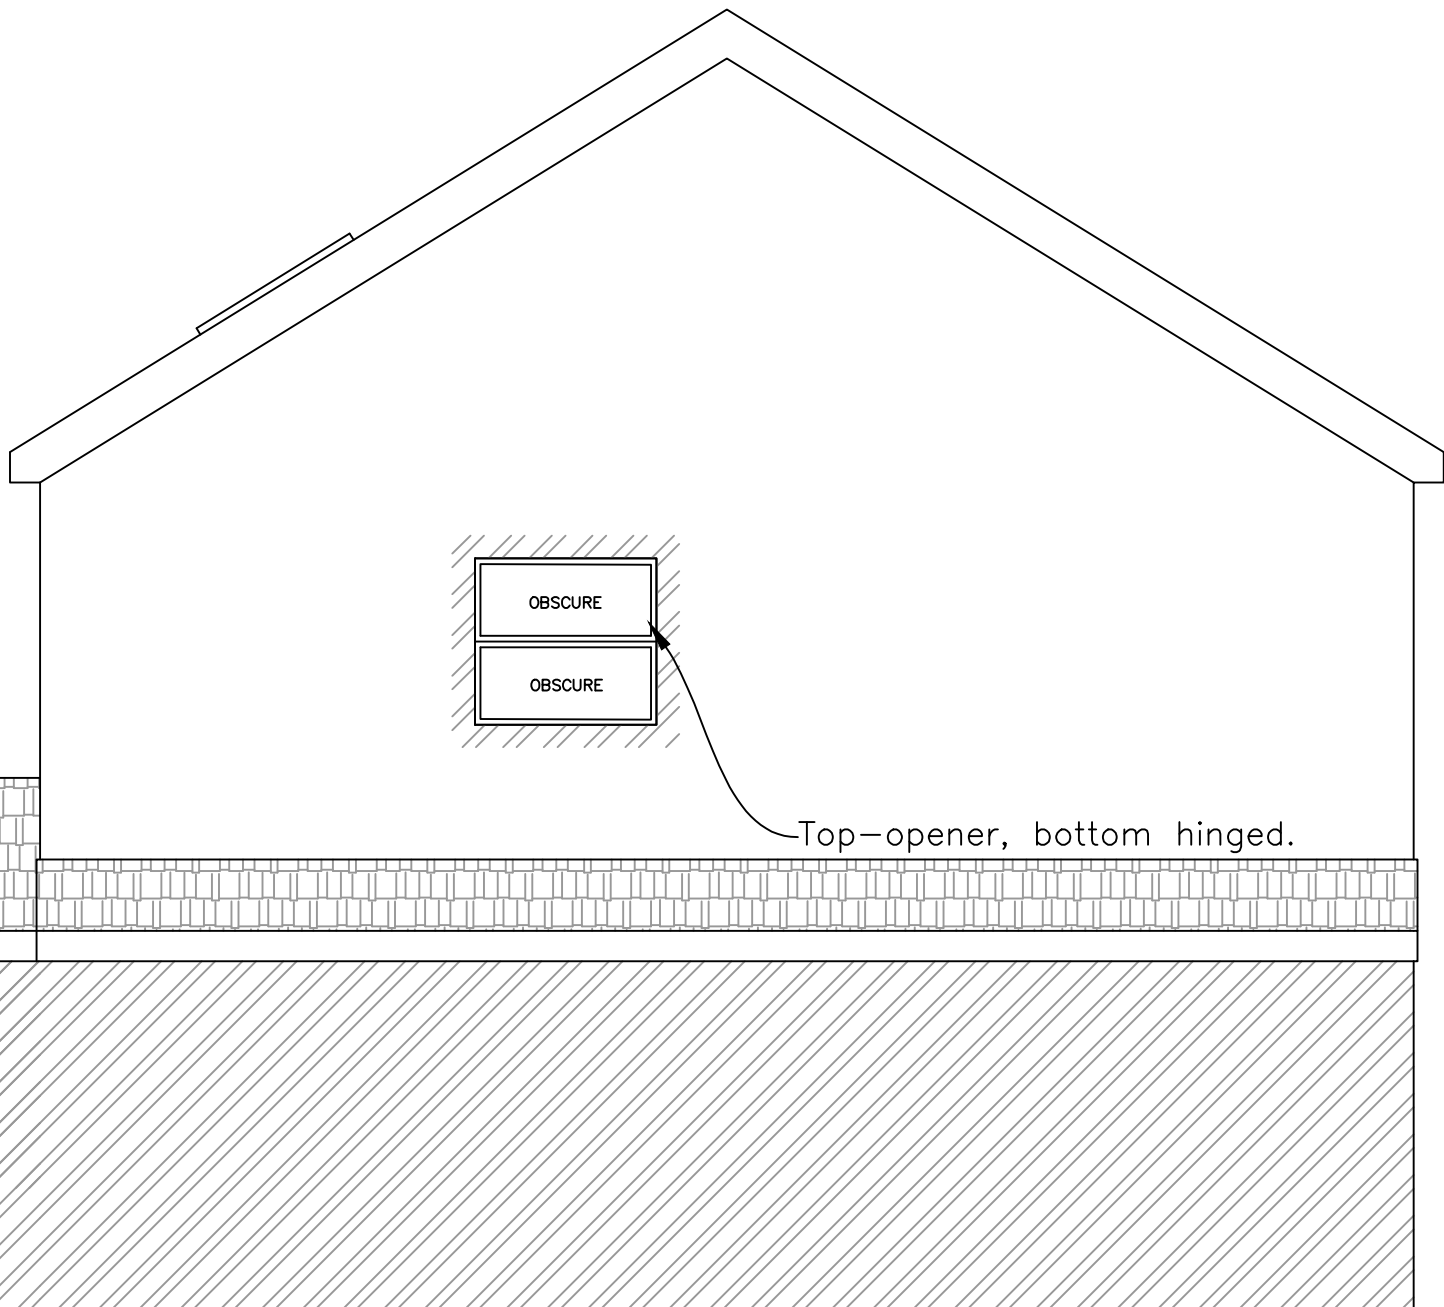

PROPOSED SIDE ELEVATION 1:50