




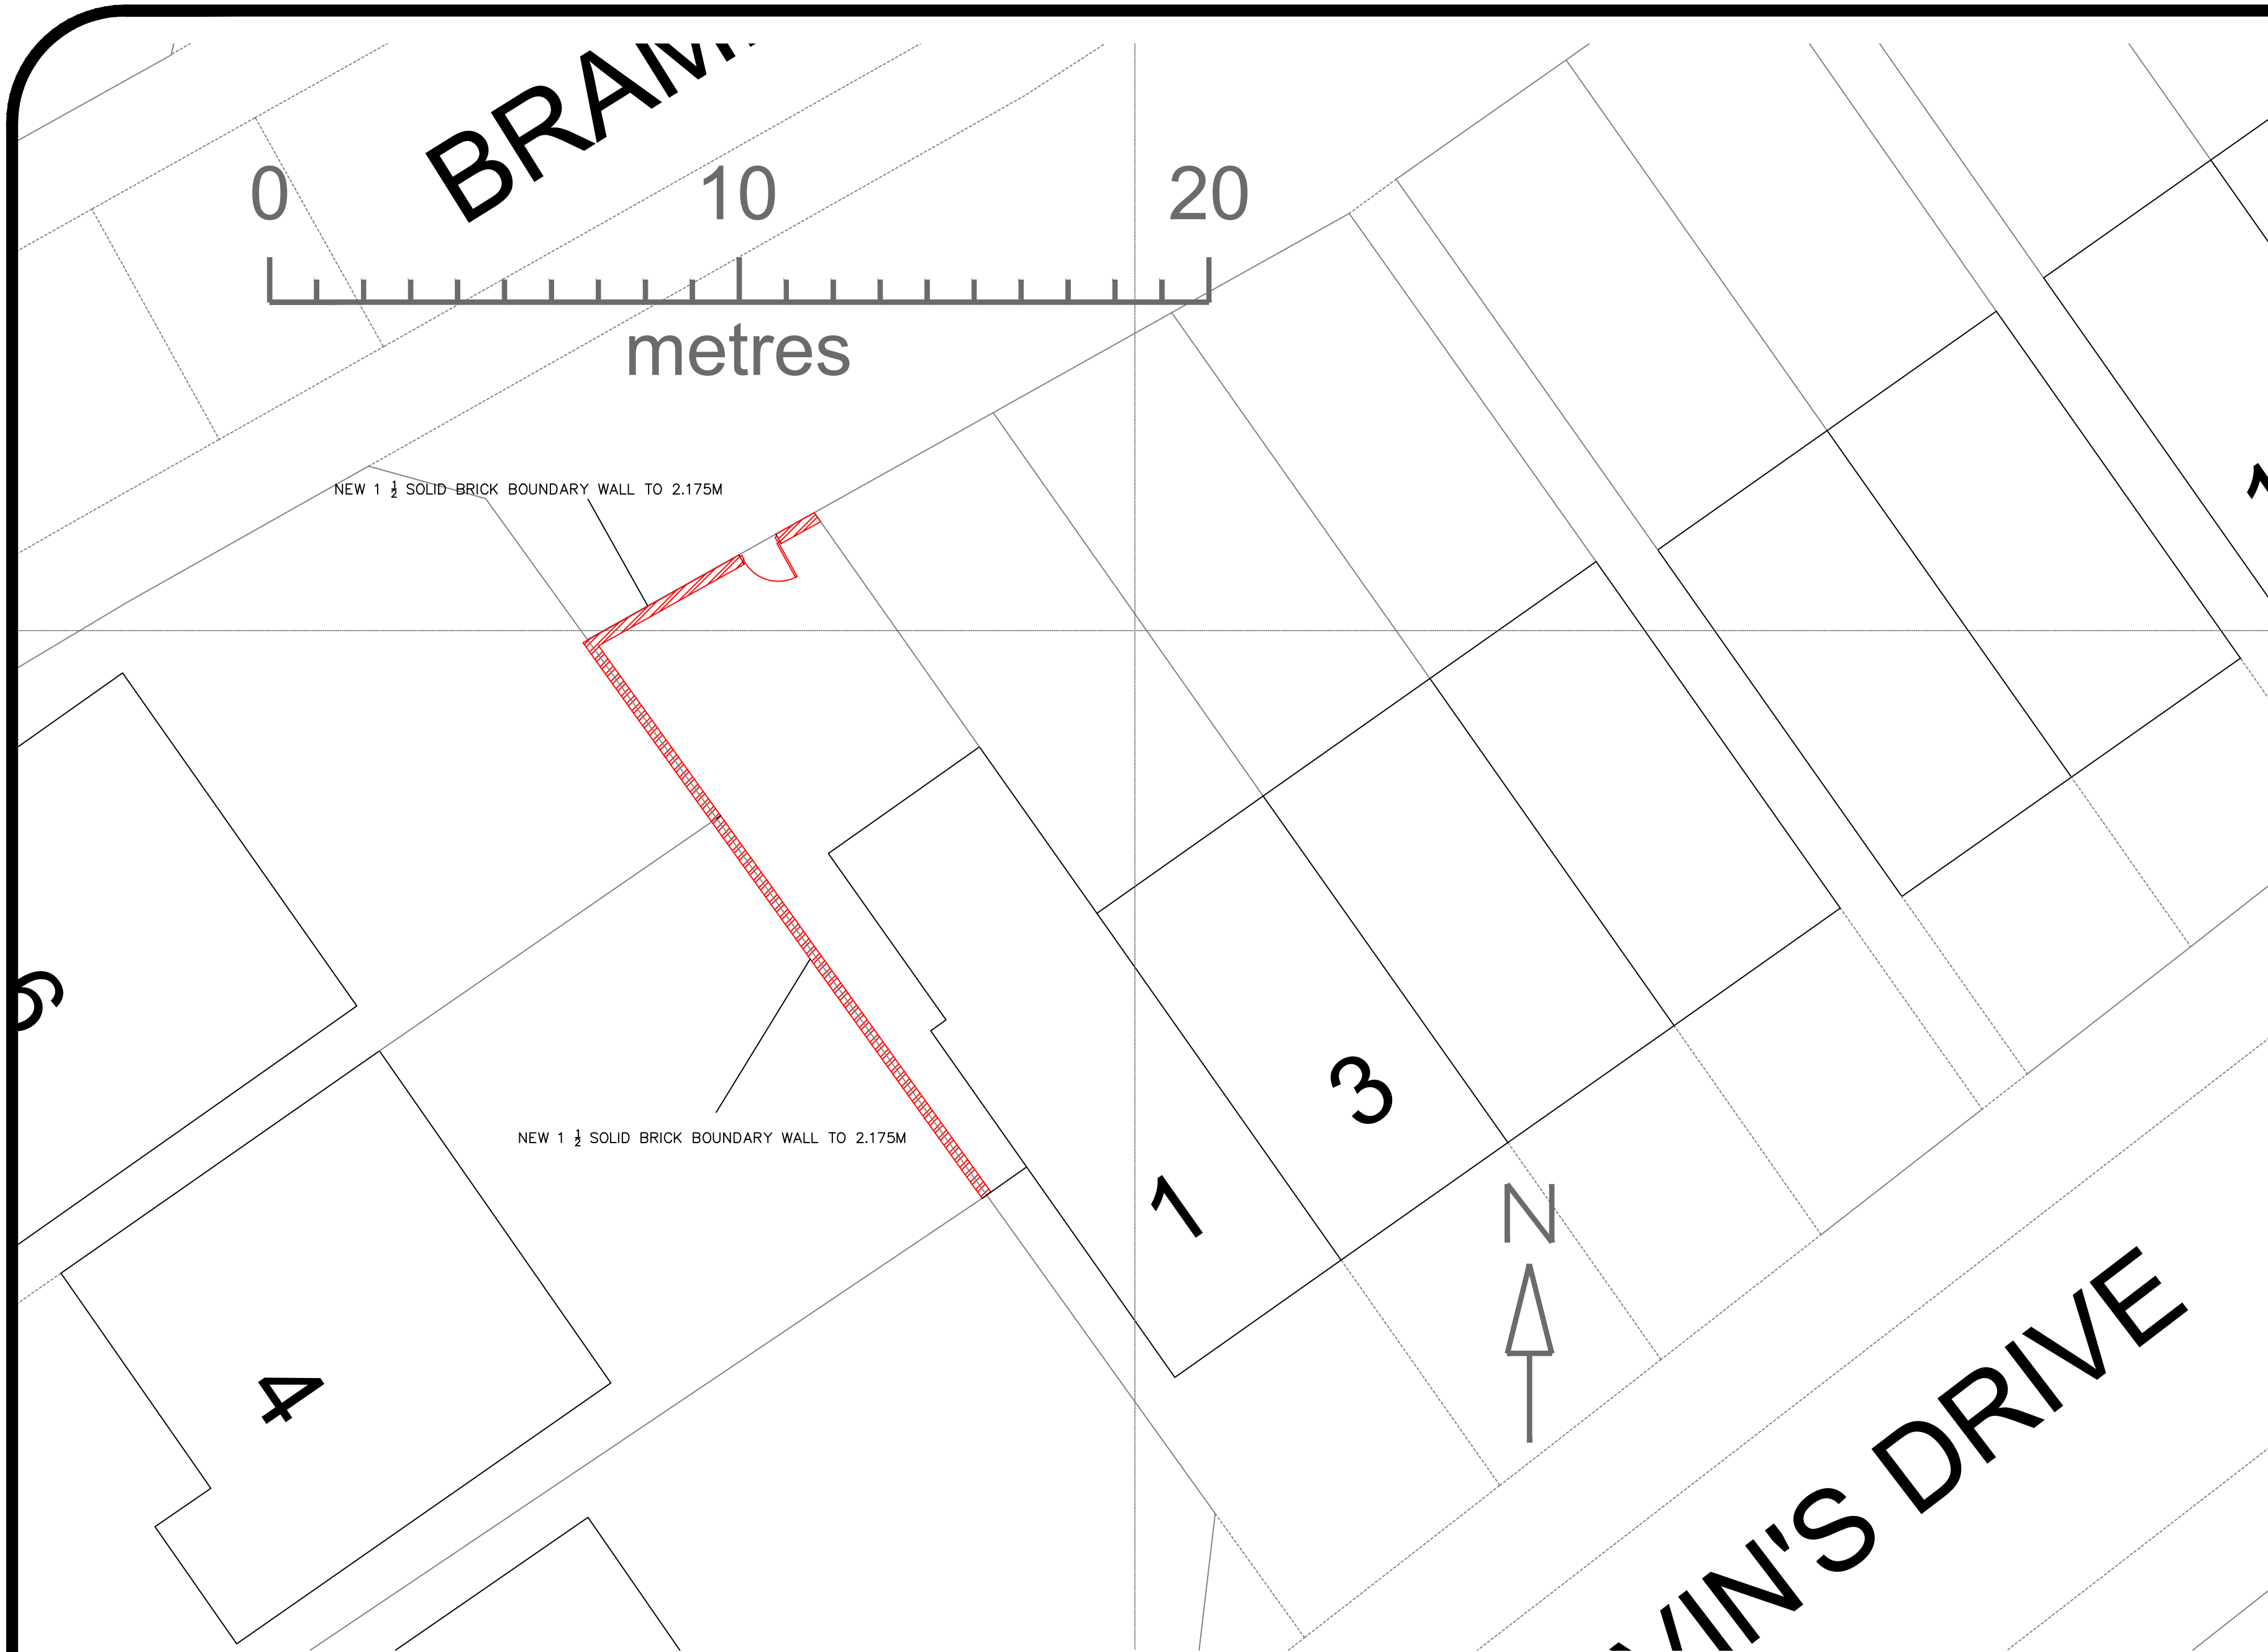

SITE PLAN 1:100
SHOWING BOUNDARY ALTERATION

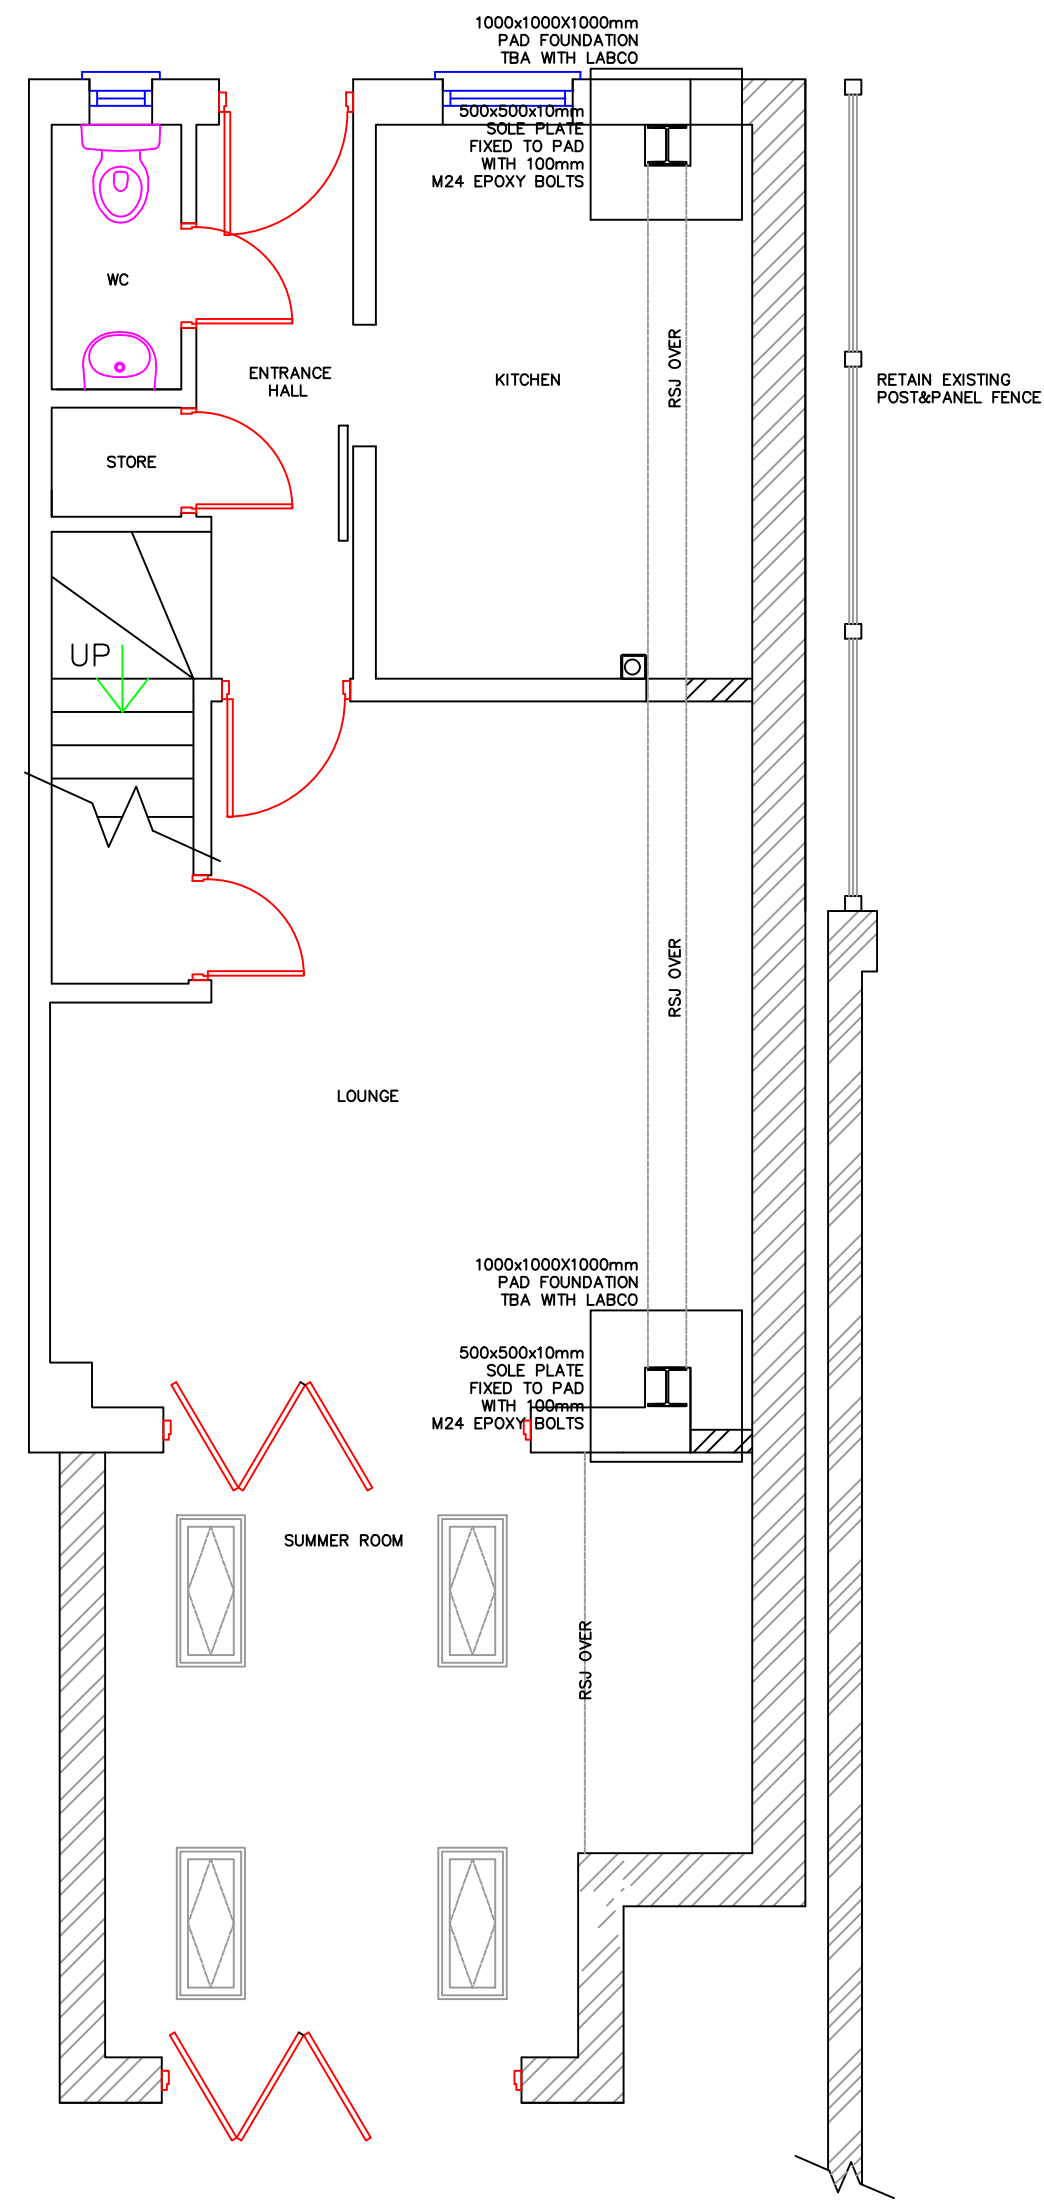


PROPOSED GROUND FLOOR PLAN 1:50

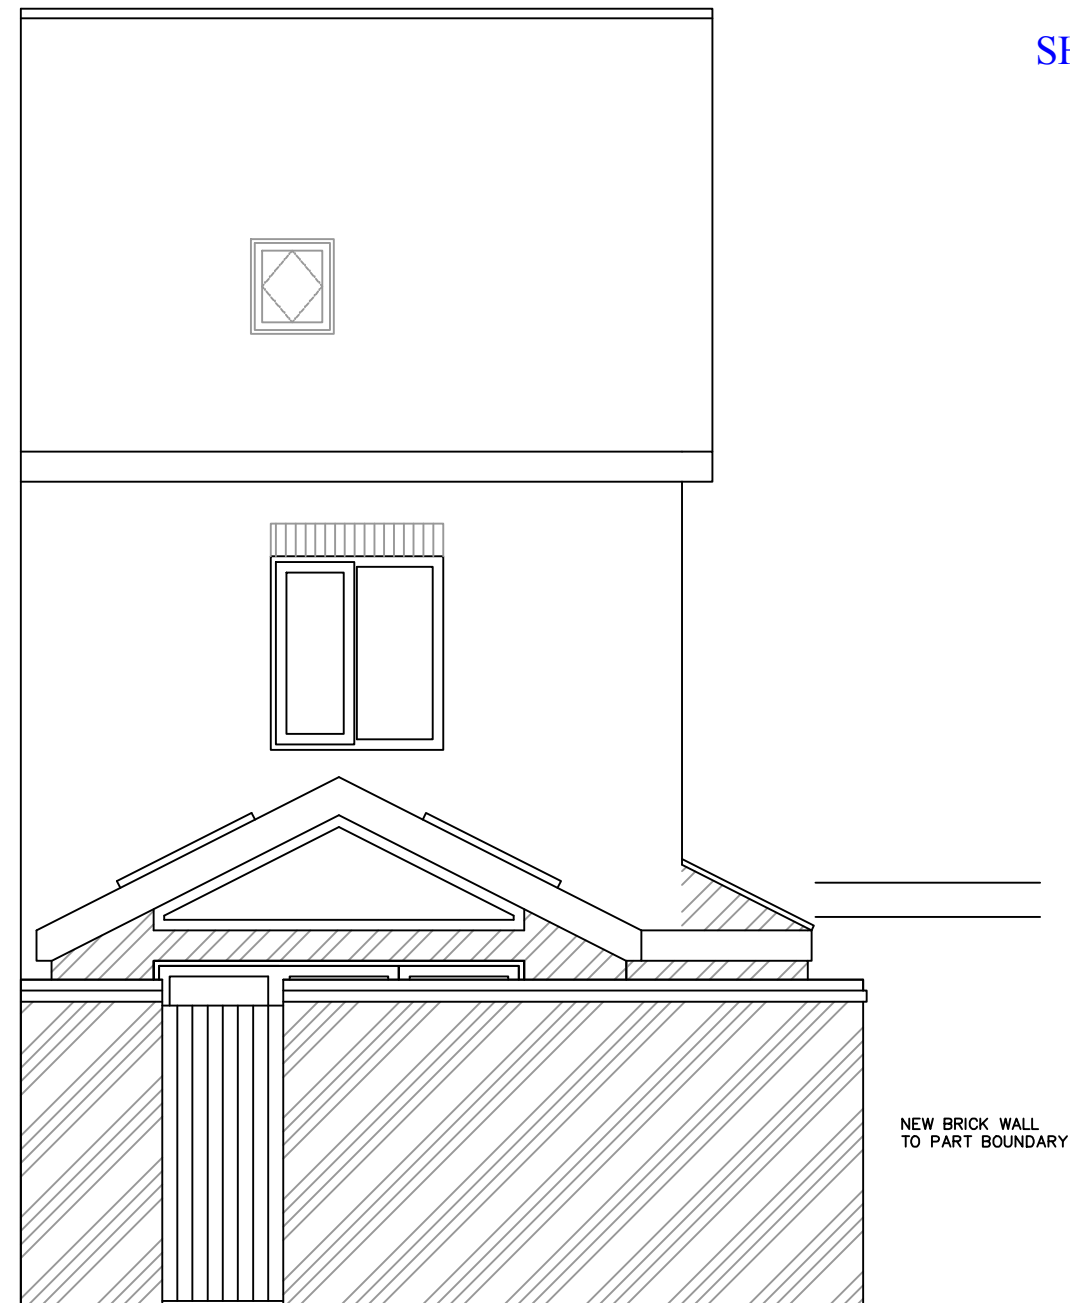

PROPOSED REAR ELEVATION 1:50



LOCATION PLAN 1:1250

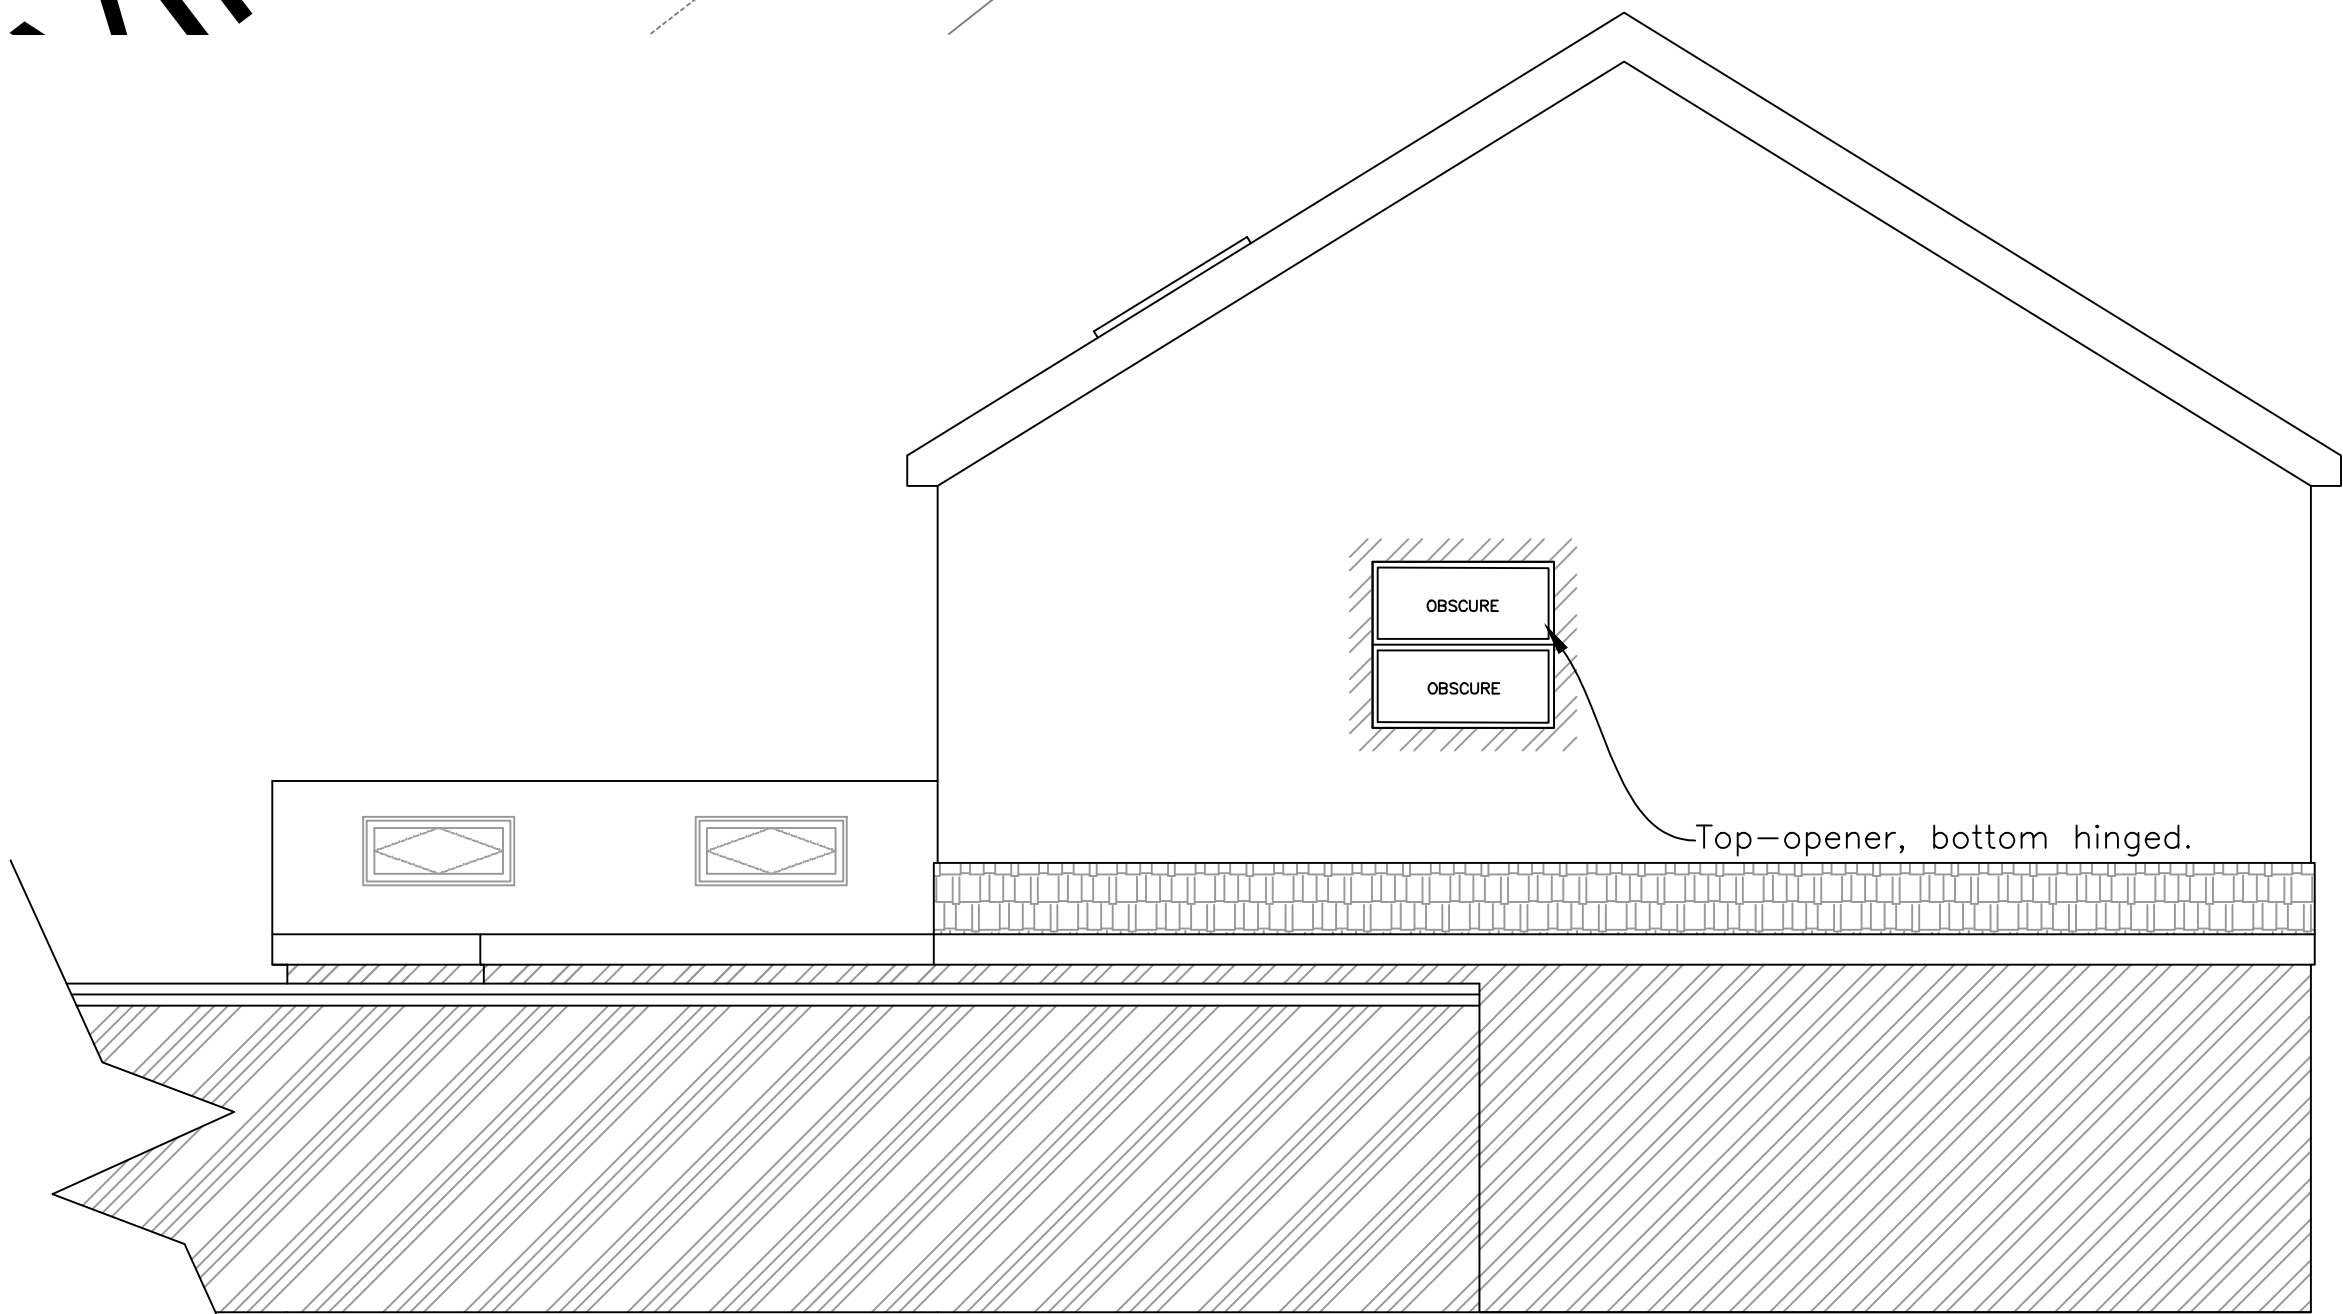

PROPOSED SIDE ELEVATION 1:50

General Notes

1 to 50 metres

A	Planning	26.09.2024
No.	Revision/Issue	Date

Firm Name and Address

Project Name and Address

ST KEVINS DRIVE
AMS SURVEYS
BOUNDARY DETAIL PLANS & ELEVATIONS

Project	ST KEVINS	Sheet
Date	JUNE 24	3
Scale	1:50 1:100 1:1250	