


10m 20m 30m
0m
BLOCK SCALE

LOCATION PLAN - LP1 NORTH

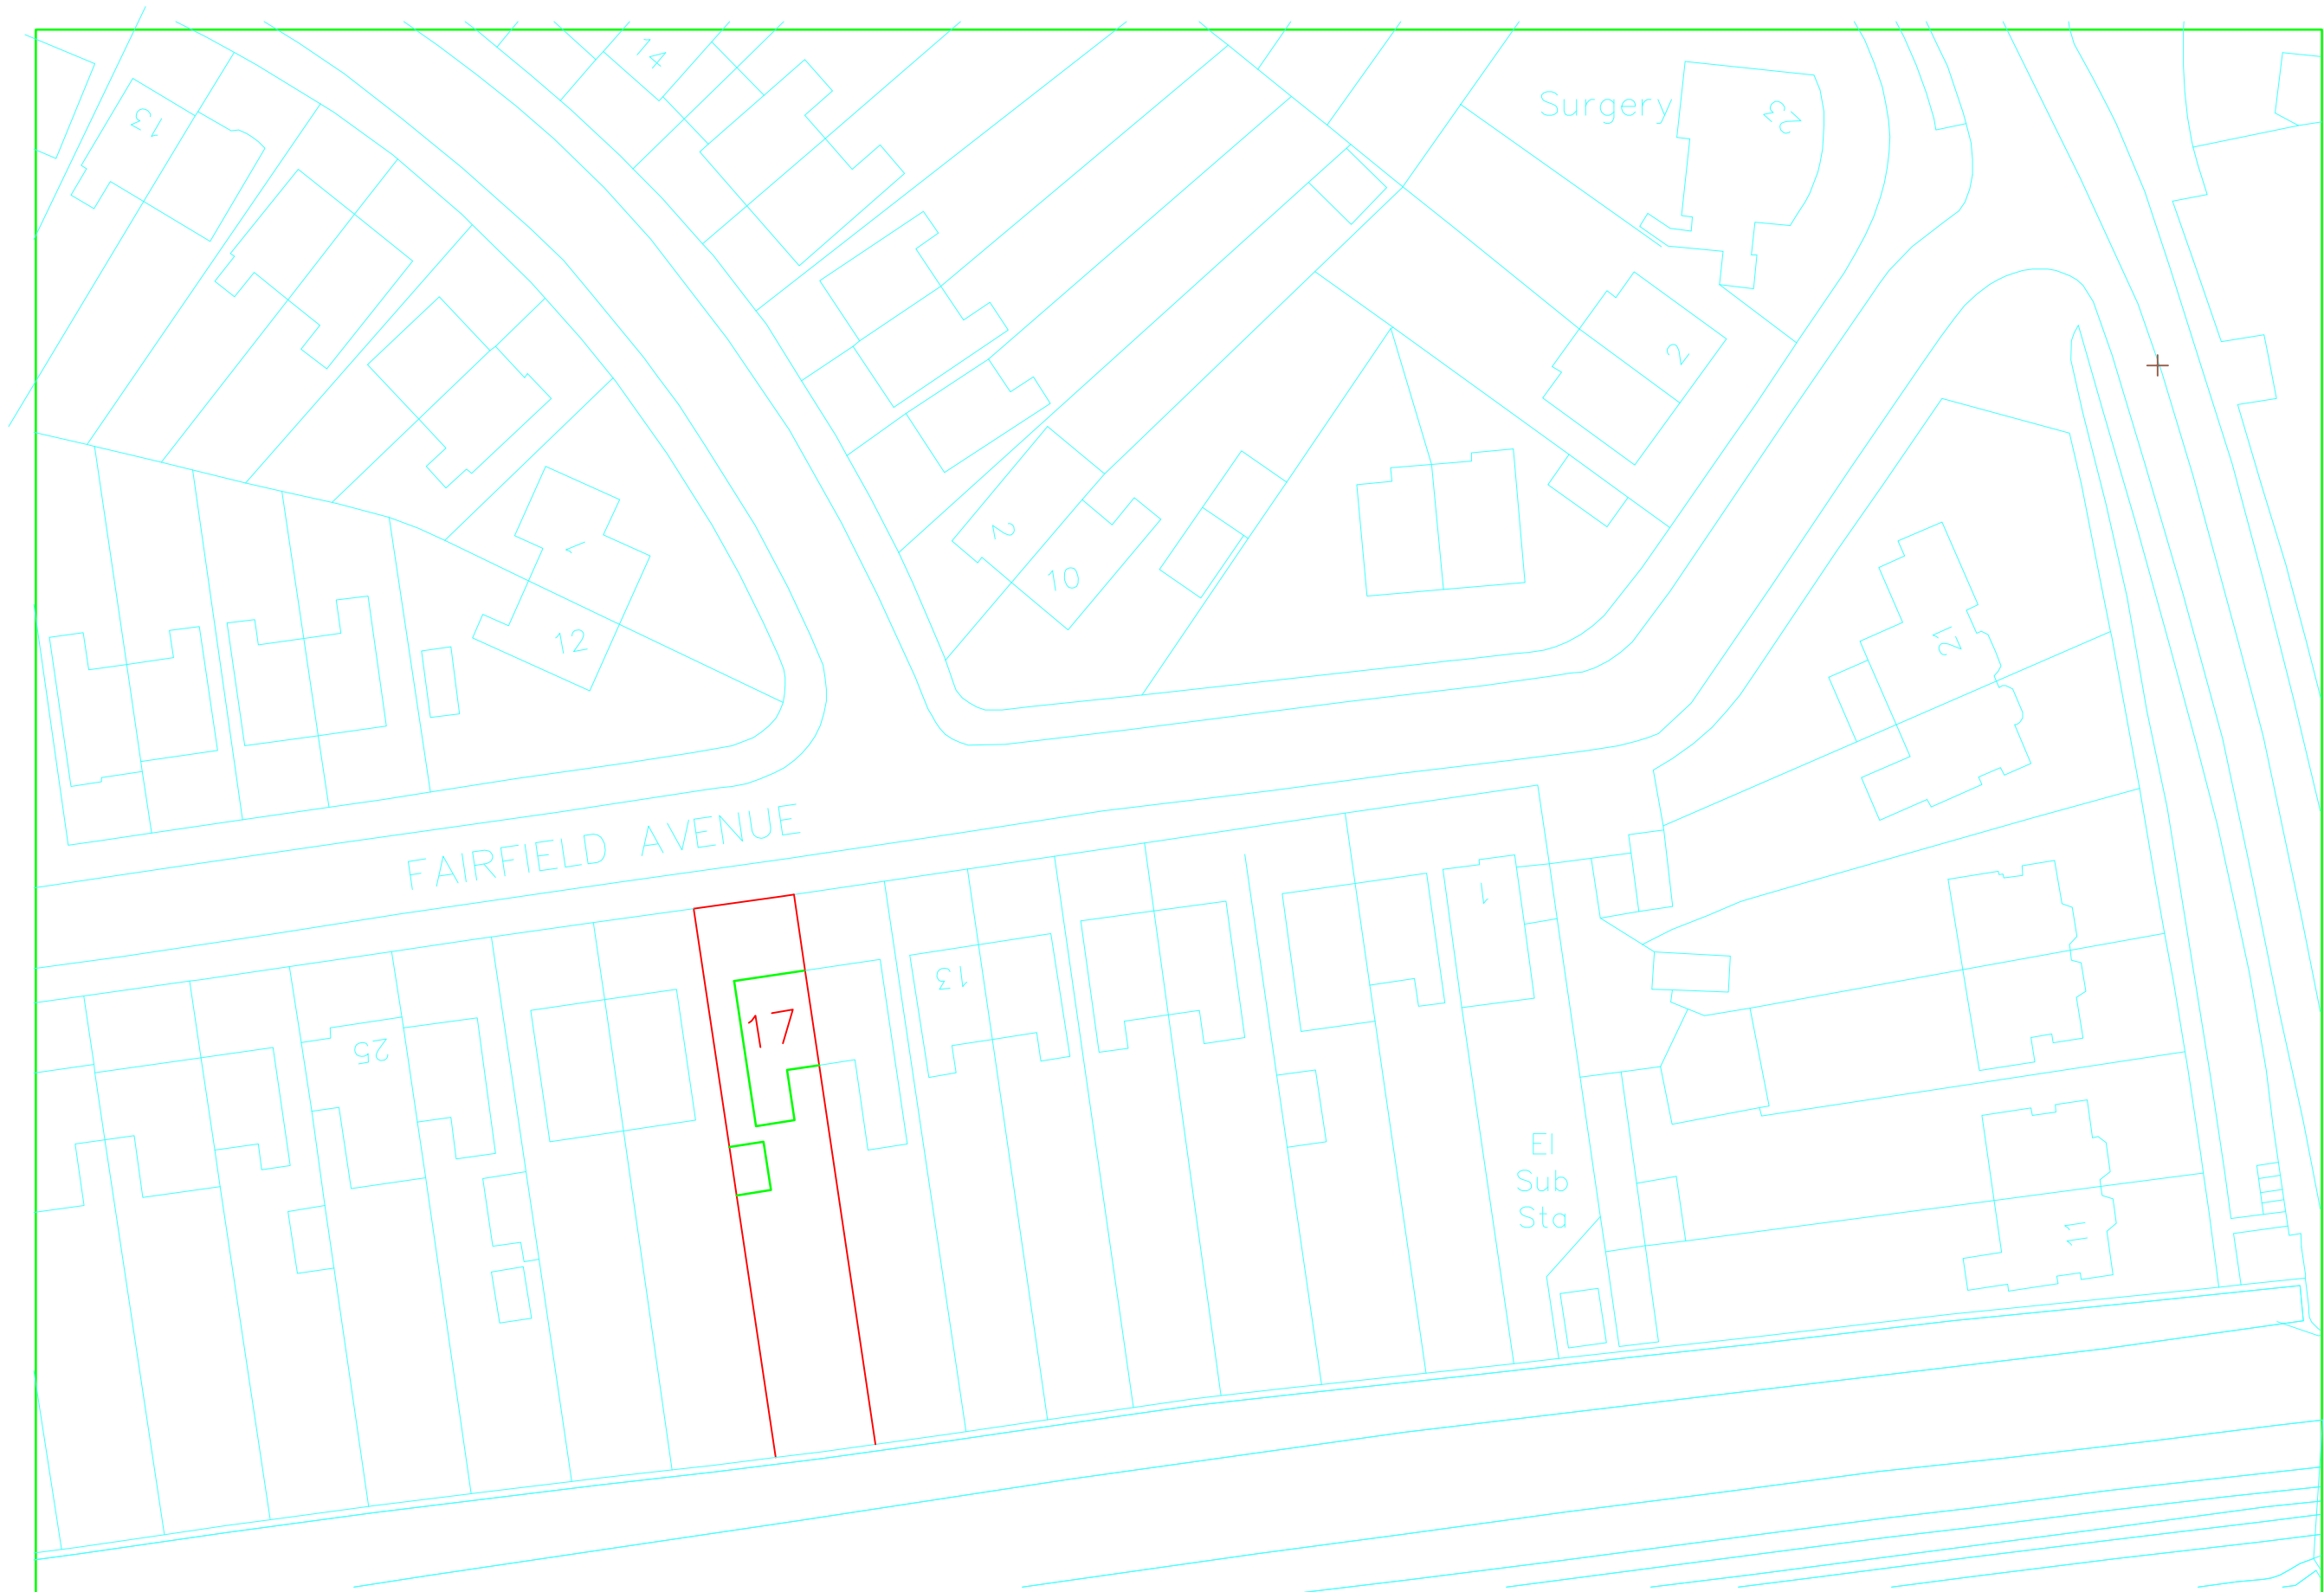

17 Fairfield Ave L36 4JE

1:500 SCALE @ A3