



© Crown Copyright and
database rights 2022 OS
100047474

Proposed Block Plan Scale 1:200

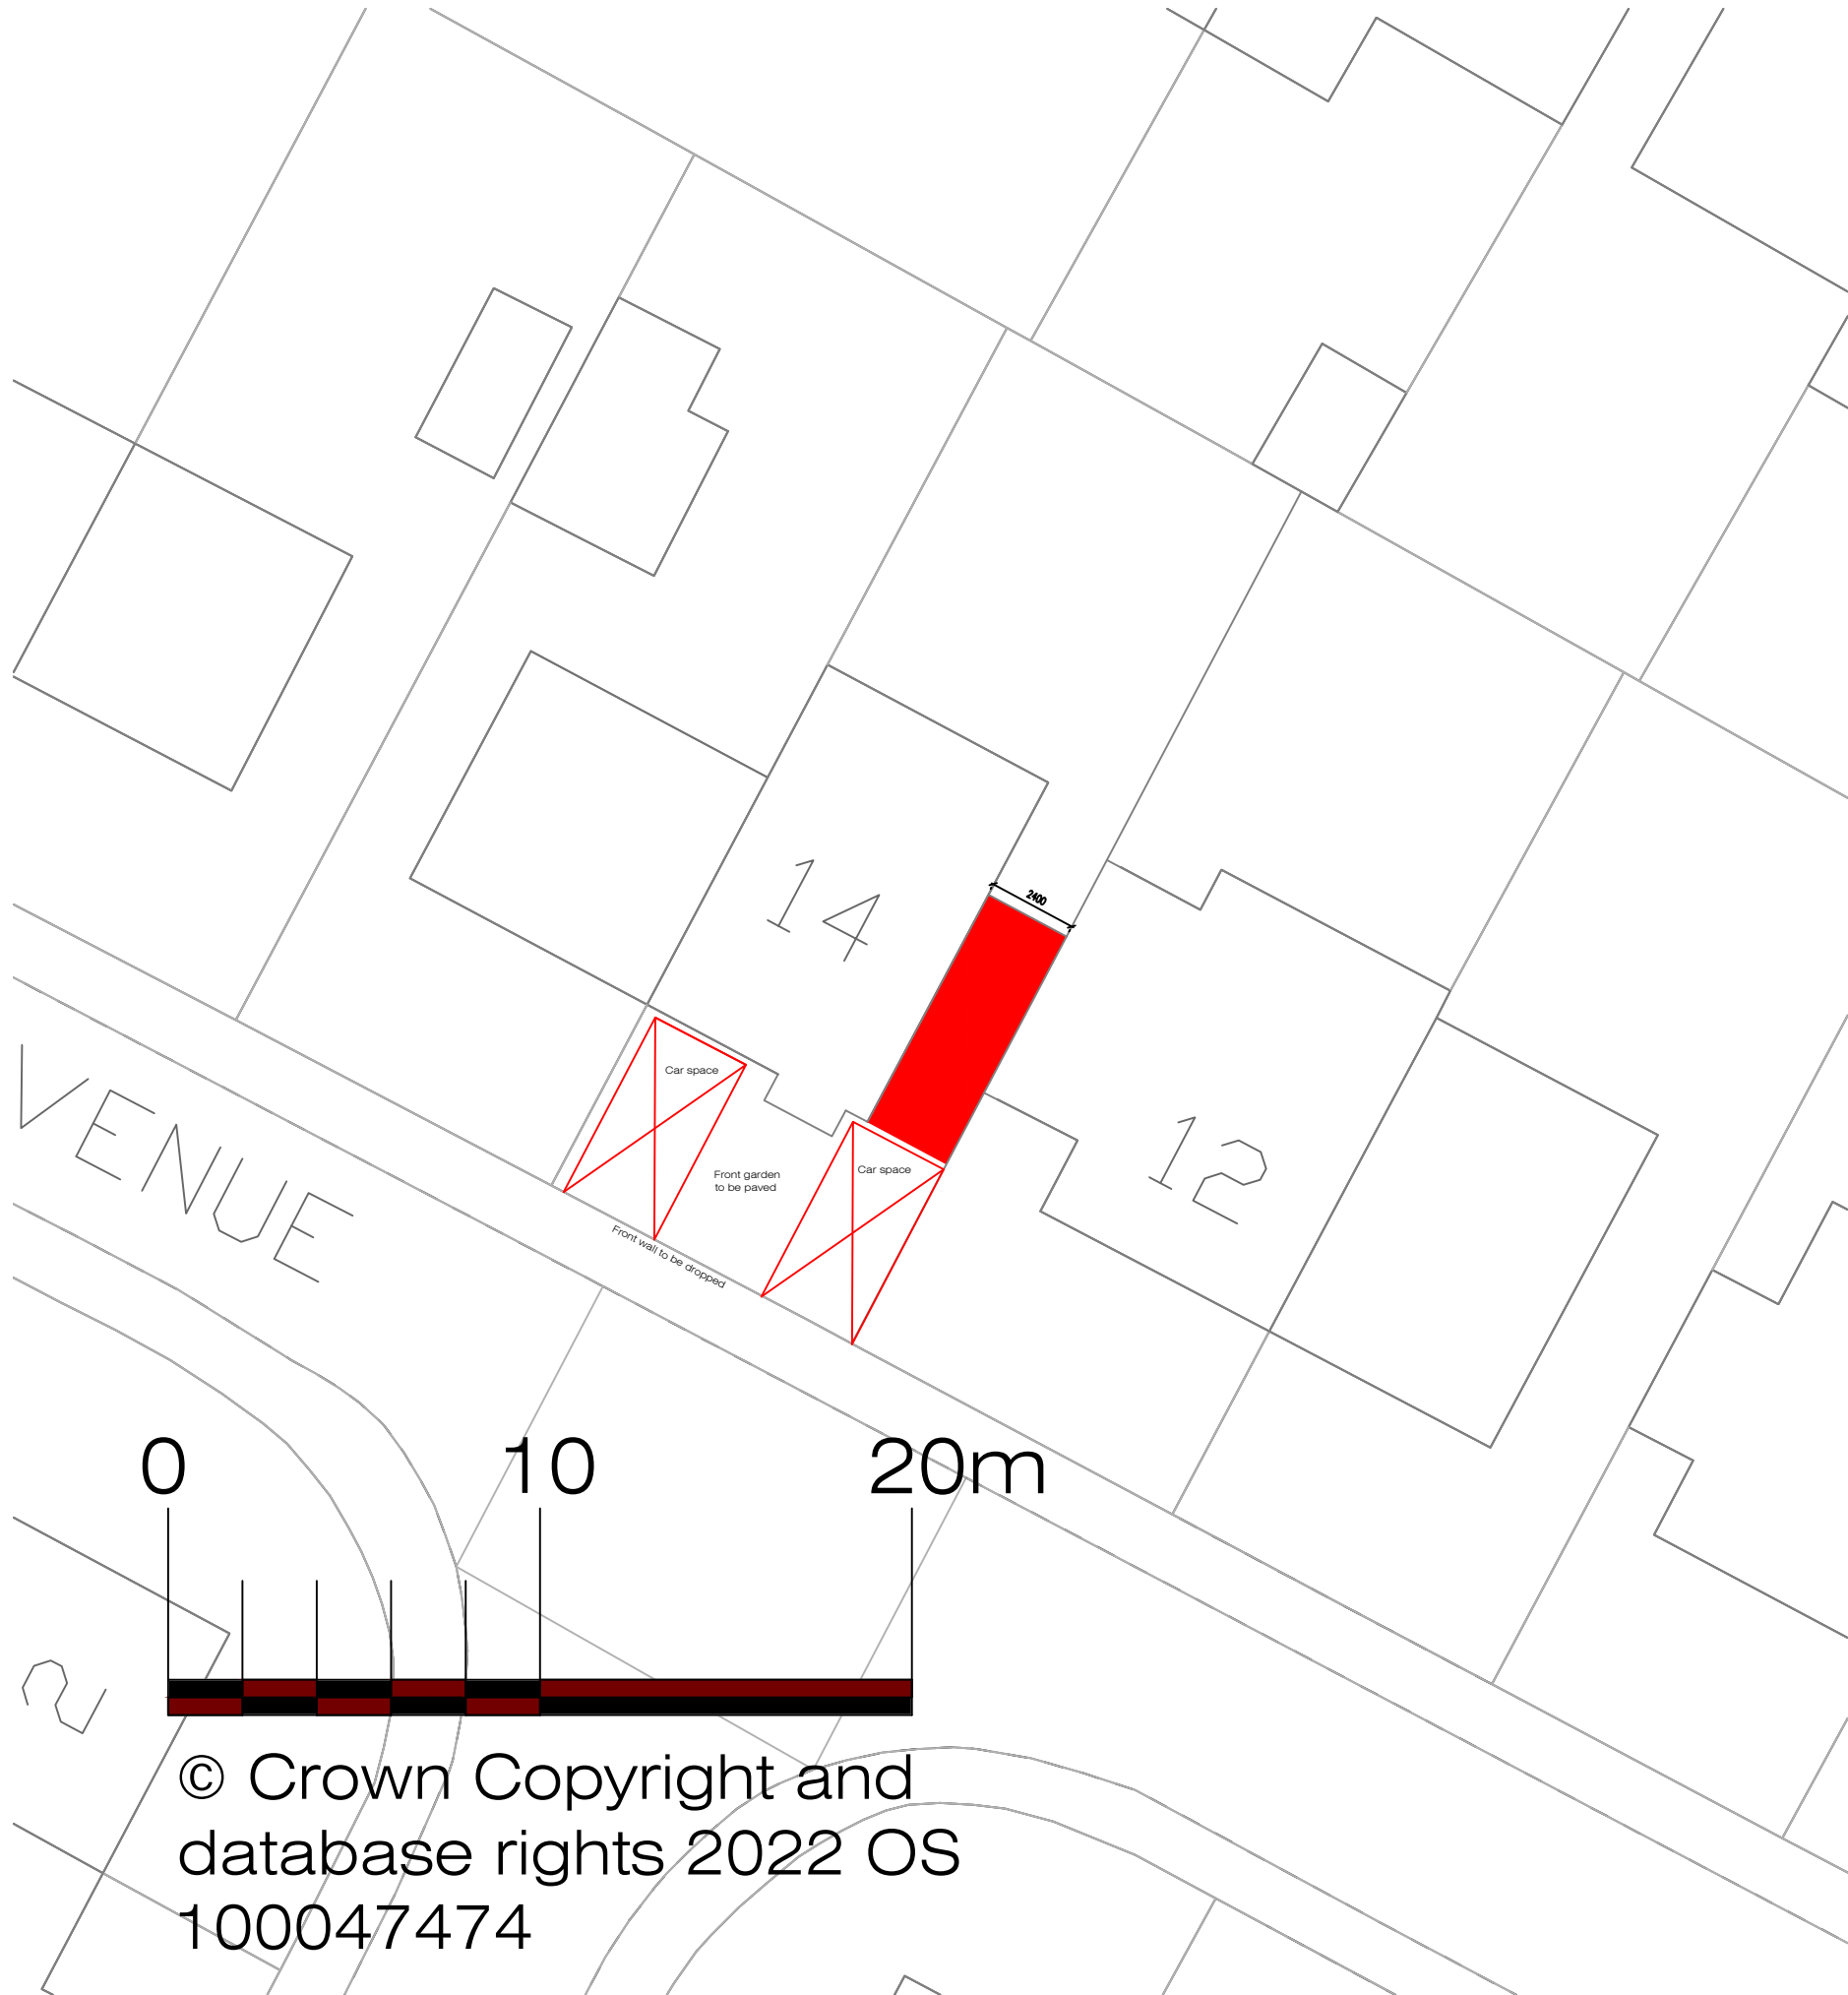

Scale 1:1250

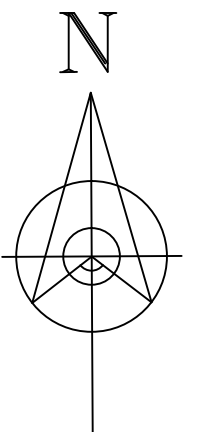

Address 14 Laburnum Ave, L36				
Drawing title Site Location Plans				
Chkd	Appvd	date	scale 1:1250/1:200 © A3	drawn
DRAWING No. 003				rev