



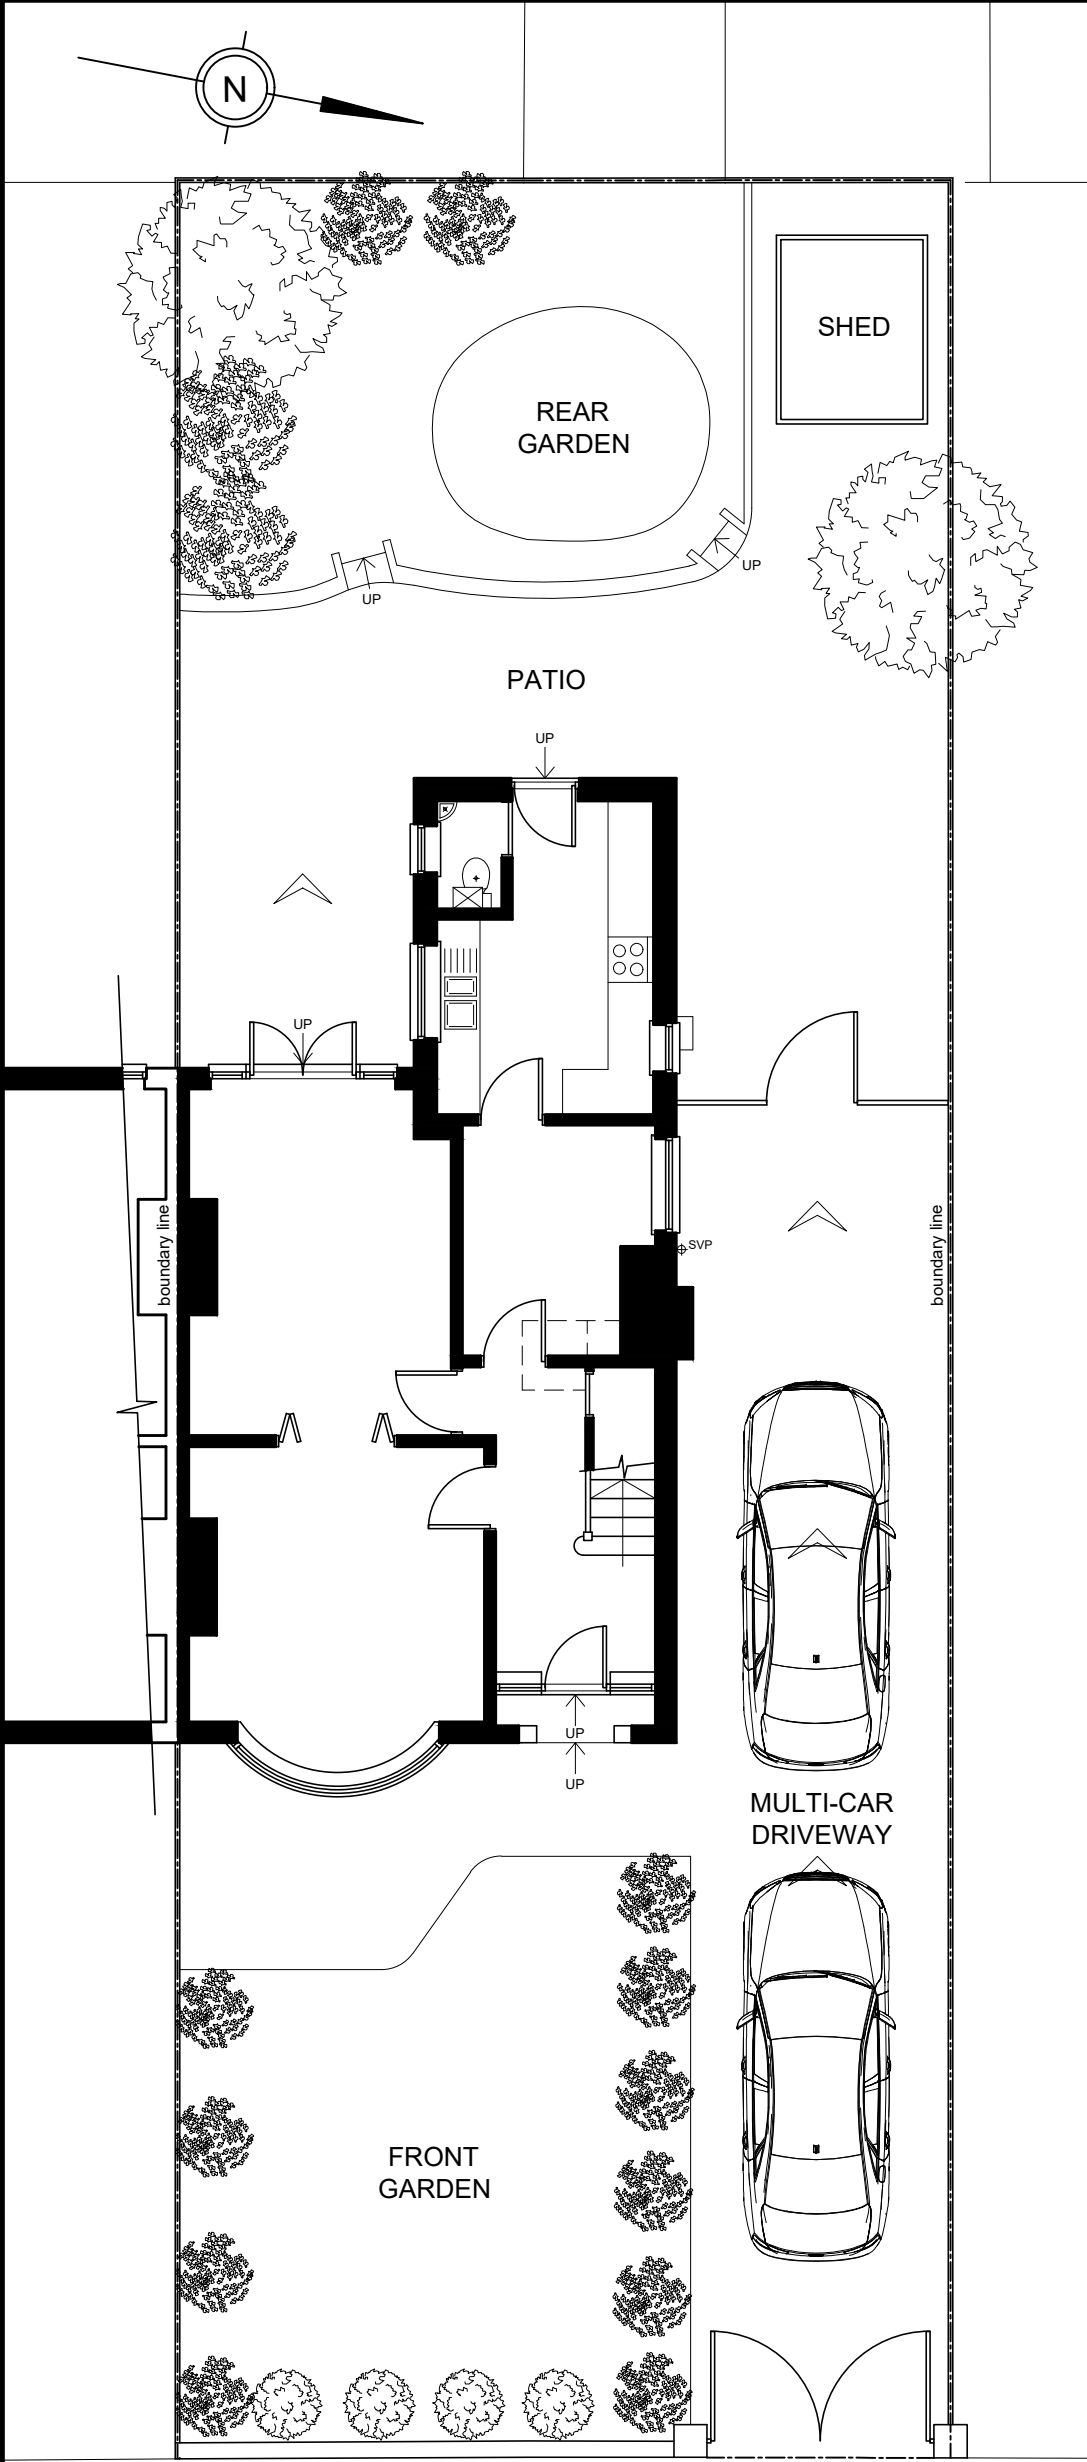

EXISTING
SITE BLOCK
PLAN

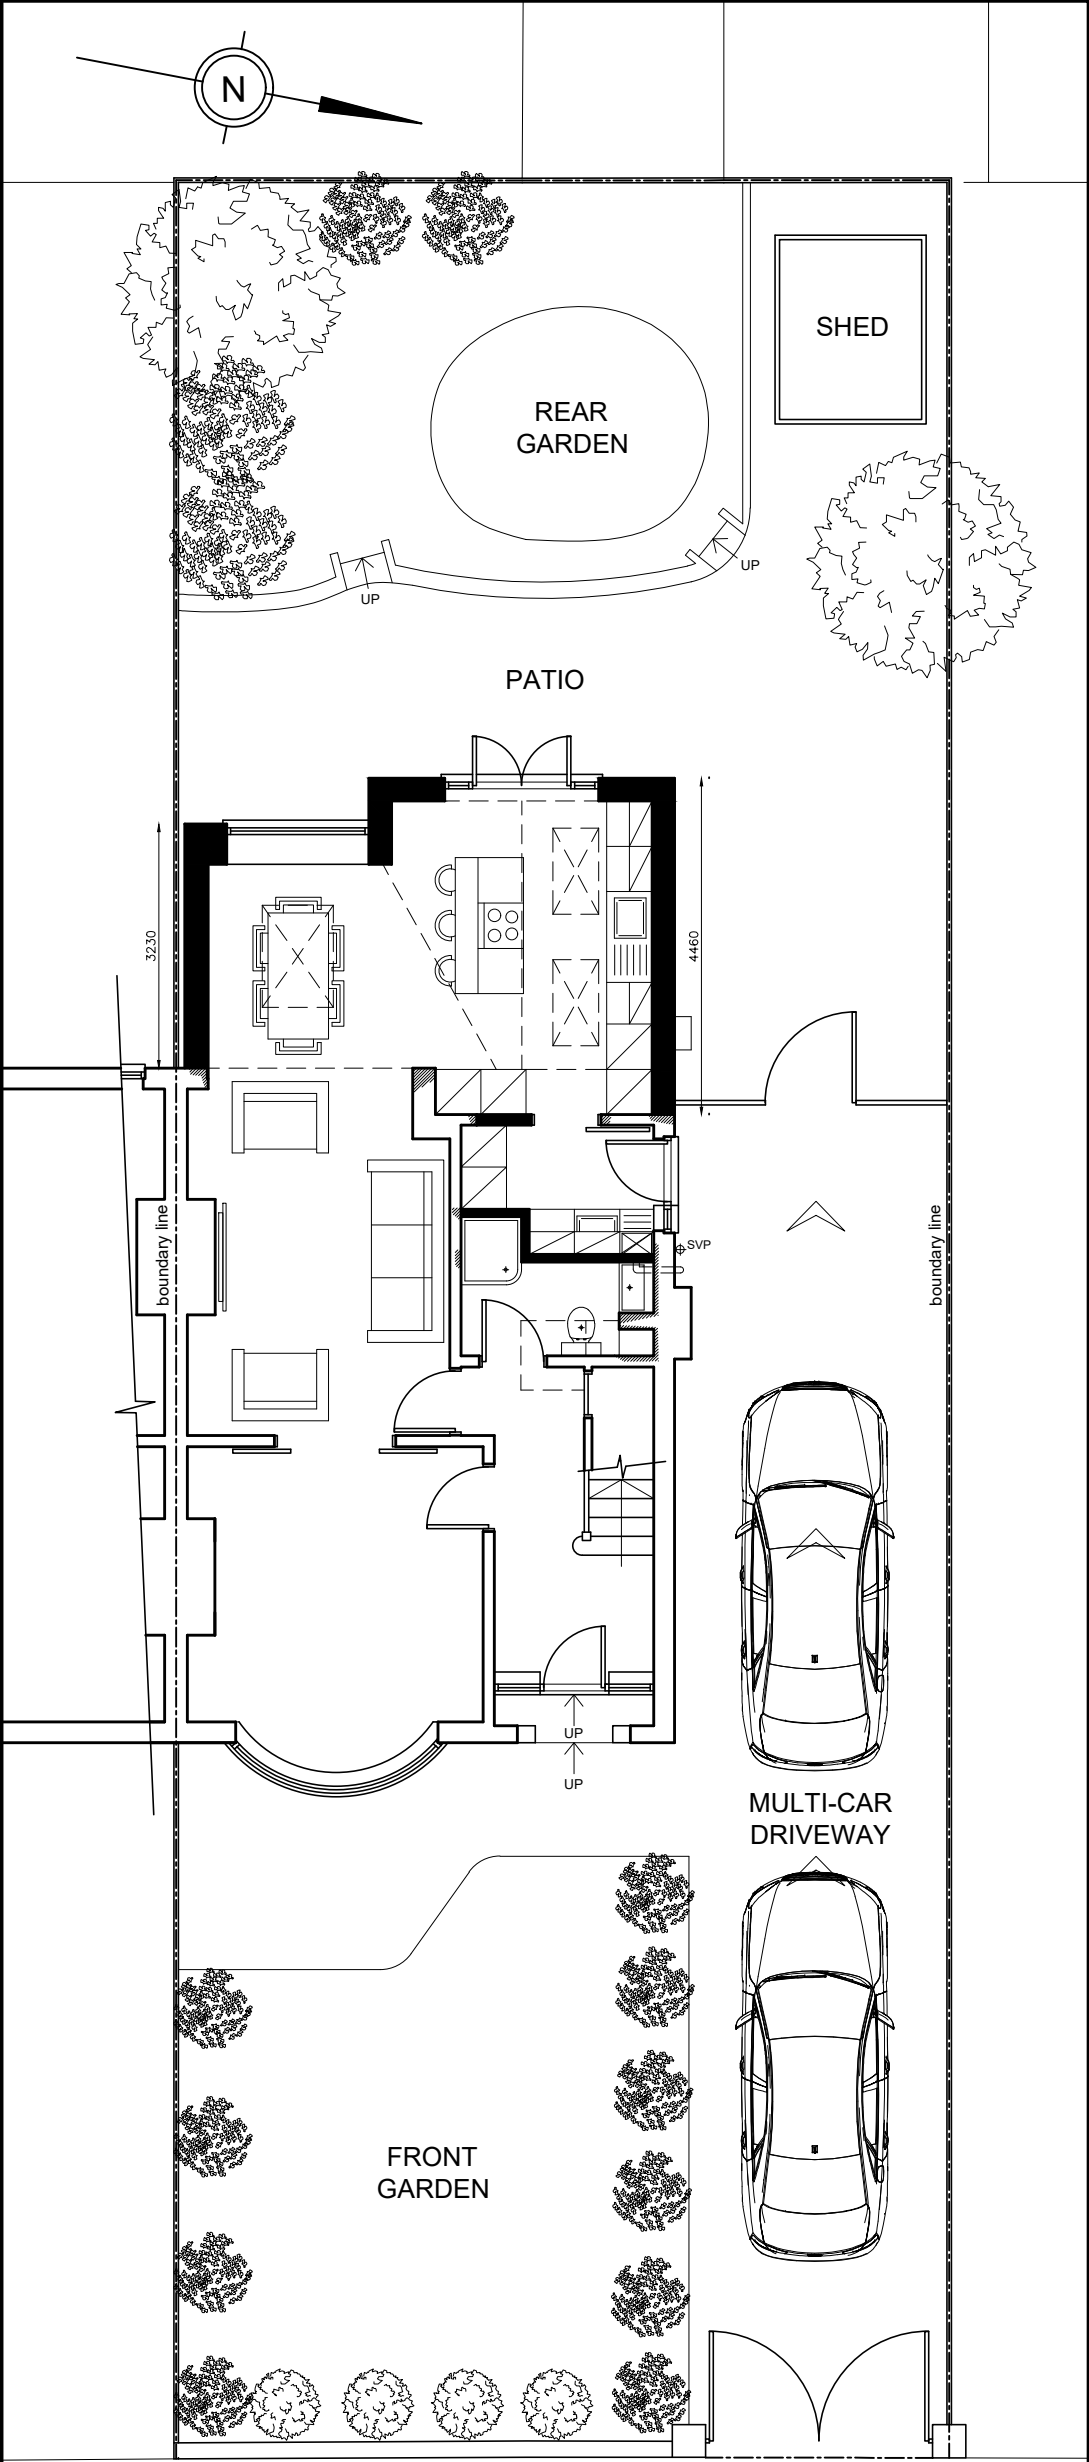

PROPOSED
SITE BLOCK
PLAN

R J G Architecture LTD For All Your Architectural Design Requirements	Project 5 Chorley Road Prescot Merseyside		
	Dwg Title Existing & Proposed Site Block Plans		
Tel : 01744 419 419 e-mail: info@rjgarchitecture.co.uk	Dwg No 02095/SK/02	Rev	
	Drawn by L.J	Scale @A3 1:100	Date Apr. '26
1. Figure dimensions to be followed in preference to scale. 2. All dimensions to be checked on site. 3. This drawing remains the copyright of the architect and may not be copied without prior consent.			