






KEY

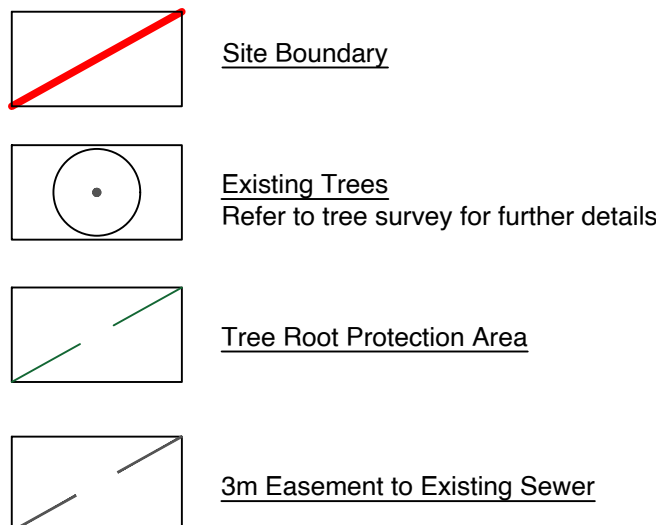

SOFT

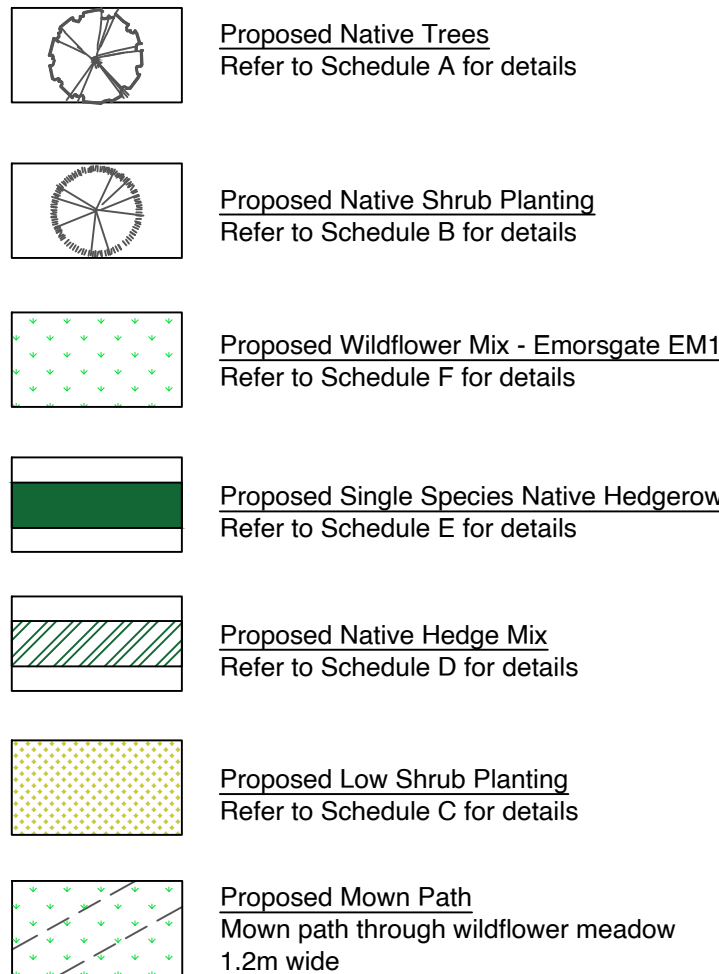

HARD

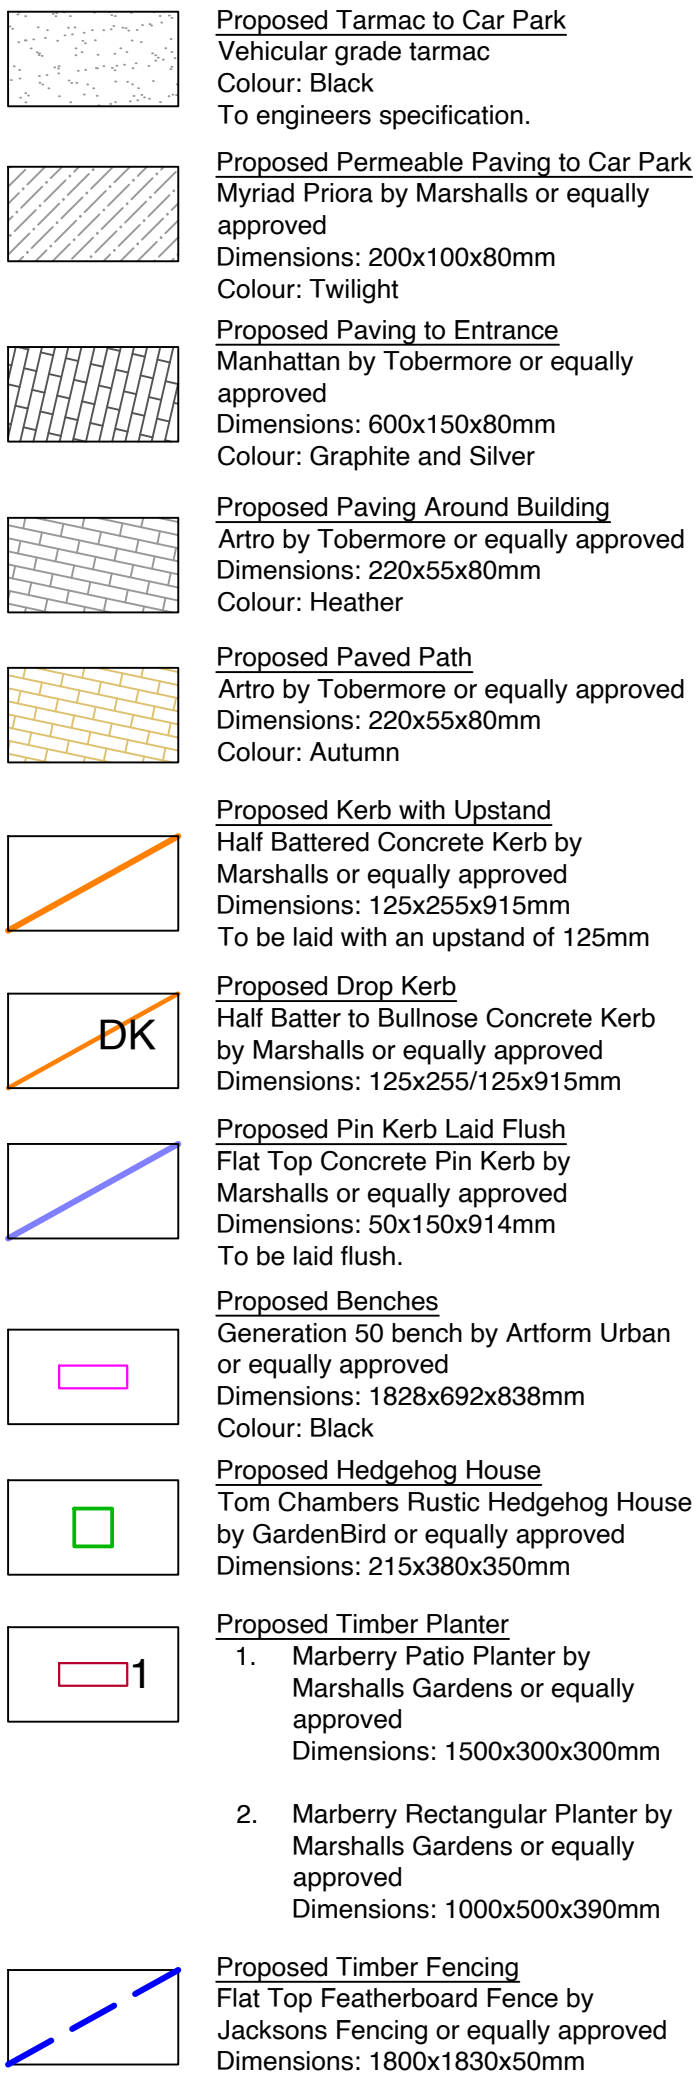

Schedule A - Proposed Native Tree Planting

Plant Name	Specification	%mix	m	density	Total Plants
Acer campestre	Grth 12-14cm, 3.5 - 4m height, FB	-	-	As Shown	6
Quercus robur	Grth 14-16cm, 3.5 - 4m height, FB	-	-	As Shown	3
Sorbus aucuparia	Grth 12-14cm, 3.5 - 4.5m height, Container grown	-	-	As Shown	5
Total					14

Schedule B - Proposed Native Shrub Planting

Plant Name	Specification	%mix	m	density	Total Plants
Cornus sanguinea 'Midwinter Fire'	10L Pot, Container grown, 50-70cm	-	-	As Shown	4
Lonicera periclymenum	3L Pot, Container grown, 60-80cm	-	-	As Shown	3
Sambucus nigra	2L Pot, Container grown, 80-100cm	-	-	As Shown	3
Total					10

Schedule C - Proposed Low Shrub Planting

* Species to be planted in species groups of 5-7 plants to natural drifts

Plant Name	Specification	%mix	m2	density	Total Plants
Rosmarinus officinalis 'Prostratus'	2L Pot, Container grown	35	30	5	149
Thymus serpyllum	2L Pot, Container grown	35	30	5	149
Salvia officinalis 'Purpurascens'	2L Pot, Container grown	30	26	4	102
Total Area			85		401

Schedule D - Proposed Native Hedge Mix

* Species to be planted in double staggered rows at 7 per linear metre

Plant Name	Specification	%mix	Linear m	density per m	Total Plants
Acer campestre	1+1 bare root, 40-60cm whip	20	14	7	101
Corylus avellana	1+1 bare root, 40-60cm whip	15	11	7	76
Crataegus monogyna	1+1 bare root, 40-60cm whip	15	11	7	76
Prunus padus	1+1 bare root, 40-60cm whip	15	11	7	76
Prunus spinosa	1+1 bare root, 40-60cm whip	20	14	7	101
Viburnum opulus	1+1 bare root, 40-60cm whip	15	11	7	76
Total Length			72		504

Schedule E - Proposed Single Species Native Hedge

* Species to be planted in double staggered rows at 7 per linear metre

Plant Name	Specification	%mix	m	density per m	Total Plants
Carpinus betulus	2L pot, 50-80cm	100	-	7	294
Total Linear Meters			42		294

Schedule F - Proposed Wildflower Mix

Plant Name	Specification	%mix	m	density per m	Total Grams
Emorsgate EM1	General purpose meadow mixture, sown at 4g/m2	100	-	-	8652
Total m2			2163		

Rev	Description	Date	By	Chkd
A	Amendments from Client Comments	18.03.22	HA	KR
B	Planters relocated	25.03.22	HA	KR
C	Additional trees included	29.06.22	HA	KR