




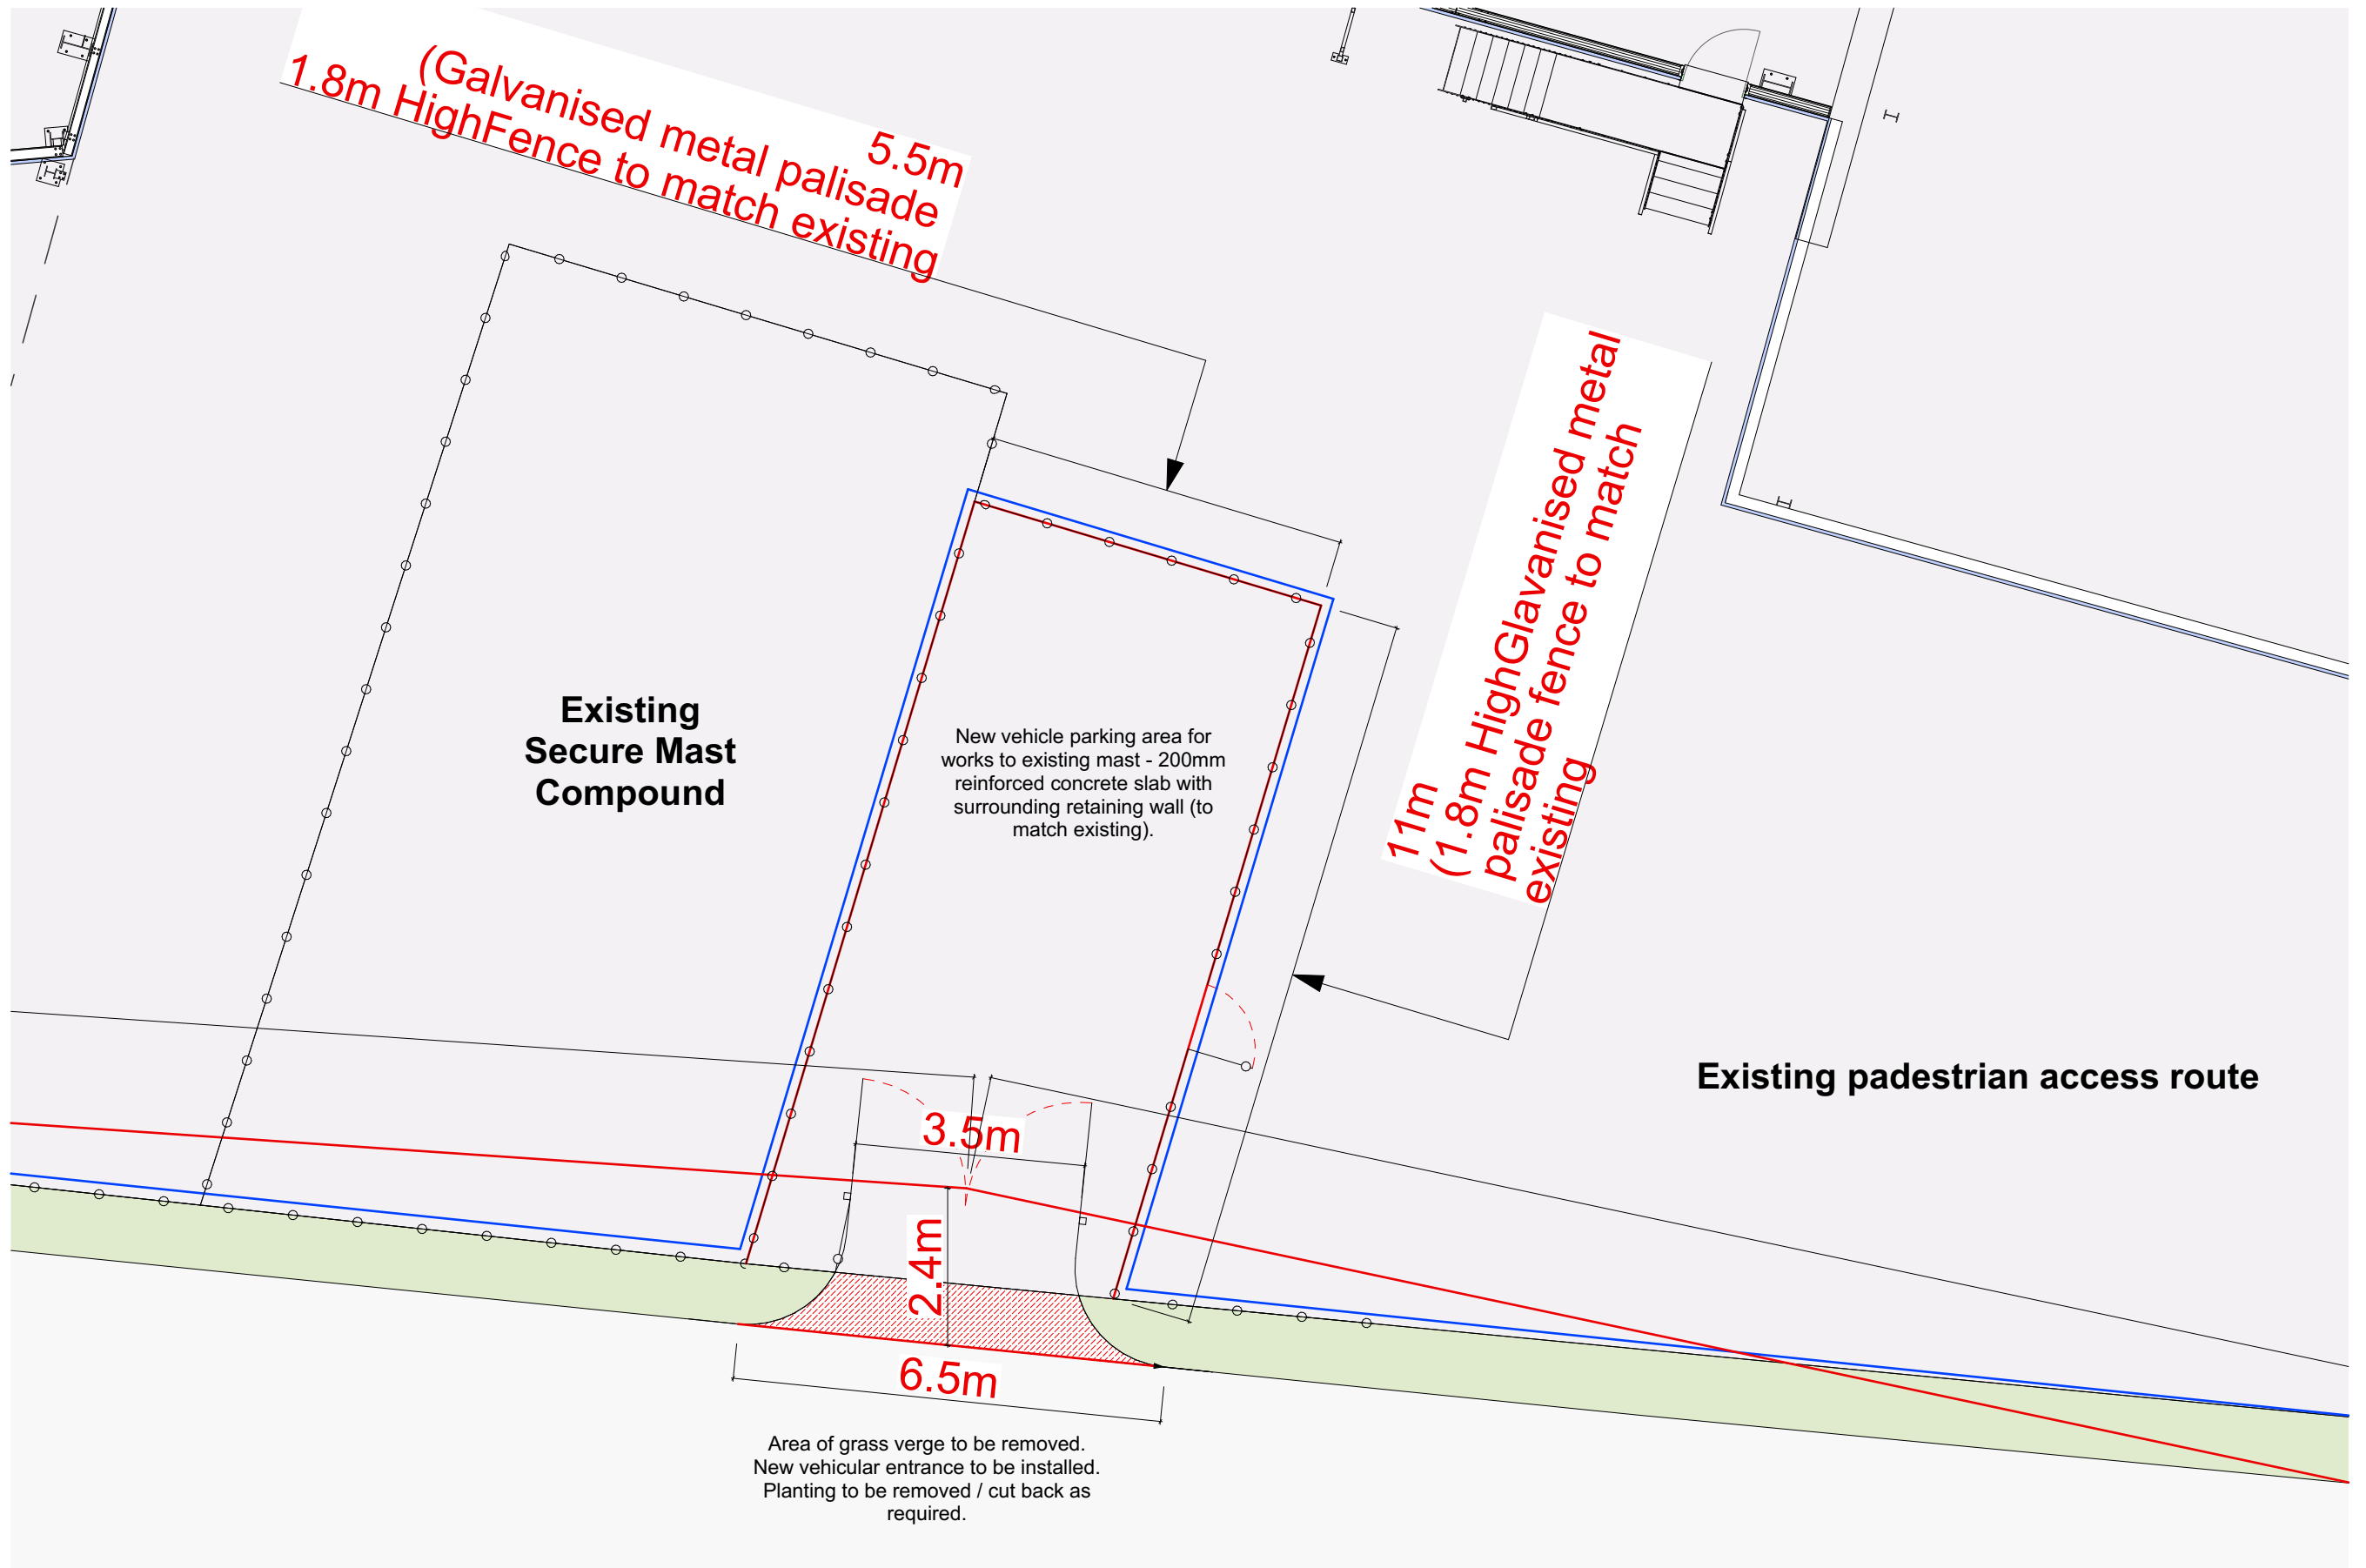

N

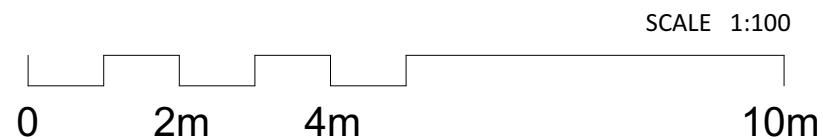

LBC Design
 Architectural Services
 15 School Lane
 Skelmersdale
 Lancashire
 WN88EH
 m: 07734 387384
 e: lukecowing911@gmail.com

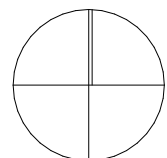

Job Information

Name
Proposed Vehicle Access
Peter Gilding & Co Ltd,
Caddick Road, Knowsley.

Number
2024-1089

Drawing Information

Compound Plan

Number	Revision	Date	Scale@A3
G01	-	01/25	1:100