




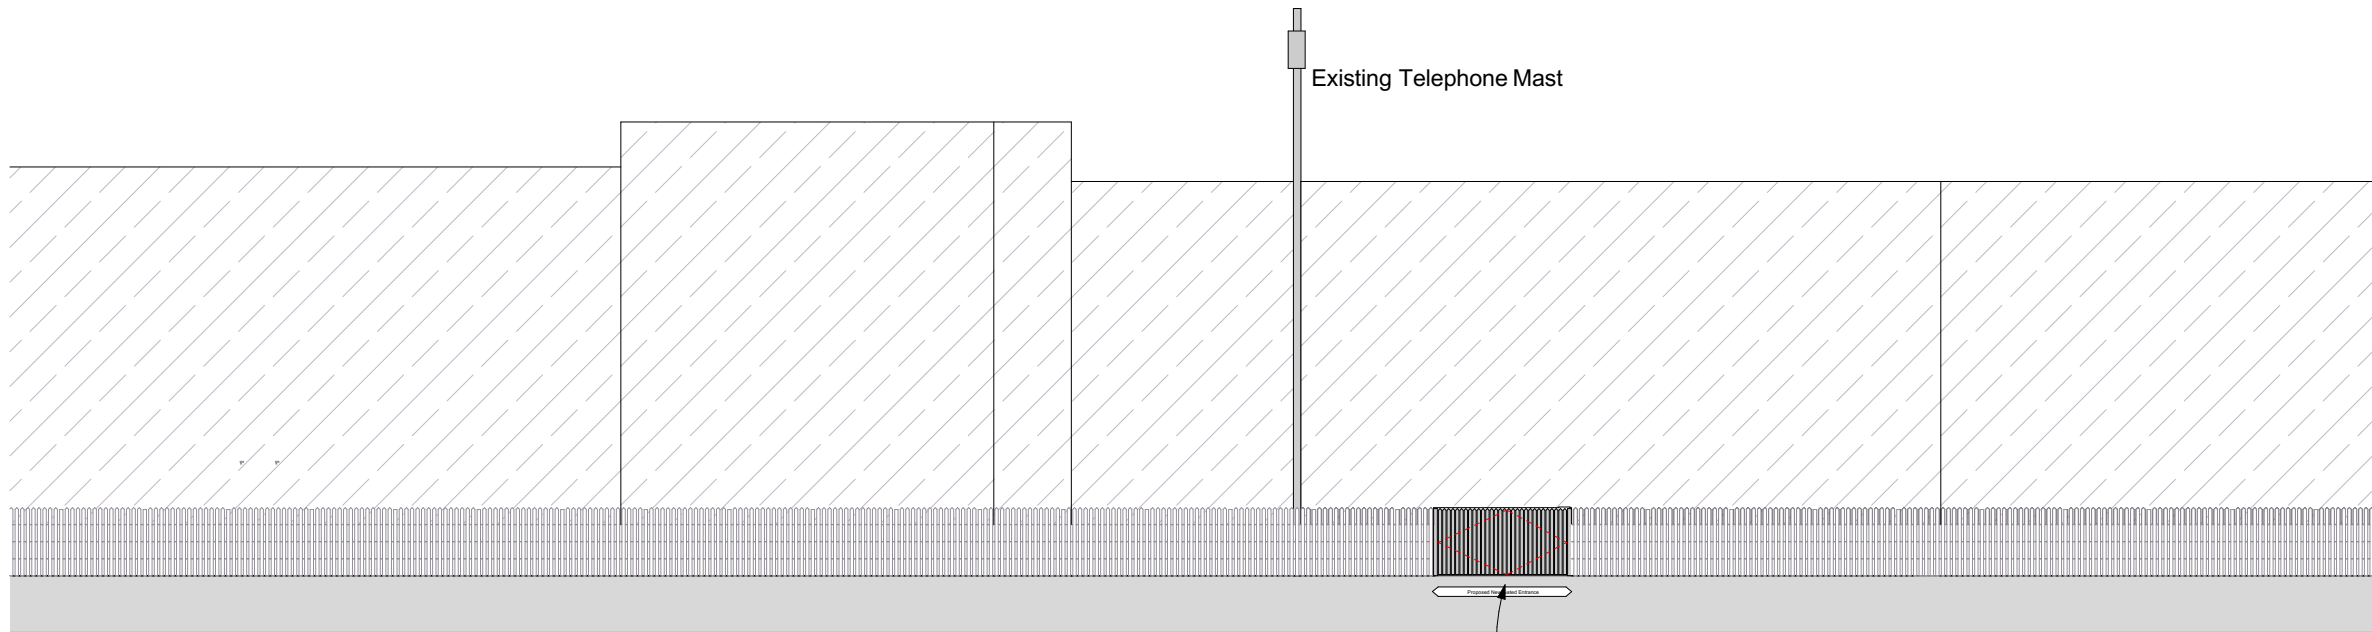


Proposed Roadside Elevation

Area of grass verge to be removed.
New vehicular entrance to be installed.
Planting to be removed / cut back as required.

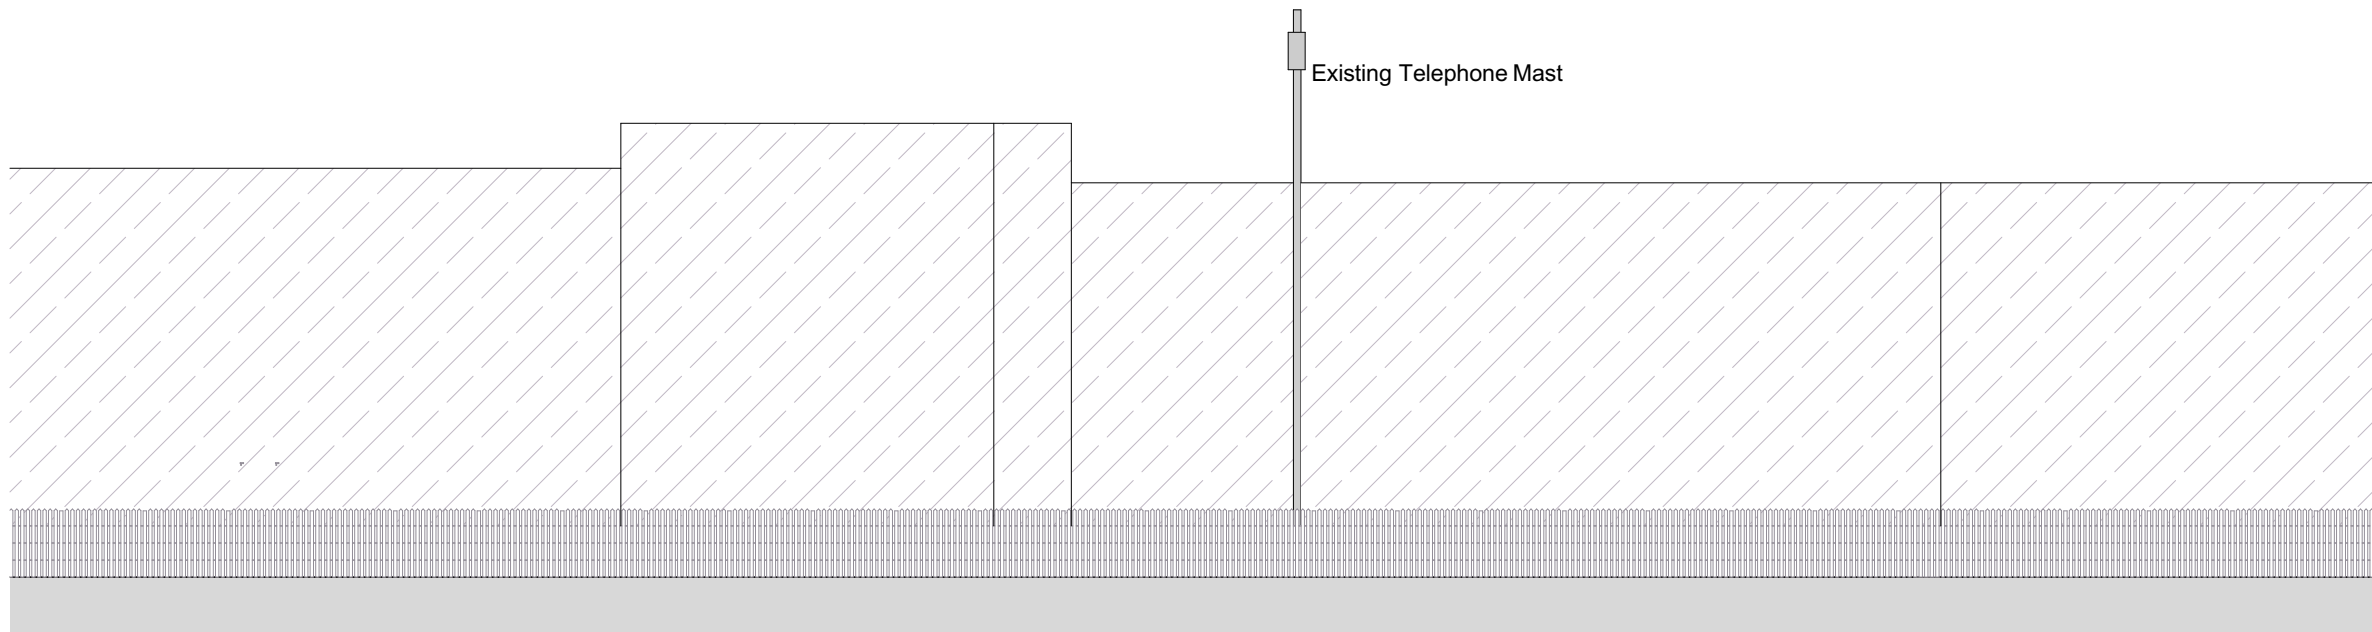

Existing Roadside Elevation

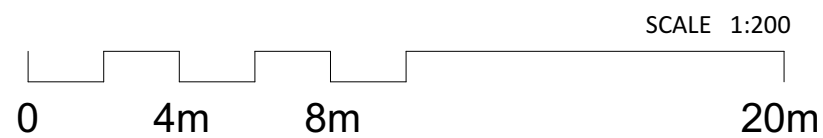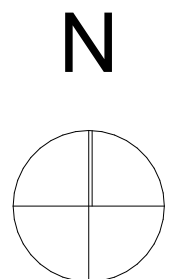

LBC Design Architectural Services 15 School Lane Skelmersdale Lancashire WN88EH m: 07734 387384 e: lukecowing911@gmail.com	Job Information	Name Proposed Vehicle Access Peter Gilding & Co Ltd, Caddick Road, Knowsley.				Existing & Proposed Road Elevations			
		Number 2024-1089				Number	Revision	Date	Scale@A3
						G02	-	02/25	1:200