


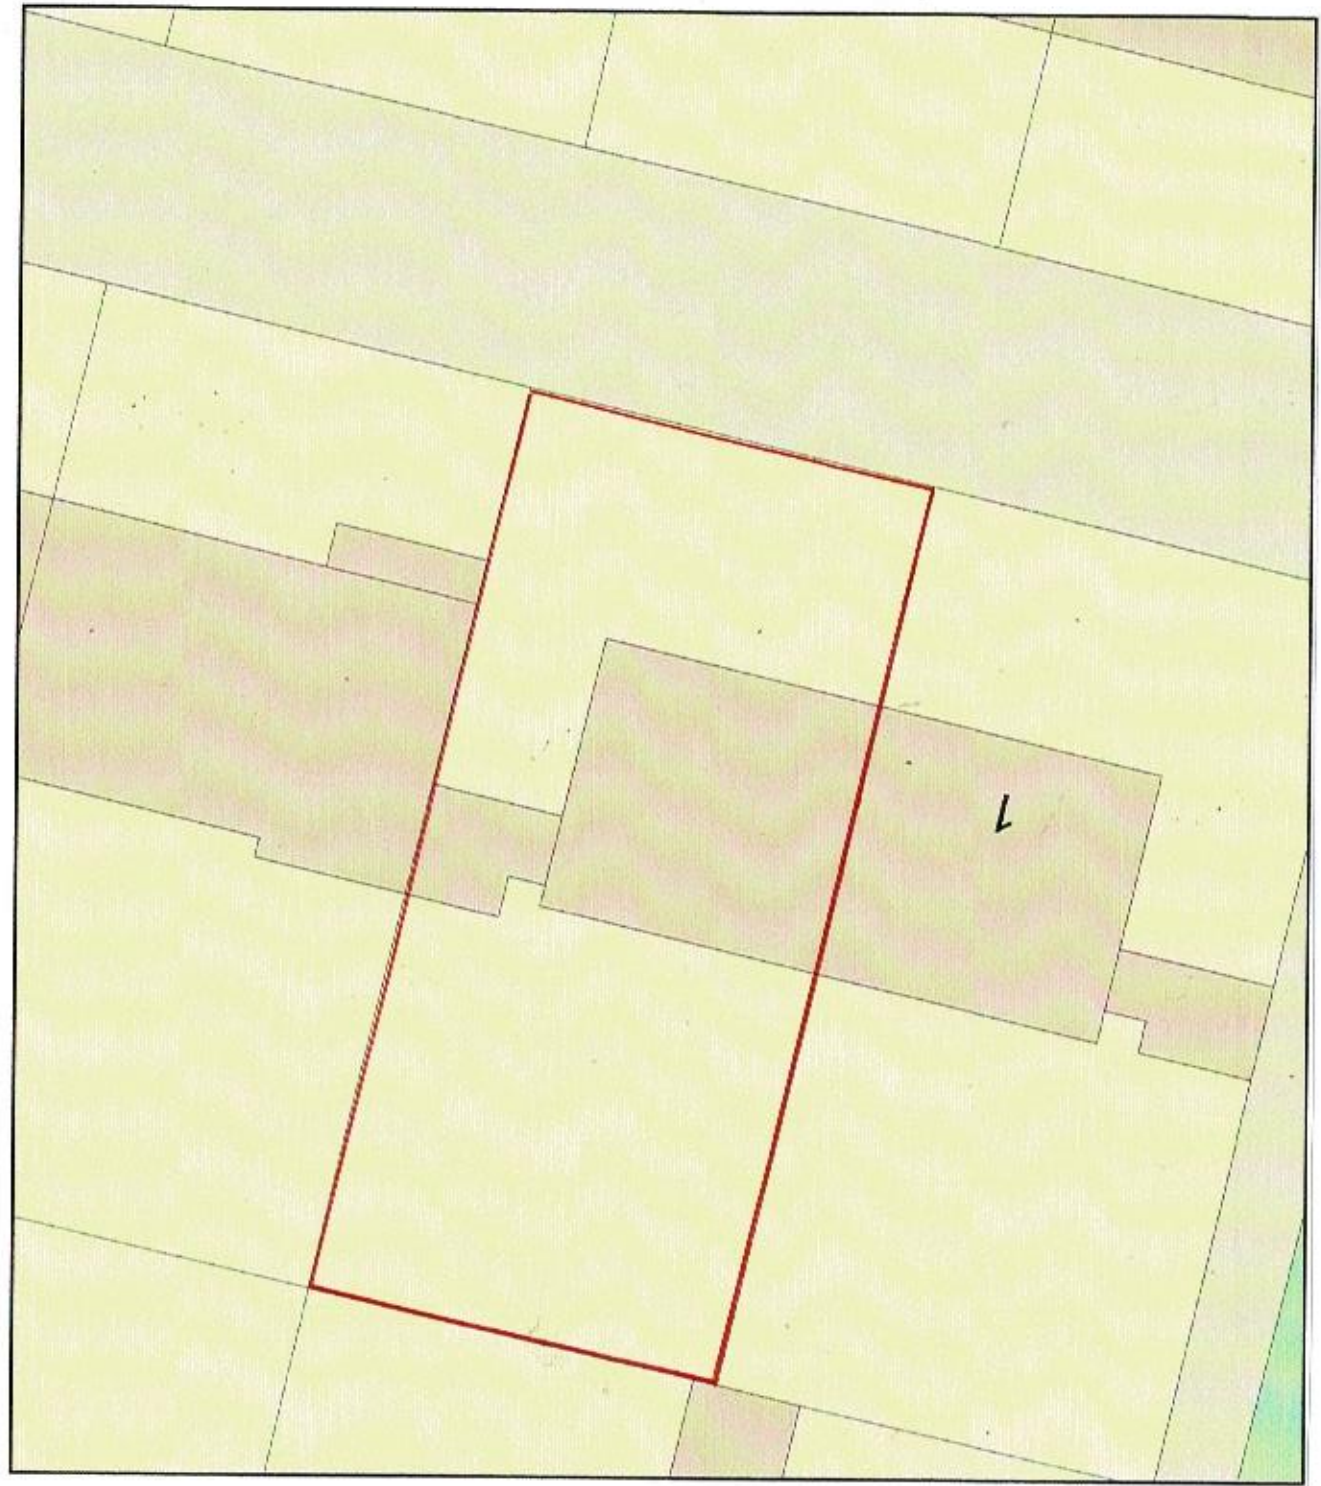

LOCATION PLAN
SCALE 1:1250 @ A3



BLOCK PLAN
SCALE 1:200 @ A3



architectural	landscape	interiors	urban design	graphics	project services	SCALE	DRAWN	CHECKED	DATE	3 COLWALL WALK L33 LOCATION + BLOCK PLANS	3023	01	53 73 Development Consultants Planning + Design
This drawing is copyright. Figured dimensions take preference. All dimensions to be checked on site and any discrepancy or variation reported before proceeding.						AS SHOWN	M. HEYES	—	FEB 2025				
						PRESTON Cotton Court Church Street Preston PR1 3BY 07772 232321 email: preston3273@btinternet.com							