


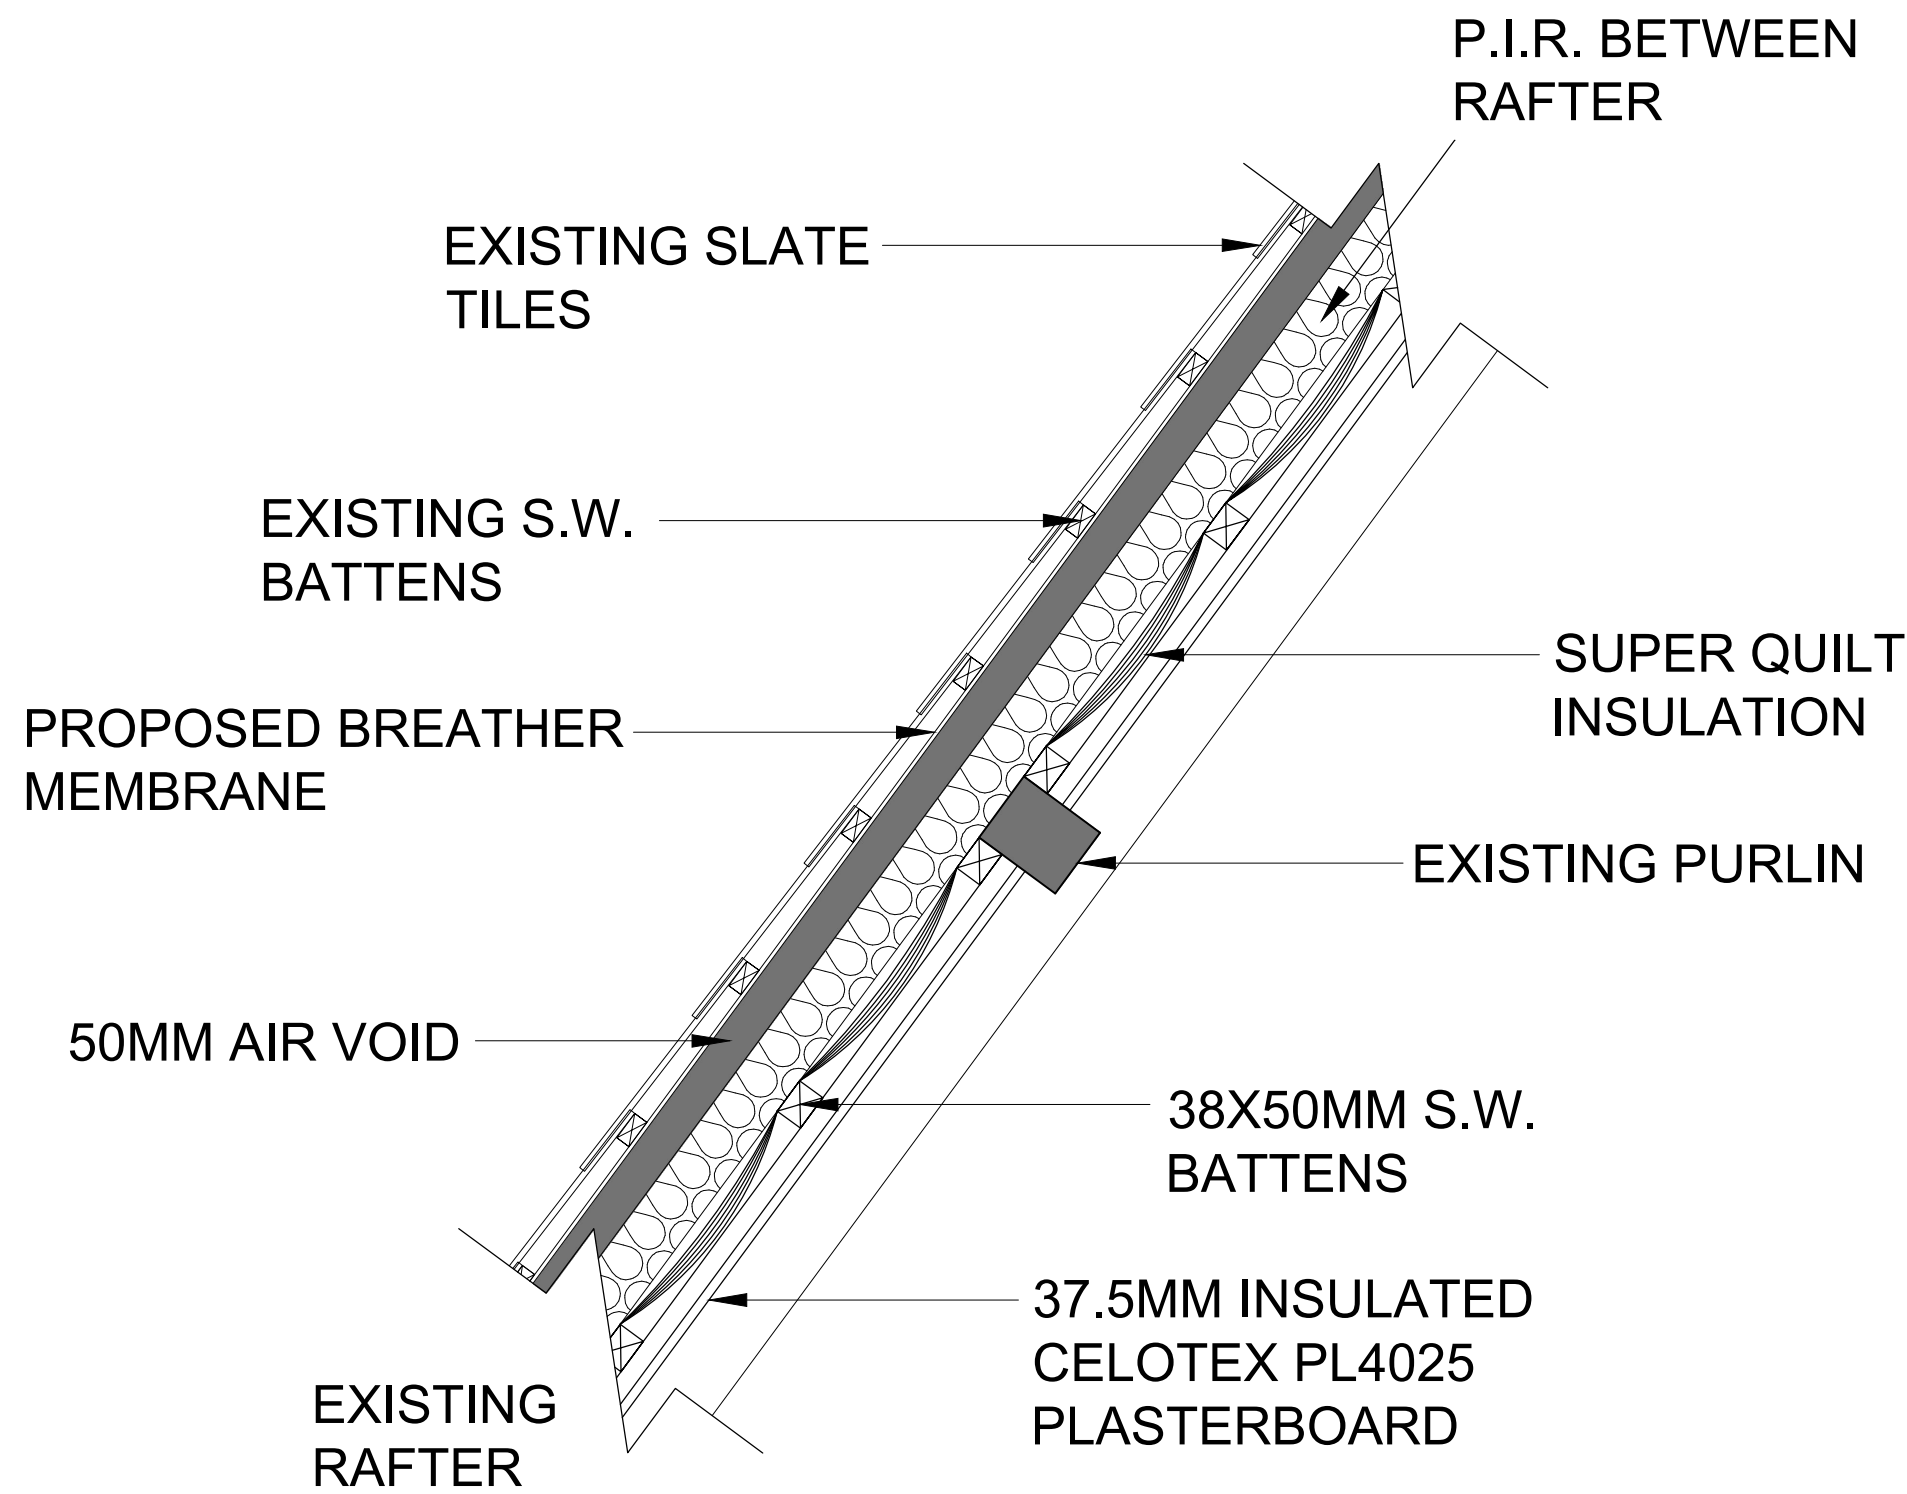

# TYPICAL ROOF CONSTRUCTION

| REV   | DESCRIPTION      |
|---|------------------|
|   |                  |
|   |                  |
| TYPICAL ROOF CONSTRUCTION   |                  |
| PARK HALL, HUYTON HEY ROAD,<br>LIVERPOOL, L36 5SE   |                  |
| CLIENT:   | Nextgen Coliving |
| DWG NO:   | K1219/19         |
| SCALE:   | 1/10 @ A3        |
| DRAWN BY:   | D.D.             |
| DATE:   | 11/02/26         |
| REV:   |                  |
| MICHIGAN HOUSE, 17-19 CHORLEY NEW ROAD, BOLTON, BL1 4QR<br>TEL: 01204 392233 FAX: 01204 528505<br>WWW.NEILPIKEARCHITECTS.CO.UK EMAIL: INFO@NEILPIKEARCHITECTS.CO.UK                                                           |                  |
| <br>NEIL PIKE<br>ARCHITECTS   |                  |
| <small>COPYRIGHT OF THIS DRAWING REMAINS WITH THE ARCHITECT. DO NOT SCALE FROM THIS DRAWING. WORK TO FIGURED DIMENSIONS. CHECK ALL DIMENSIONS ON SITE. IN THE EVENT OF ANY DISCREPANCY REFER QUERY TO THE ARCHITECTS.</small> |                  |