




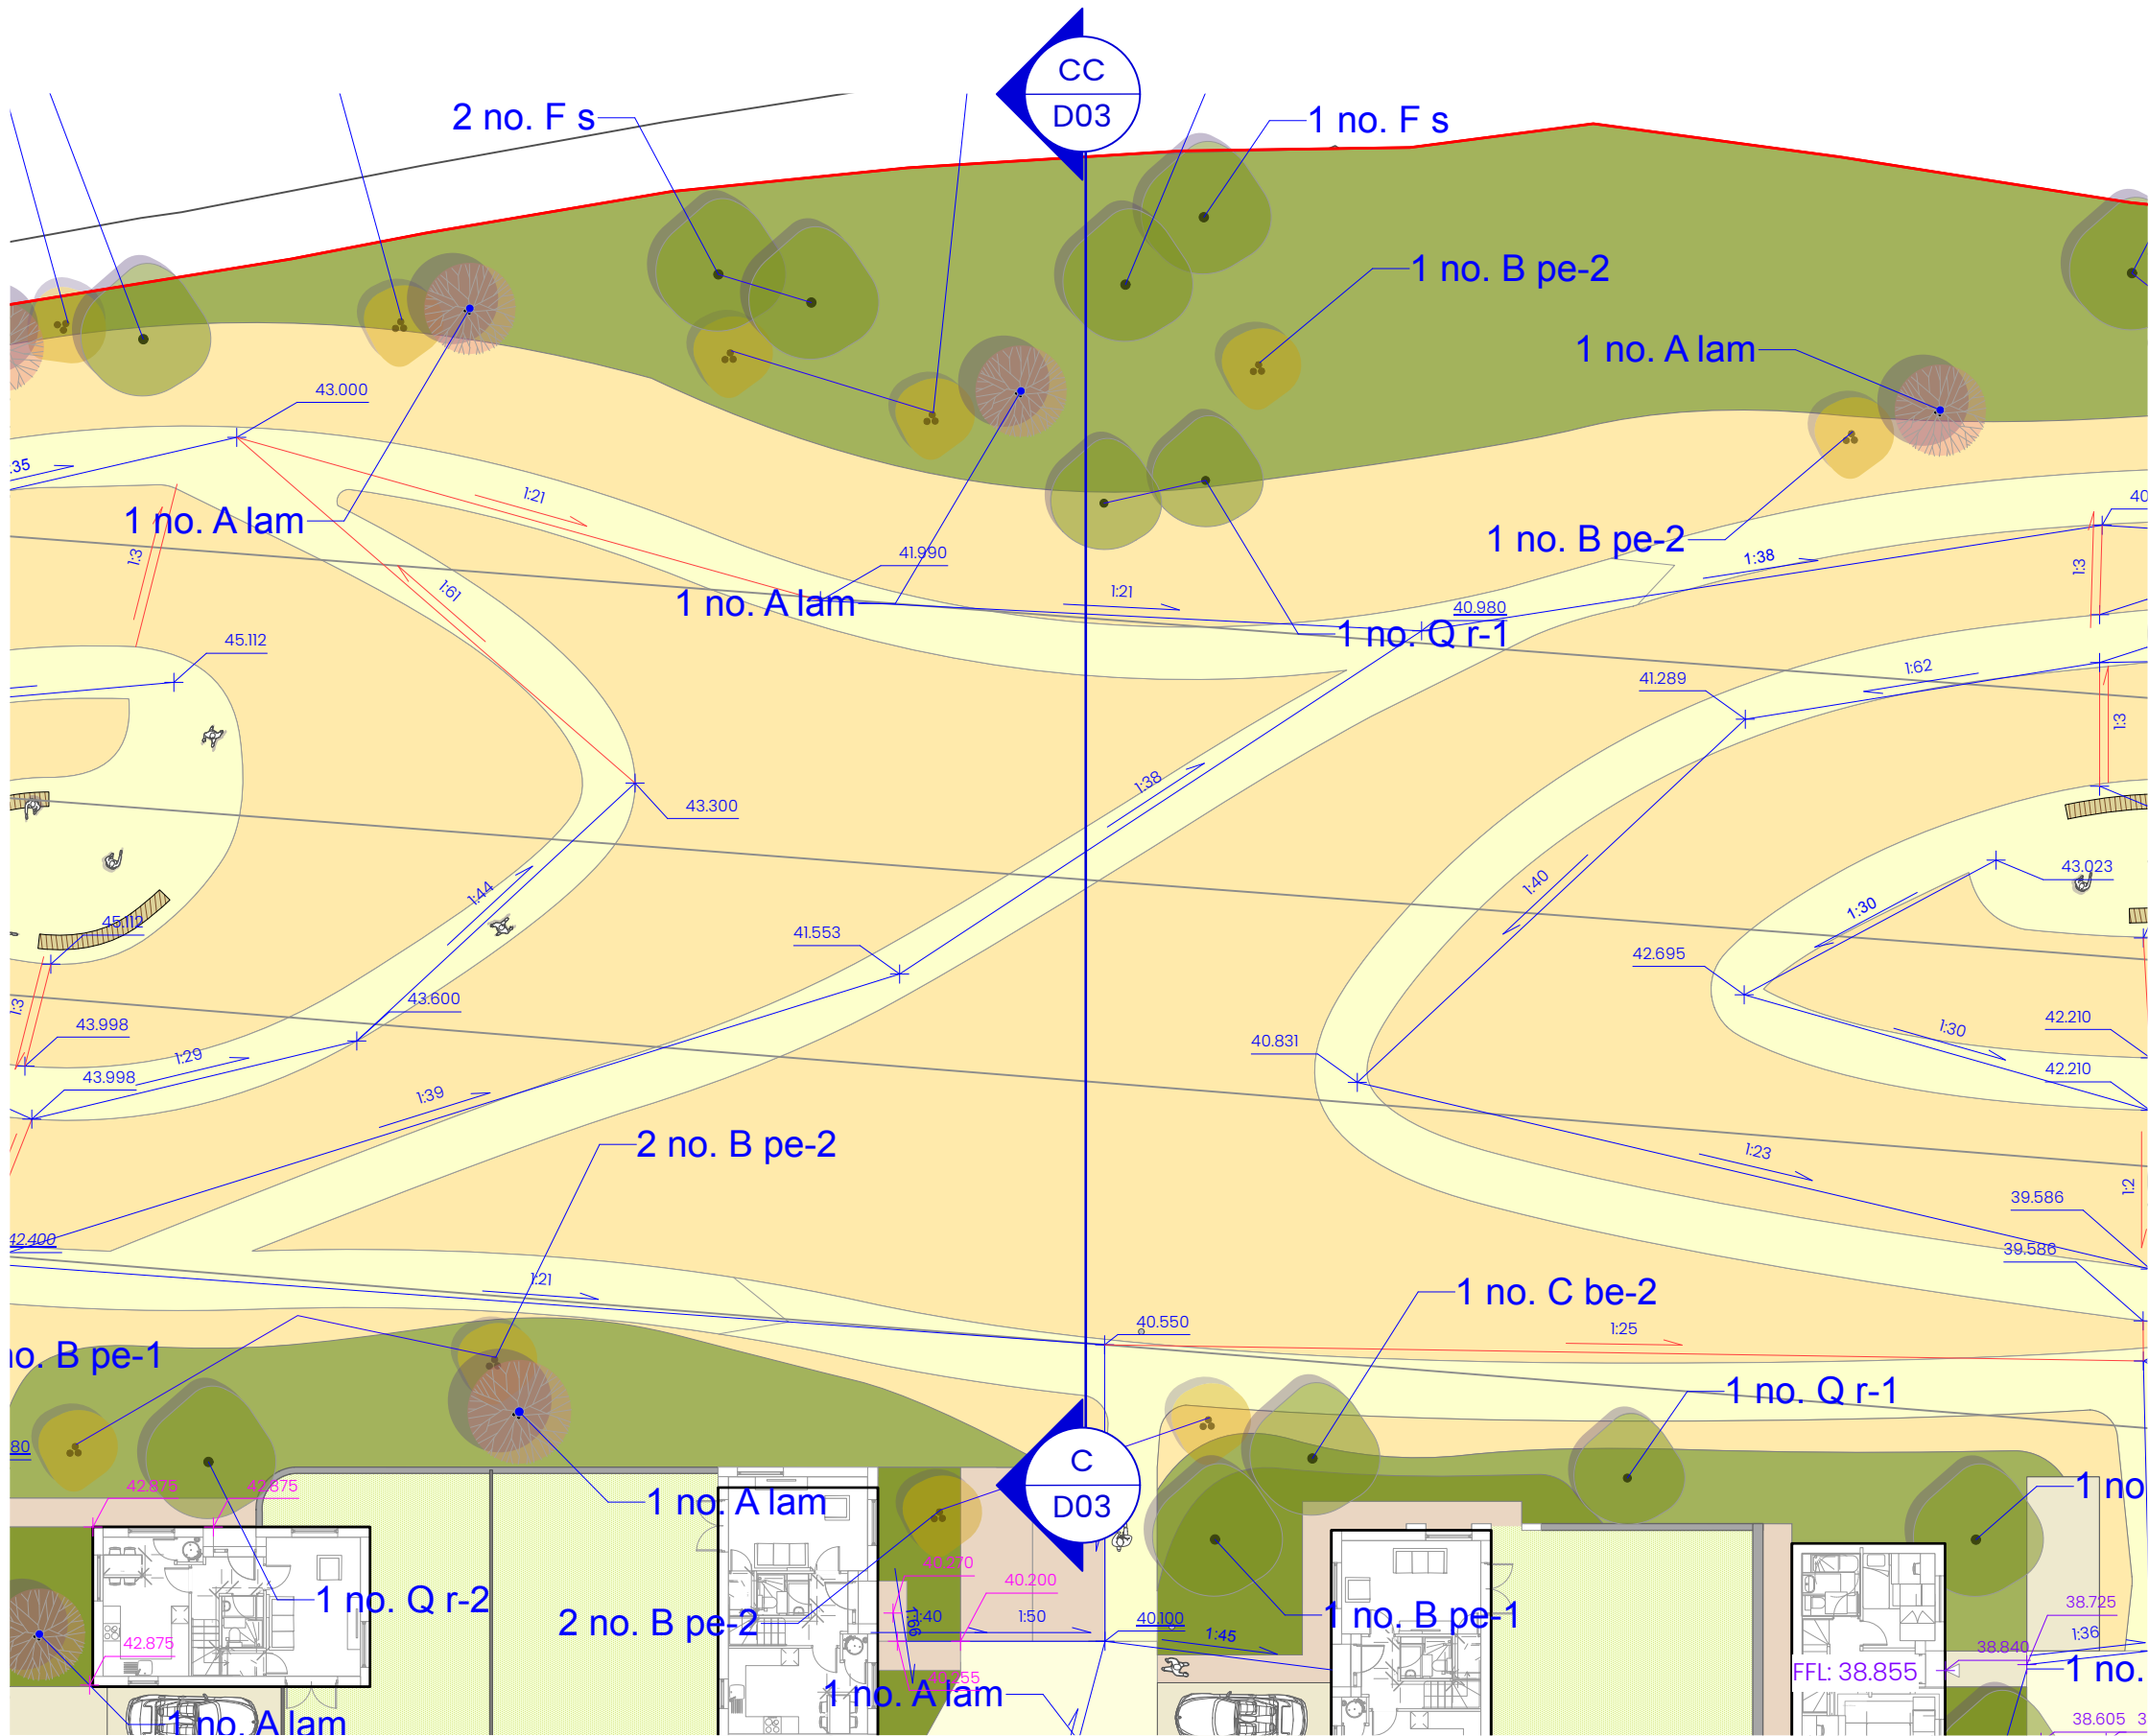


D01 Location Plan A
Scale: 1:250 @ A1

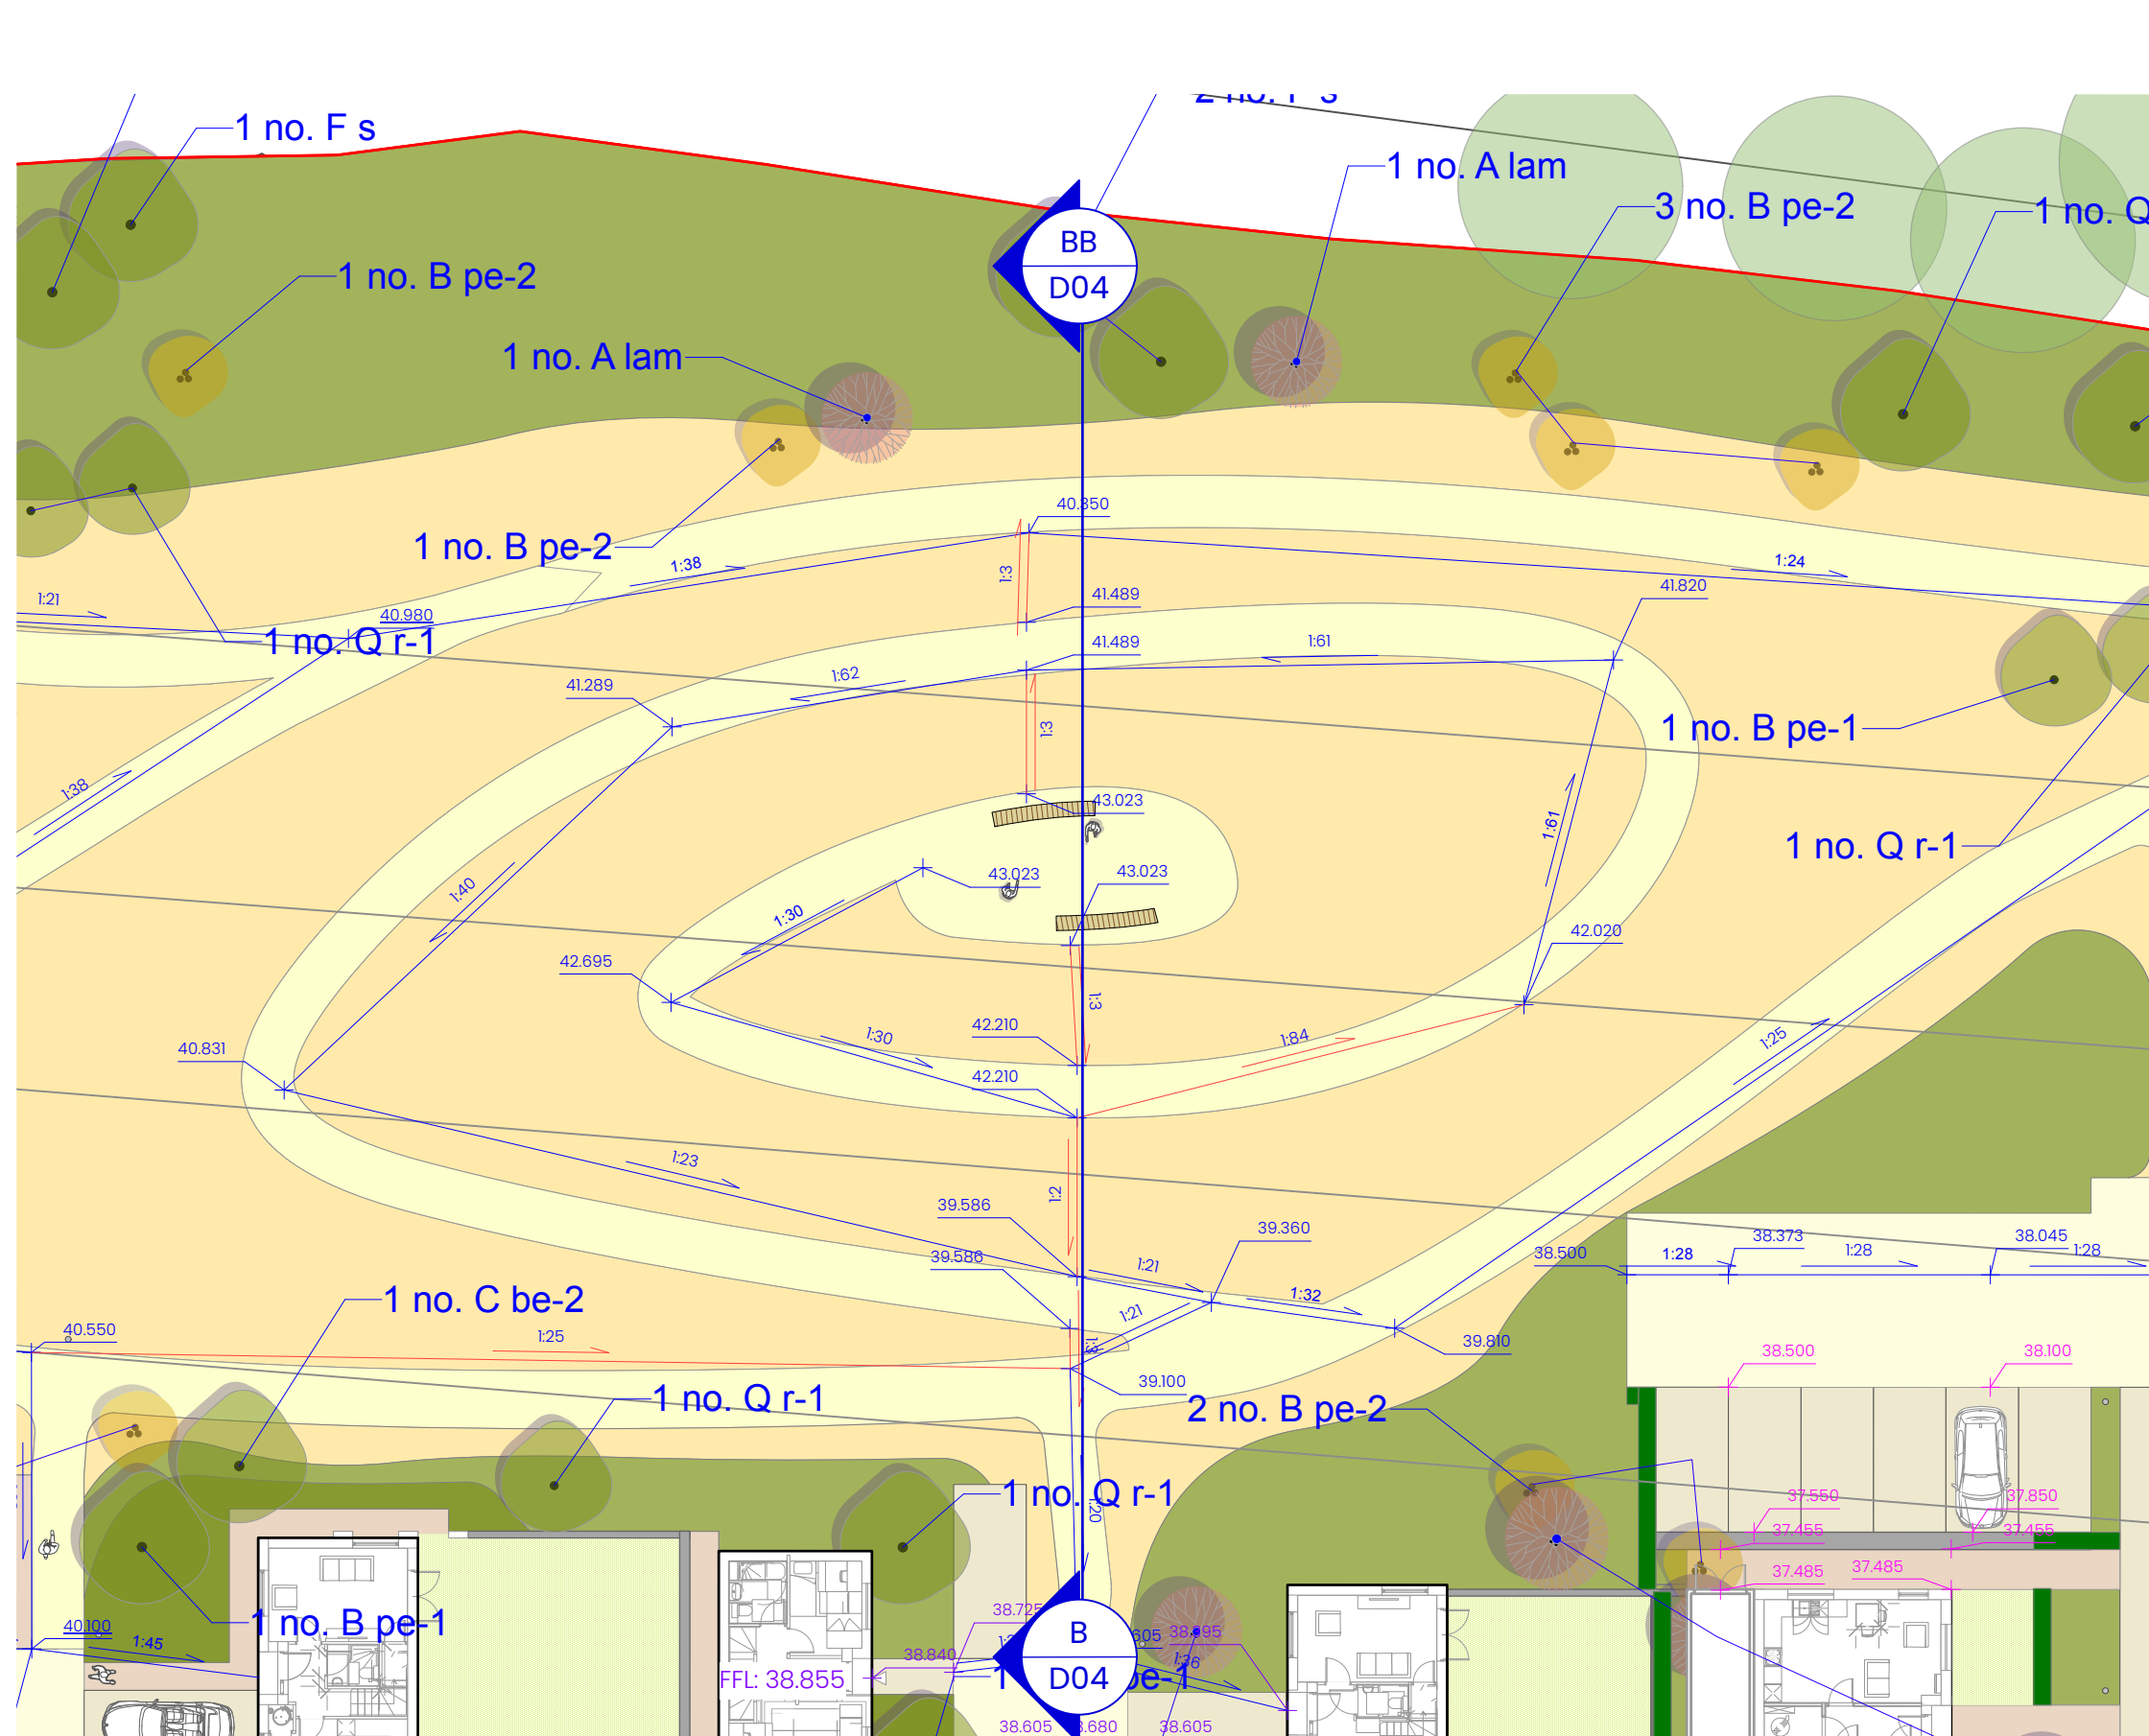

D02 Location Plan B
Scale: 1:250 @ A1

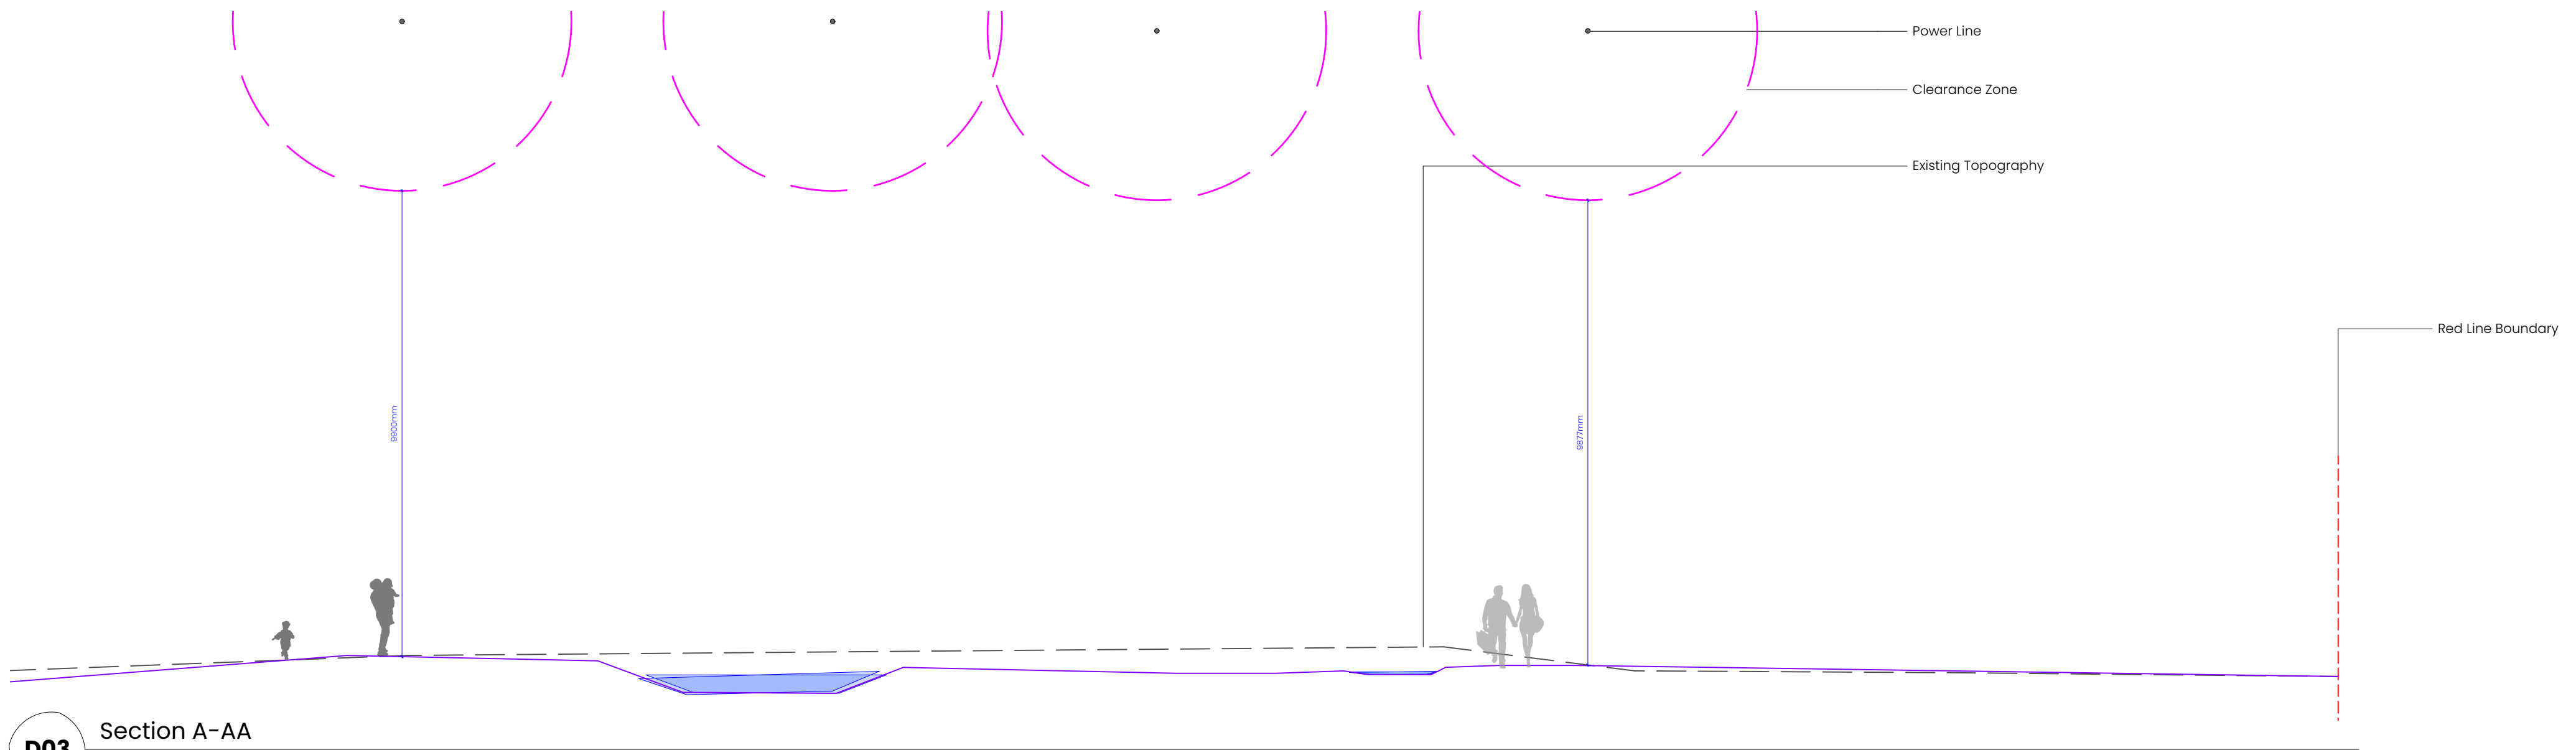

D03 Section A-AA
Scale: 1:100 @ A1

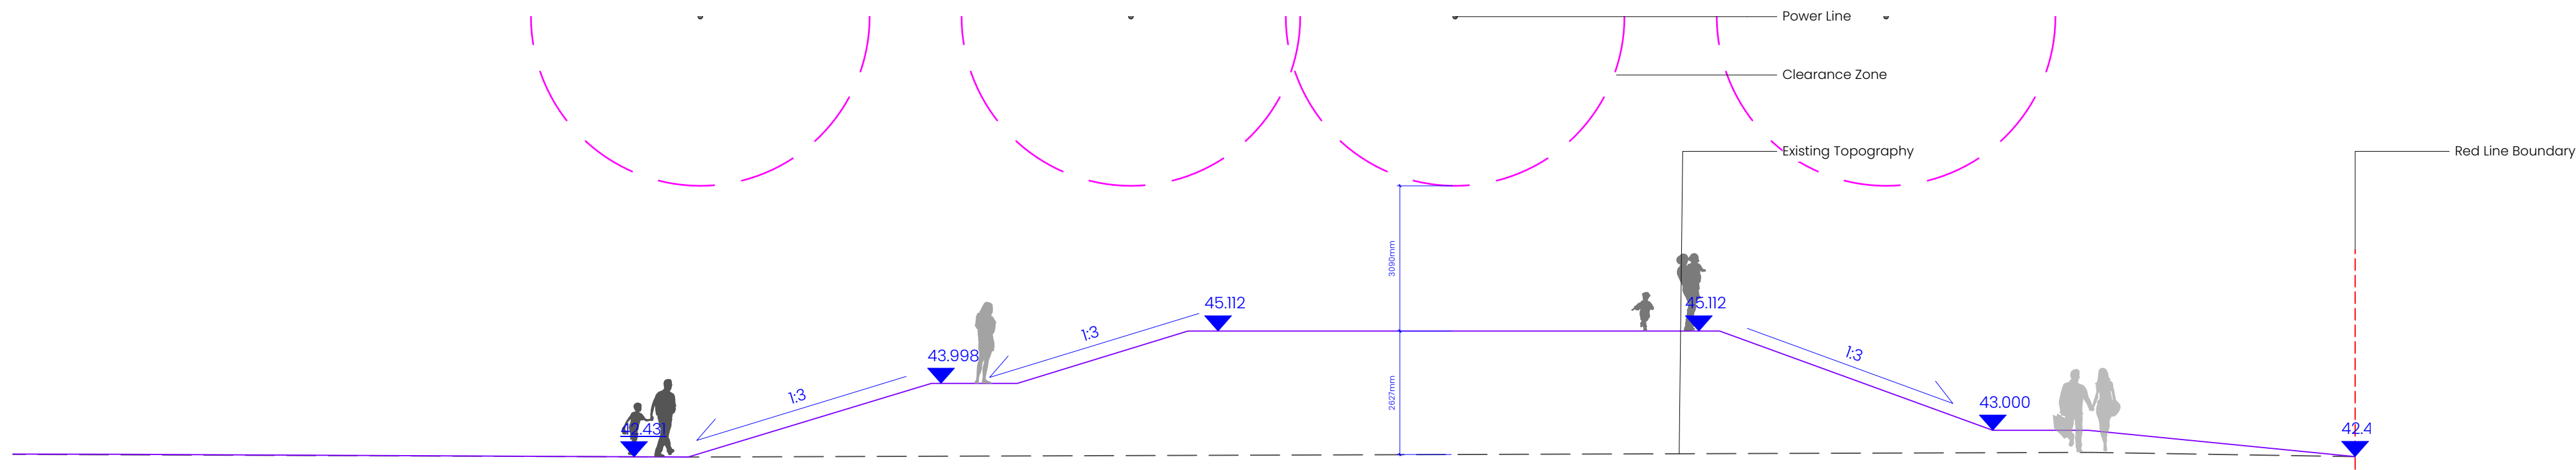

D04 Section B-BB
Scale: 1:100 @ A1


NOTES:
1. DO NOT SCALE FROM THIS DRAWING. ALWAYS WORK TO NOTED DIMENSIONS.
2. ALL SETTING-OUT LEVELS AND DIMENSIONS TO BE CHECKED ON SITE PRIOR TO THE INSTALLATION OF MATERIALS AND ANY DISCREPANCIES ARE TO BE BROUGHT TO THE ATTENTION OF THE CONTRACT ADMINISTRATOR IMMEDIATELY.
3. THIS DRAWING MUST BE READ WITH THE RELEVANT SPECIFICATION DOCUMENTS AND DETAIL DRAWINGS. ANY DISCREPANCIES MUST BE BROUGHT TO THE ATTENTION OF THE CONTRACT ADMINISTRATOR IMMEDIATELY.
4. THIS DRAWING IS COPYRIGHT PROTECTED AND MAY NOT BE REPRODUCED IN WHOLE OR PART WITHOUT WRITTEN AUTHORITY.
5. ALL DIMENSIONS ARE IN MILLIMETRES UNLESS OTHERWISE STATED.
6. NOTE DRAWING SUITABILITY CODE SHOWN BELOW. DRAWING NOT TO BE USED FOR CONTRACTUAL AGREEMENT WITHOUT A1 STATUS.

THIS DRAWING WAS PLOTTED ON:
10/11/2025


REVISION HISTORY

DATE	REV	ZONE	DESCRIPTION	CHK

LOCATION PLAN

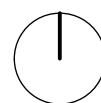

ORIGINATOR

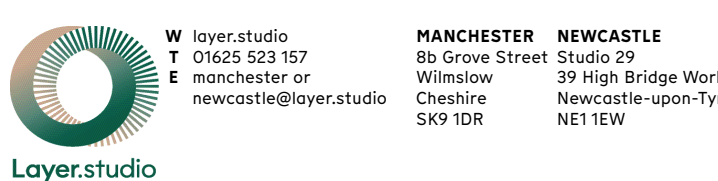

Client

Starship Group

Project

Halshead Farm

Widnes

Drawing Title

Illustrative Mound Sections O1

Created By	Checked By	Scale	Sheet Size
MC	ST	As Noted	A1

Project Number	Originator	Volume	Level	File Type	Discipline	Number
458	LYR	XX-ZZ-DWG-L-5001				

Work Stage	Status	Revision
Stage 1	For Coordination	