



BIN STORE

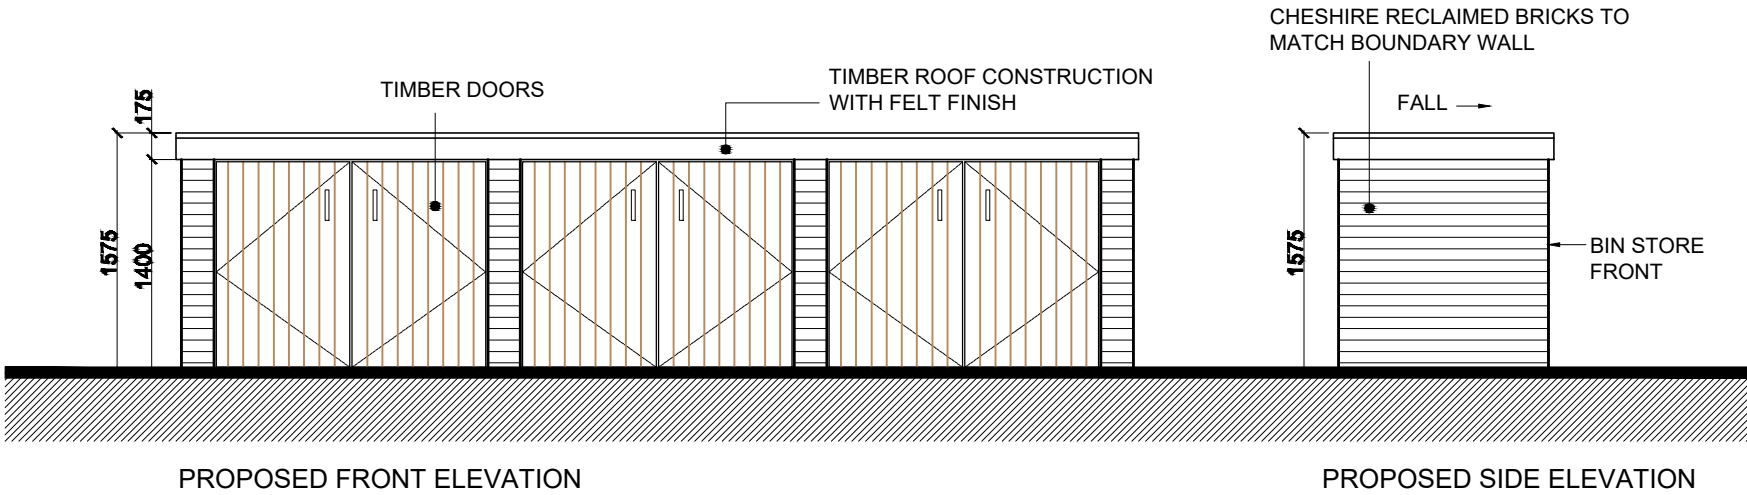

REV	DESCRIPTION
PROPOSED BIN STORE	
PARK HALL, HUYTON HEY ROAD, LIVERPOOL, L36 5SE	
CLIENT:	Nextgen Coliving
DWG NO:	K1219/18
SCALE:	1/50 @ A3
DRAWN BY:	D.D.
DATE:	11/02/26
REV:	
MICHIGAN HOUSE, 17-19 CHORLEY NEW ROAD, BOLTON, BL1 4QR TEL: 01204 392233 FAX: 01204 528505 WWW.NEILPIKEARCHITECTS.CO.UK EMAIL: INFO@NEILPIKEARCHITECTS.CO.UK	
COPYRIGHT OF THIS DRAWING REMAINS WITH THE ARCHITECT. DO NOT SCALE FROM THIS DRAWING. WORK TO FIGURED DIMENSIONS. CHECK ALL DIMENSIONS ON SITE. IN THE EVENT OF ANY DISCREPANCY REFER QUERY TO THE ARCHITECTS.	

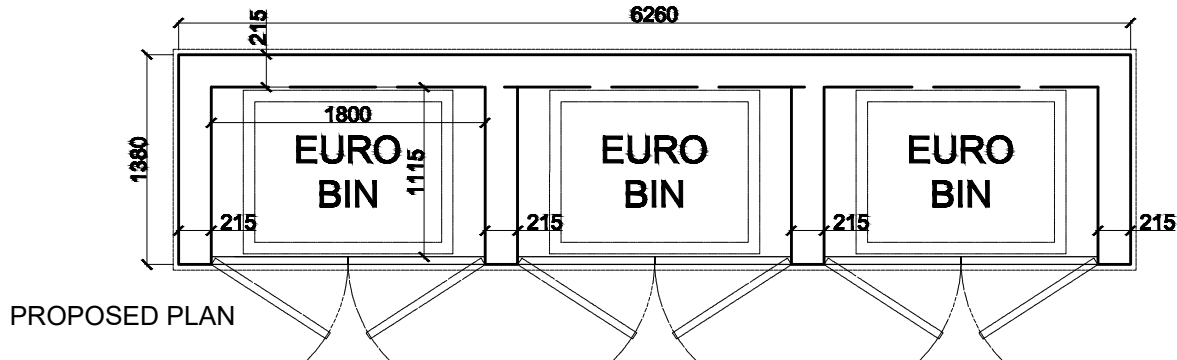