

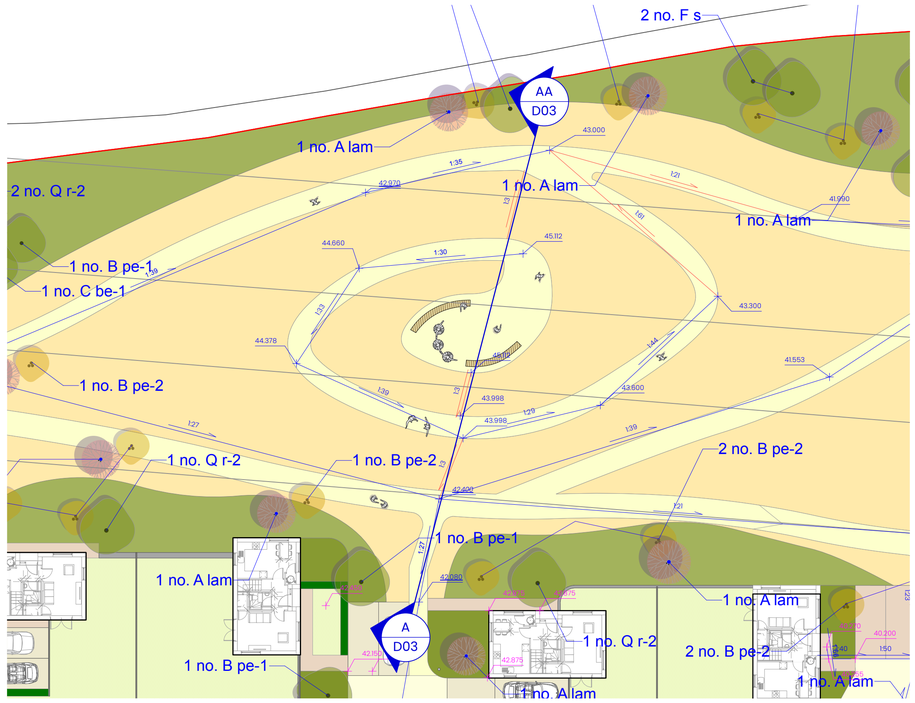



D01 Location Plan C
Scale: 1:250 @ A1

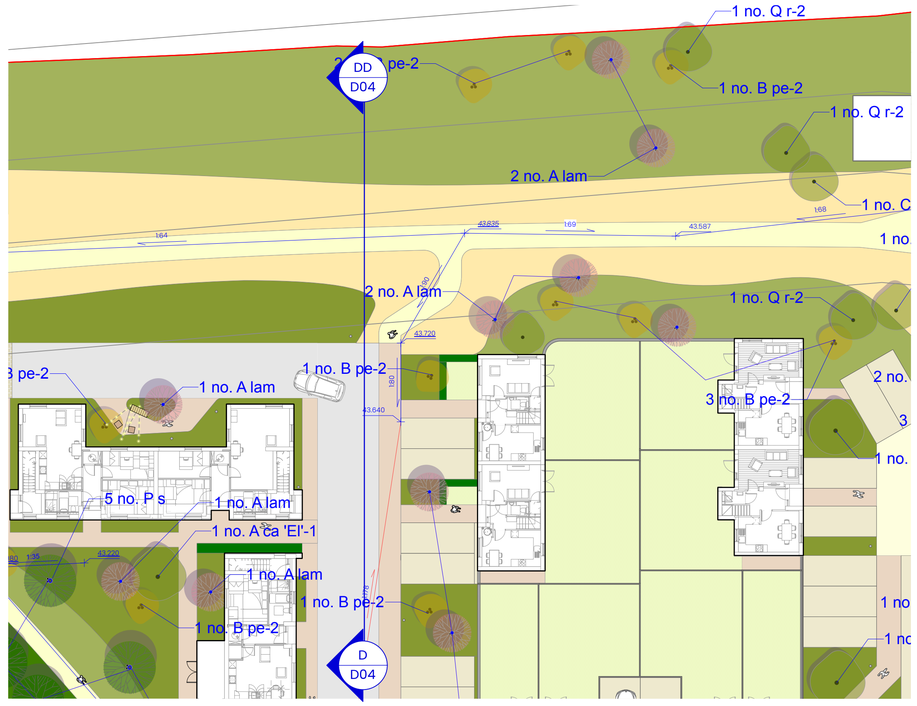

D02 Location Plan D
Scale: 1:250 @ A1

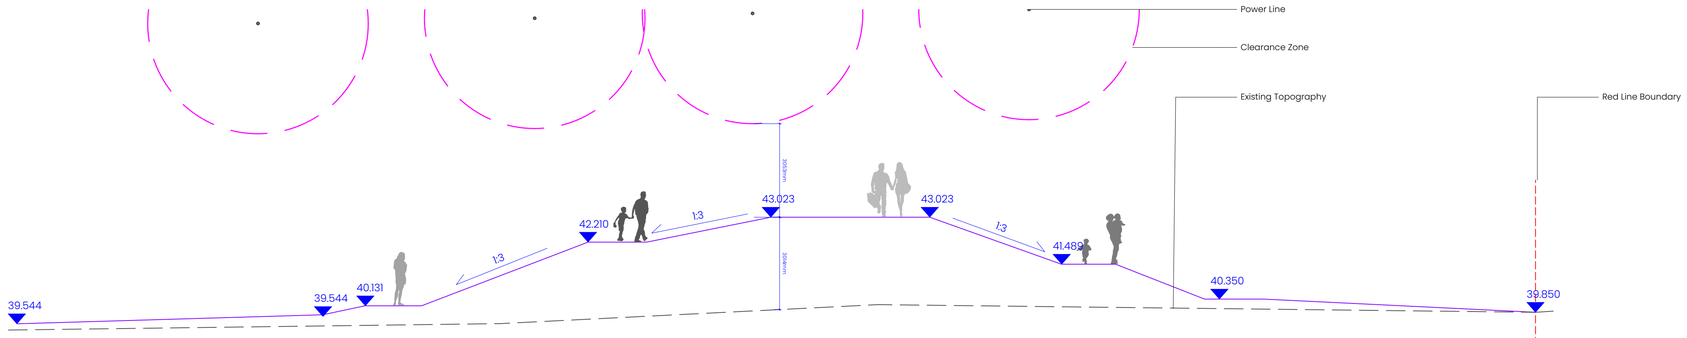

D03 Section C-CC
Scale: 1:100 @ A1

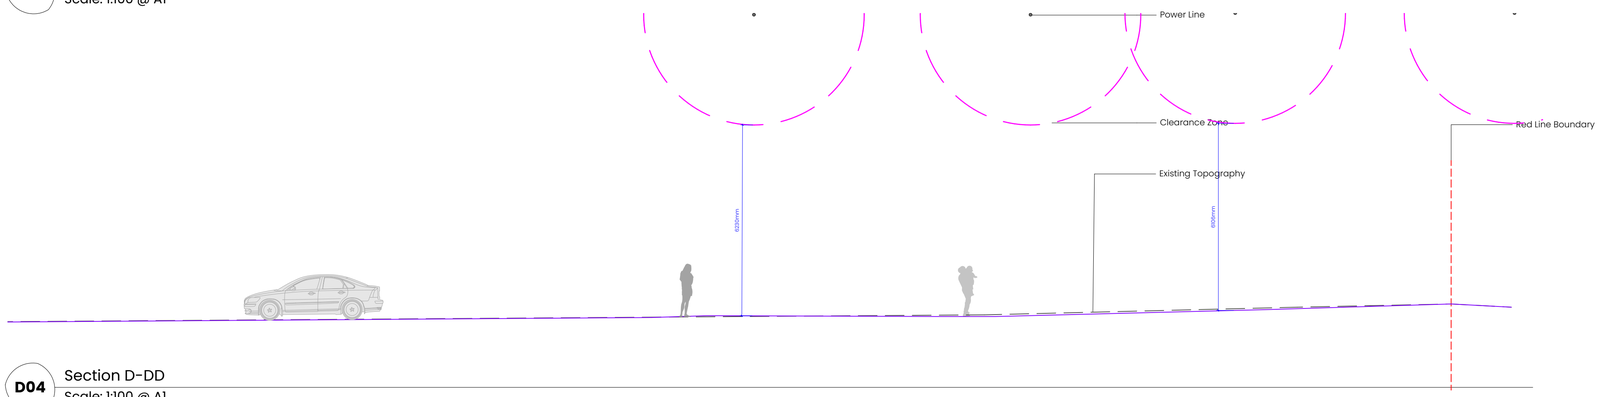

D04 Section D-DD
Scale: 1:100 @ A1

NOTES:
1. DO NOT SCALE FROM THIS DRAWING. ALWAYS WORK TO NOTED DIMENSIONS.
2. ALL SETTING OUT, LEVELS AND DIMENSIONS TO BE CHECKED ON SITE PRIOR TO THE INSTALLATION OF MATERIALS AND ANY DISCREPANCIES ARE TO BE BROUGHT TO THE ATTENTION OF THE CONTRACT ADMINISTRATOR IMMEDIATELY.
3. THIS DRAWING MUST BE READ WITH THE RELEVANT SPECIFICATION DOCUMENTS AND DETAIL DRAWINGS. ANY DISCREPANCIES MUST BROUGHT TO THE ATTENTION OF THE CONTRACT ADMINISTRATOR IMMEDIATELY.
4. THIS DRAWING IS COPYRIGHT PROTECTED AND MAY NOT BE REPRODUCED IN WHOLE OR PART WITHOUT WRITTEN AUTHORITY.
5. ALL DIMENSIONS ARE IN MILLIMETRES UNLESS OTHERWISE STATED.
6. NOTE DRAWING SUITABILITY CODE SHOWN BELOW. DRAWING NOT TO BE USED FOR CONTRACTUAL AGREEMENT WITHOUT A1 STATUS.

THIS DRAWING WAS PLOTTED ON:
10/11/2025

REVISION HISTORY

DATE	REV	ZONE	DESCRIPTION	CHK

LOCATION PLAN



ORIGINATOR
Layer.studio
W layer.studio
T 01625 523 157
E manchester or newcastle@layer.studio
MANCHESTER
8b Grove Street
Wilmslow
Cheshire
SK9 1DR
NEWCASTLE
Studio 29
39 High Bridge Works
Newcastle-upon-Tyne
NE1 1EW

Client
Starship Group

Project
Halsnead Farm
Widnes

Drawing Title
Illustrative Mound Sections 02

Created By	Checked By	Scale	Sheet Size
MC	ST	As Noted	A1

Project Number	Originator	Volume	Level	File Type	Discipline	Number
458	LYR	XX	ZZ	DWG	L	5002

Work Stage	Status	Revision
Stage 1	For Coordination	