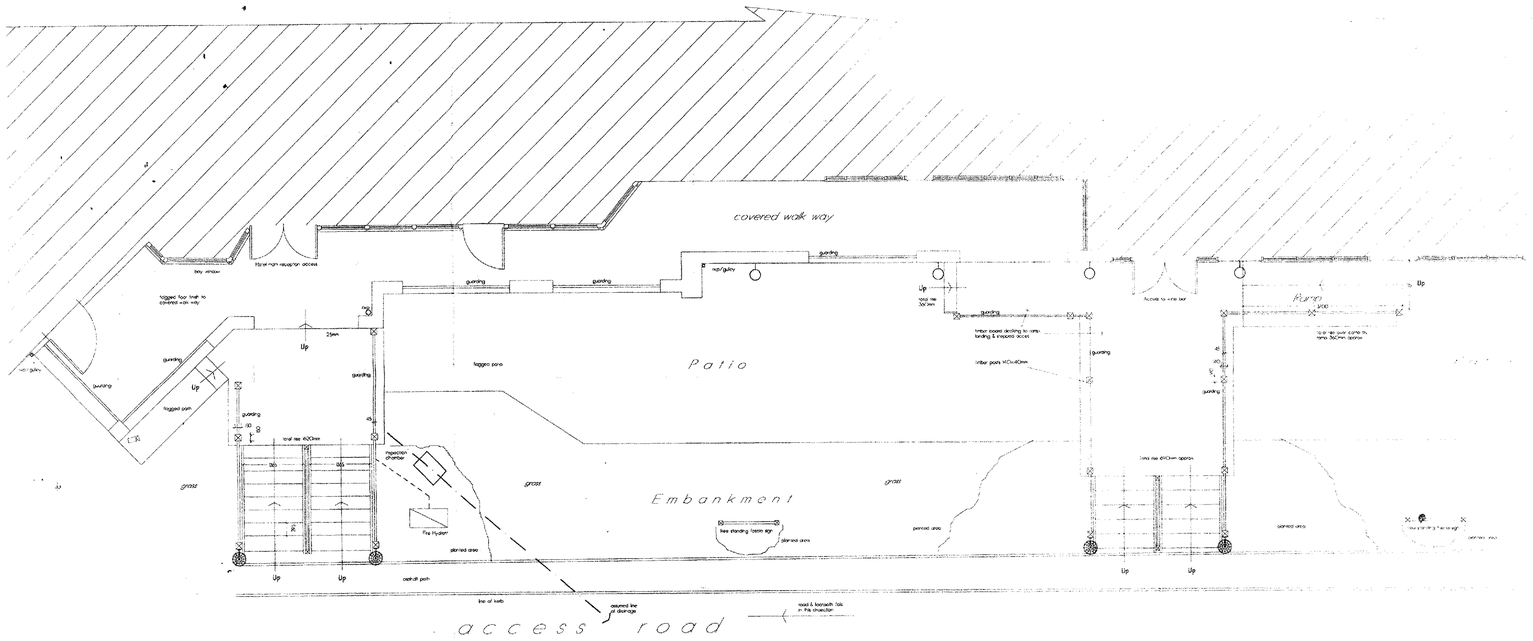

Existing Ground Floor Plan (Part).

Notes

De Vere Group Plc.
Village Hotel & Leisure Club,
Fallows Way,
Whistor,
Merseyside.
L35 1RZ.

Alterations To Hotel Access.

Existing Ground Floor Plan (Part)

1:50.	07.09.00.	Jakara.	L7151910.

AMA design
ARCHITECTURAL CONSULTANTS & SURVEYORS
22 Crosby Road North, Waterloo, Merseyside, L22 4QF
Tel: 0151 949 1111 Fax: 0151 928 1188
E.mail: john.w@ama-design-group.co.uk

01/00124/FUL
27 FEB 2001
27 FEB 2001

Notes

- All work to be carried out in accordance with approved drawings & details.
- Contractor to verify all dimensions on site before commencing any work or shop drawings.
- All work to comply with relevant codes of practice, British Standards, Building Regulations & any statutory requirements.
- All finishes, to be fixed or laid in strict accordance with manufacturers recommendations.
- Materials, to be free of rot, decay & pest infestation.
- Any discrepancies between drawings & actual site conditions & work requirements, to be brought to the attention of the Architect before commencement of any work.
- Dimensions are generally only given for all necessary to be considered by the Architect and information in connection should not be used for any other purpose.
- All dimensions & details are to be checked on site by the main contractor prior to commencing work or site & building's inside quarter or discrepancies in connection with these drawings.

(Copyright Reserved).

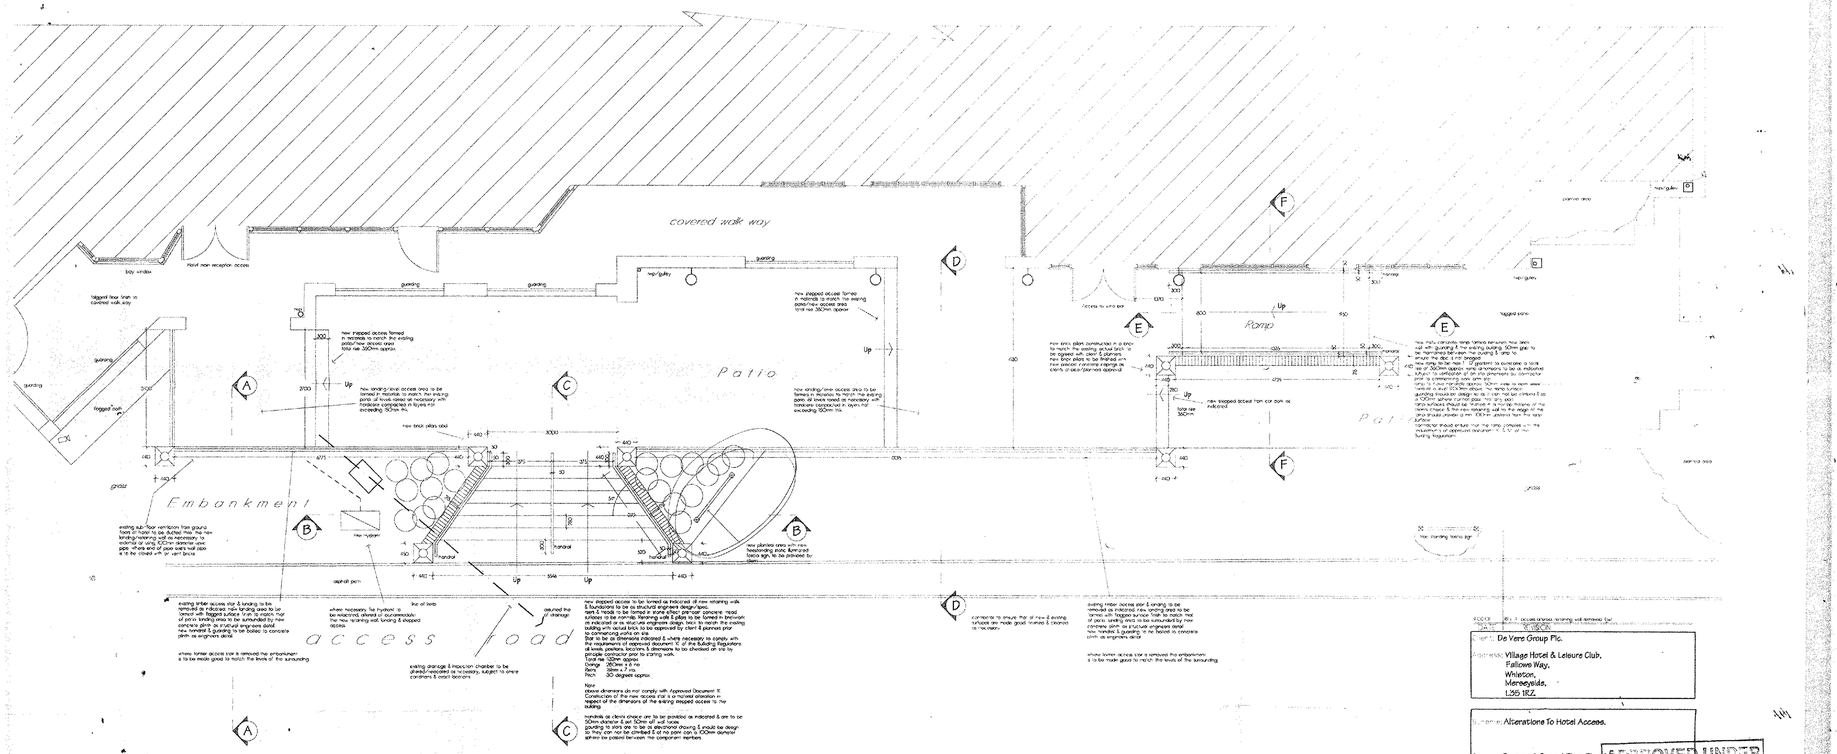
covered walk way
Patio
Ramp
Embankment
access road
Up
Up
Up

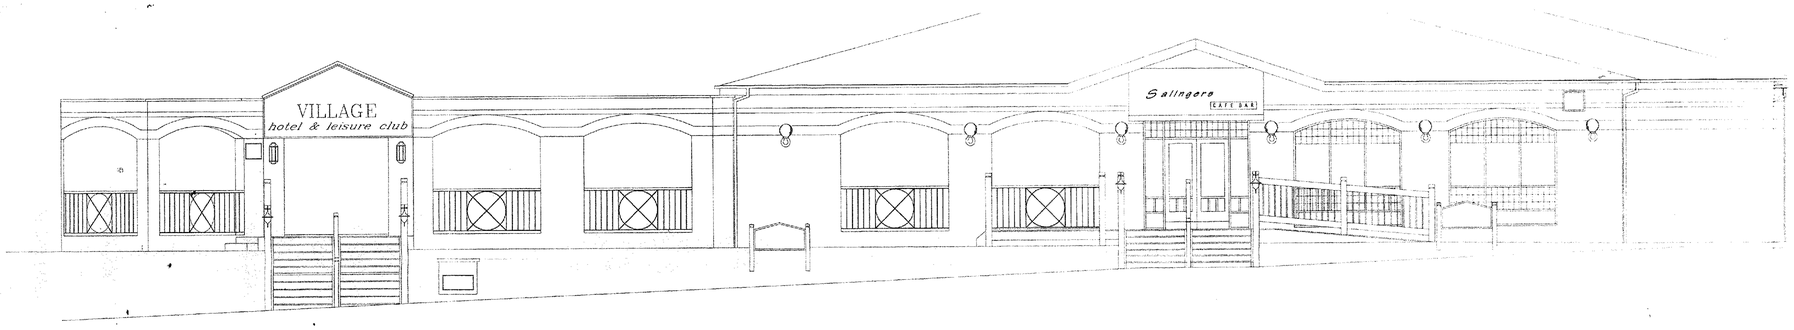

Existing Entrance Elevation (Part).

Notes

Client: De Vere Group Plc.

Address: Village Hotel & Leisure Club,
Fallows Way,
Whiston,
Merseyside,
L35 1RZ.

Scheme: Alterations To Hotel Access.

Title: Existing Entrance Elevation (Part).

Scale:	Date:	Drawn:	Drawing ref:
1:50.	07.09.00	J.ward	L/1519/02.

APPROVED UNDER PLANNING ACTS

APPROVED No. 01/00124/FUL

27 FEB 2001

27 FEB 2001

AMA design
ARCHITECTURAL CONSULTANTS & SURVEYORS
22 Crosby Road North, Waterloo, Merseyside, L22 4QF.
Tel: 0151 949 1111 Fax: 0151 928 1188
E.mail: johnw@ama-design-group.co.uk

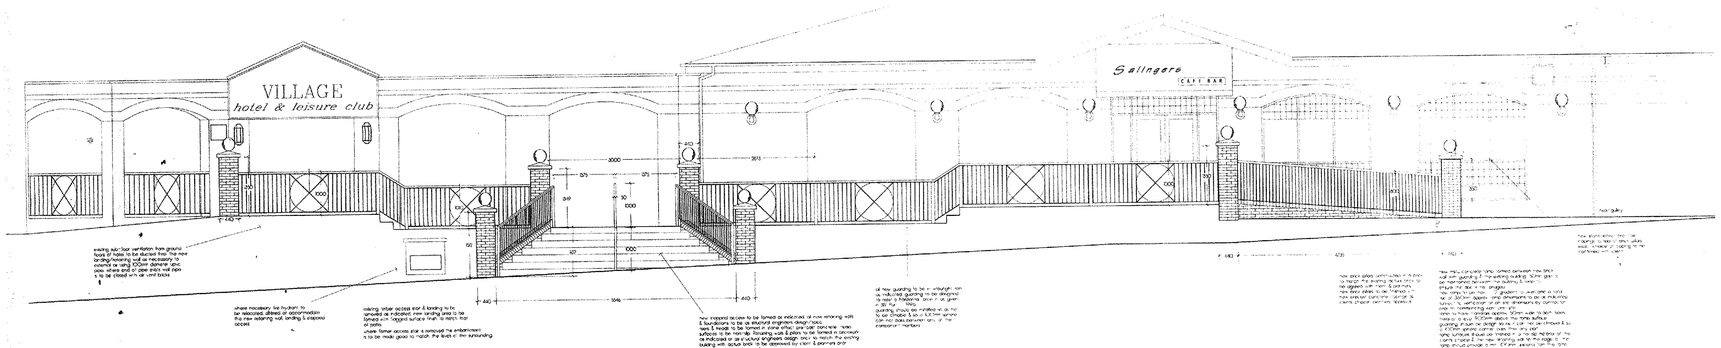

Proposed Entrance Elevation (Part).

Notes

De Vere Group Plc.

Village Hotel & Leisure Club,
Fallows Way,
Whiston,
Merseyside.
L35 1RZ.

Alterations To Hotel Access.

Proposed Entrance Elevation (Part).

1:50.	07.09.00.	J.ward.	L/1519/04/B

APPROVED UNDER PLANNING ACTS

AMA design

ARCHITECTURAL CONSULTANTS & SURVEYORS

22 Crosby Road North, Waterloo, Merseyside, L22 4QF.

Tel: 0151 949 1111 Fax: 0151 928 1188

E.mail: john.w@ama-design-group.co.uk

01/00124/FUL

27 FEB 2001

27 FEB 2001