


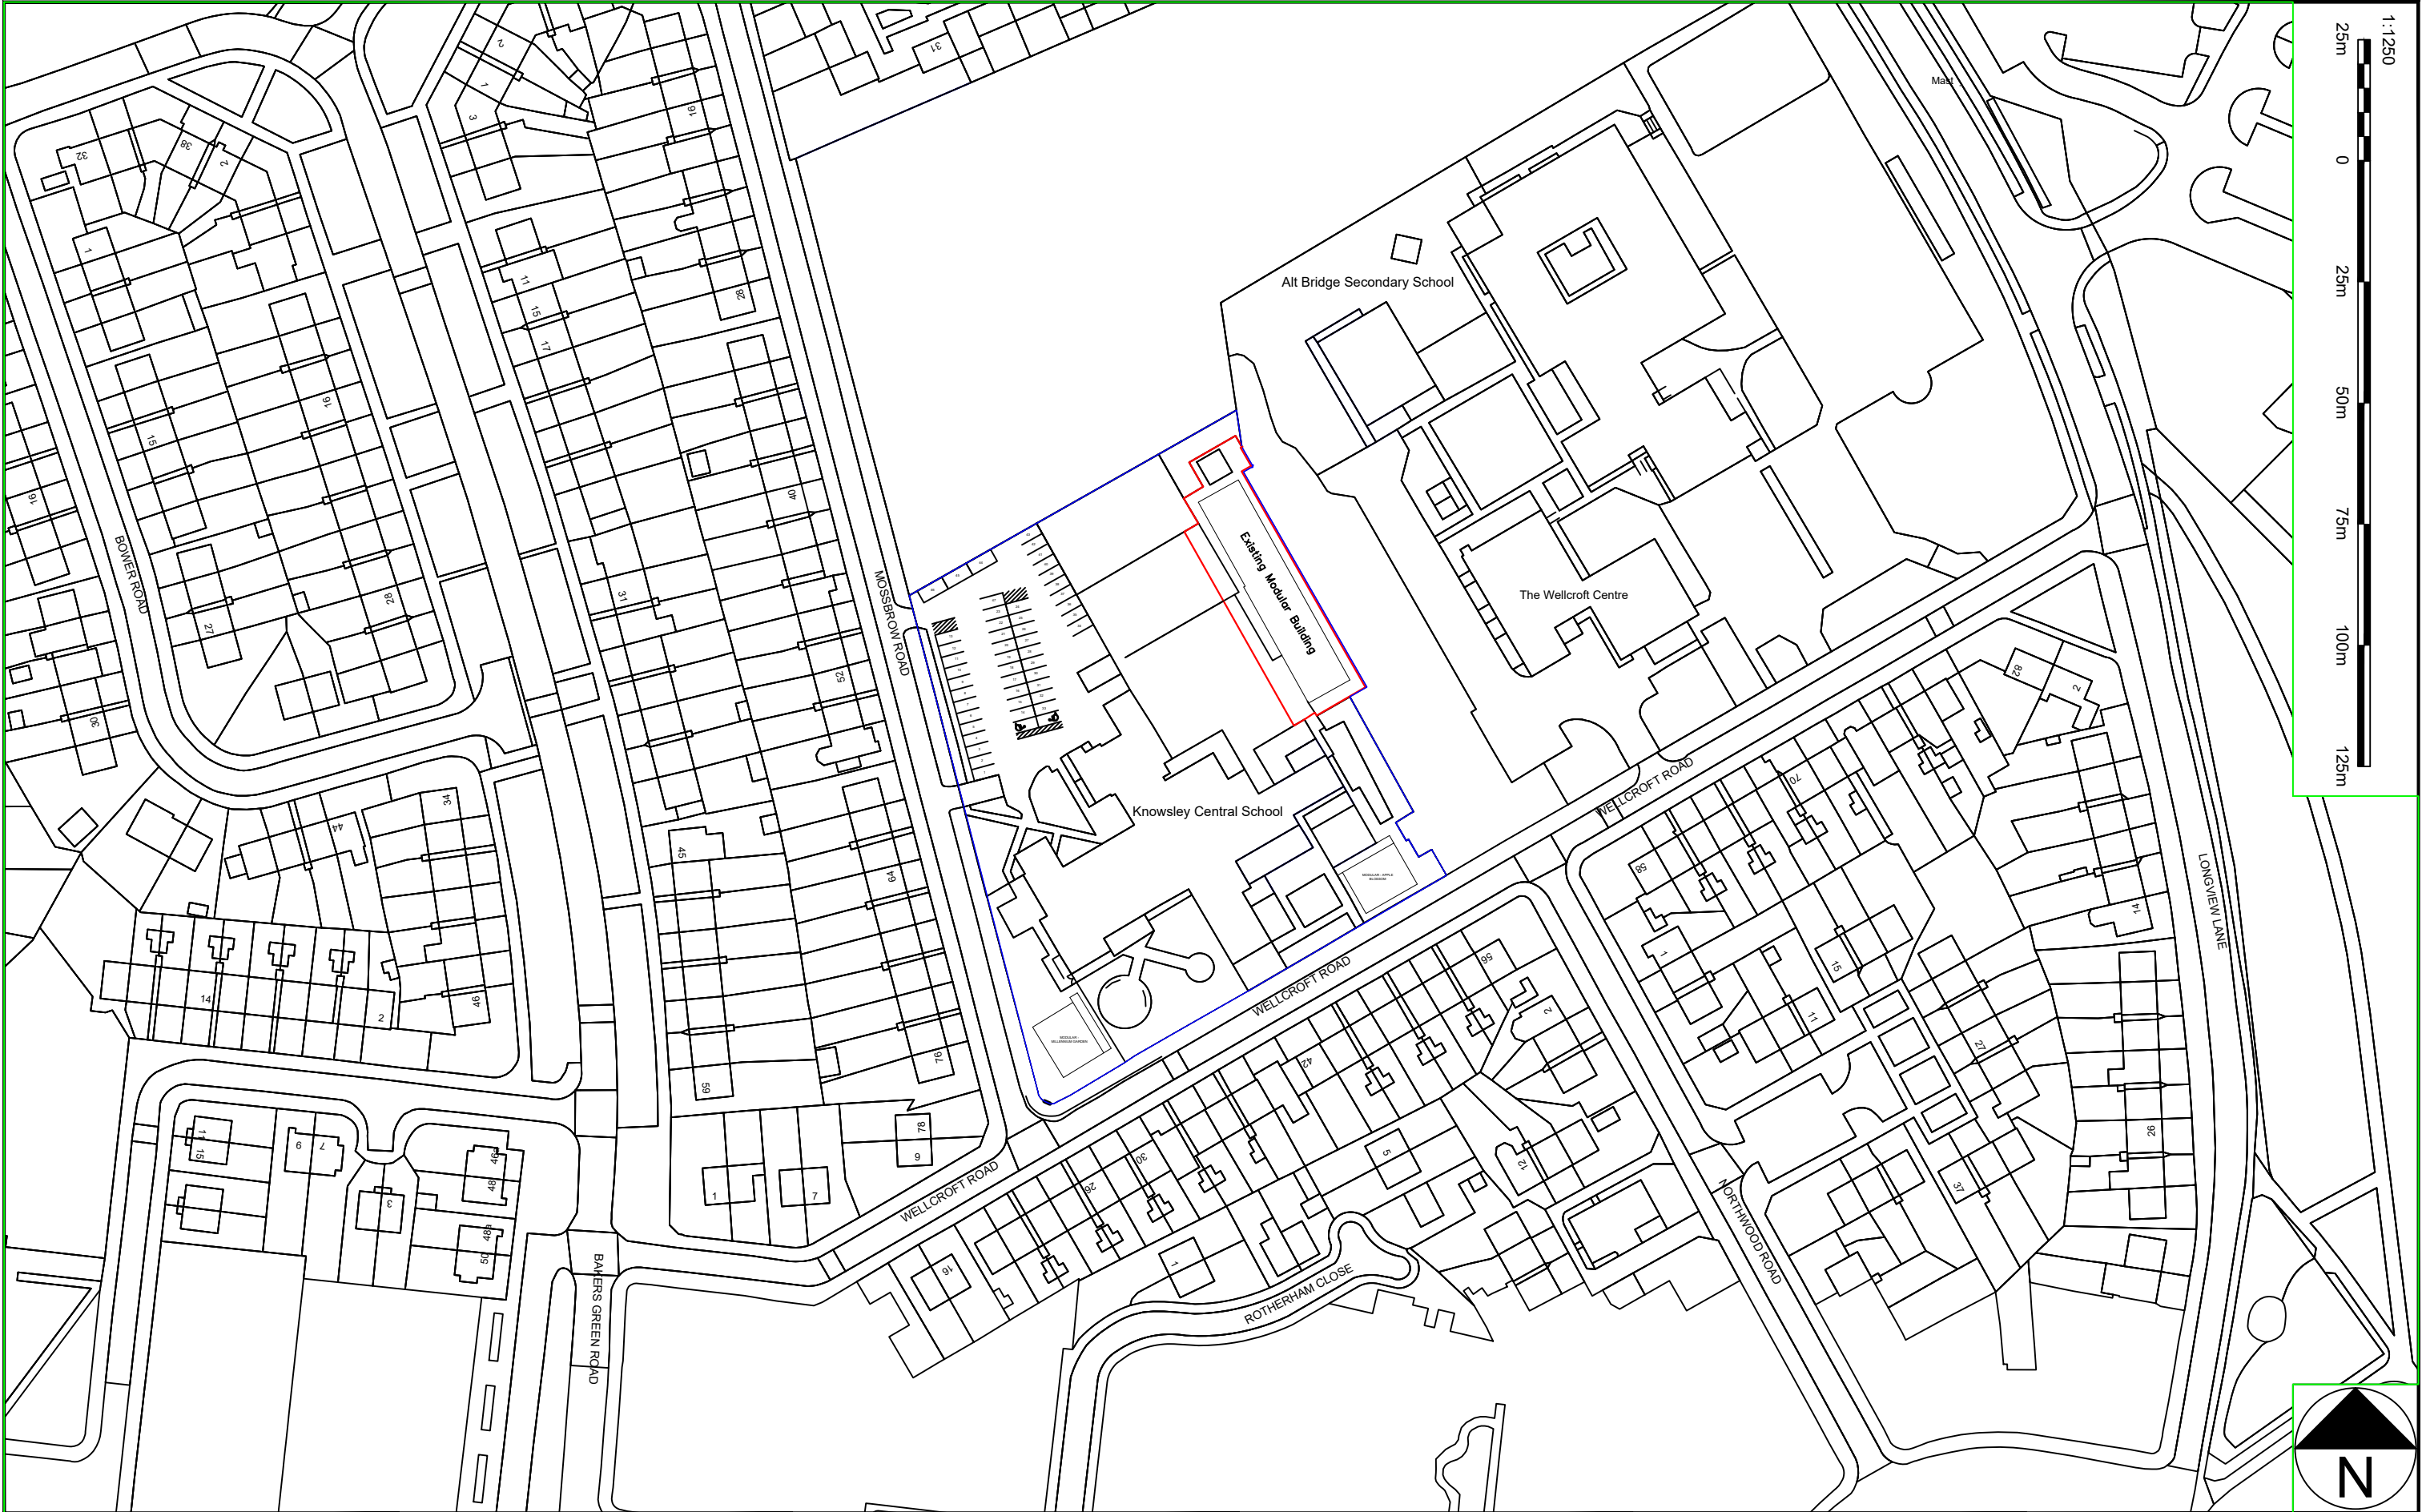

 Knowsley Council	Knowsley Metropolitan Borough Council	NOTES.	REV	DATE	BY	DESCRIPTION	APPROVAL.				TITLE							
	Knowsley Central Support							DRAWING ISSUE STATUS				Existing Site Plan						
								REV	DATE	BY	DESCRIPTION			SCALE	CONTRACT		DRAWING	REV
								A1				1:1250						
												DRAWN	DATE	PRIOR APPROVAL KC MODULAR 30/04/2026 (1)		1.1	A1	
												L.M	30/04/2026					