


Sweet Temptations - Location Plan

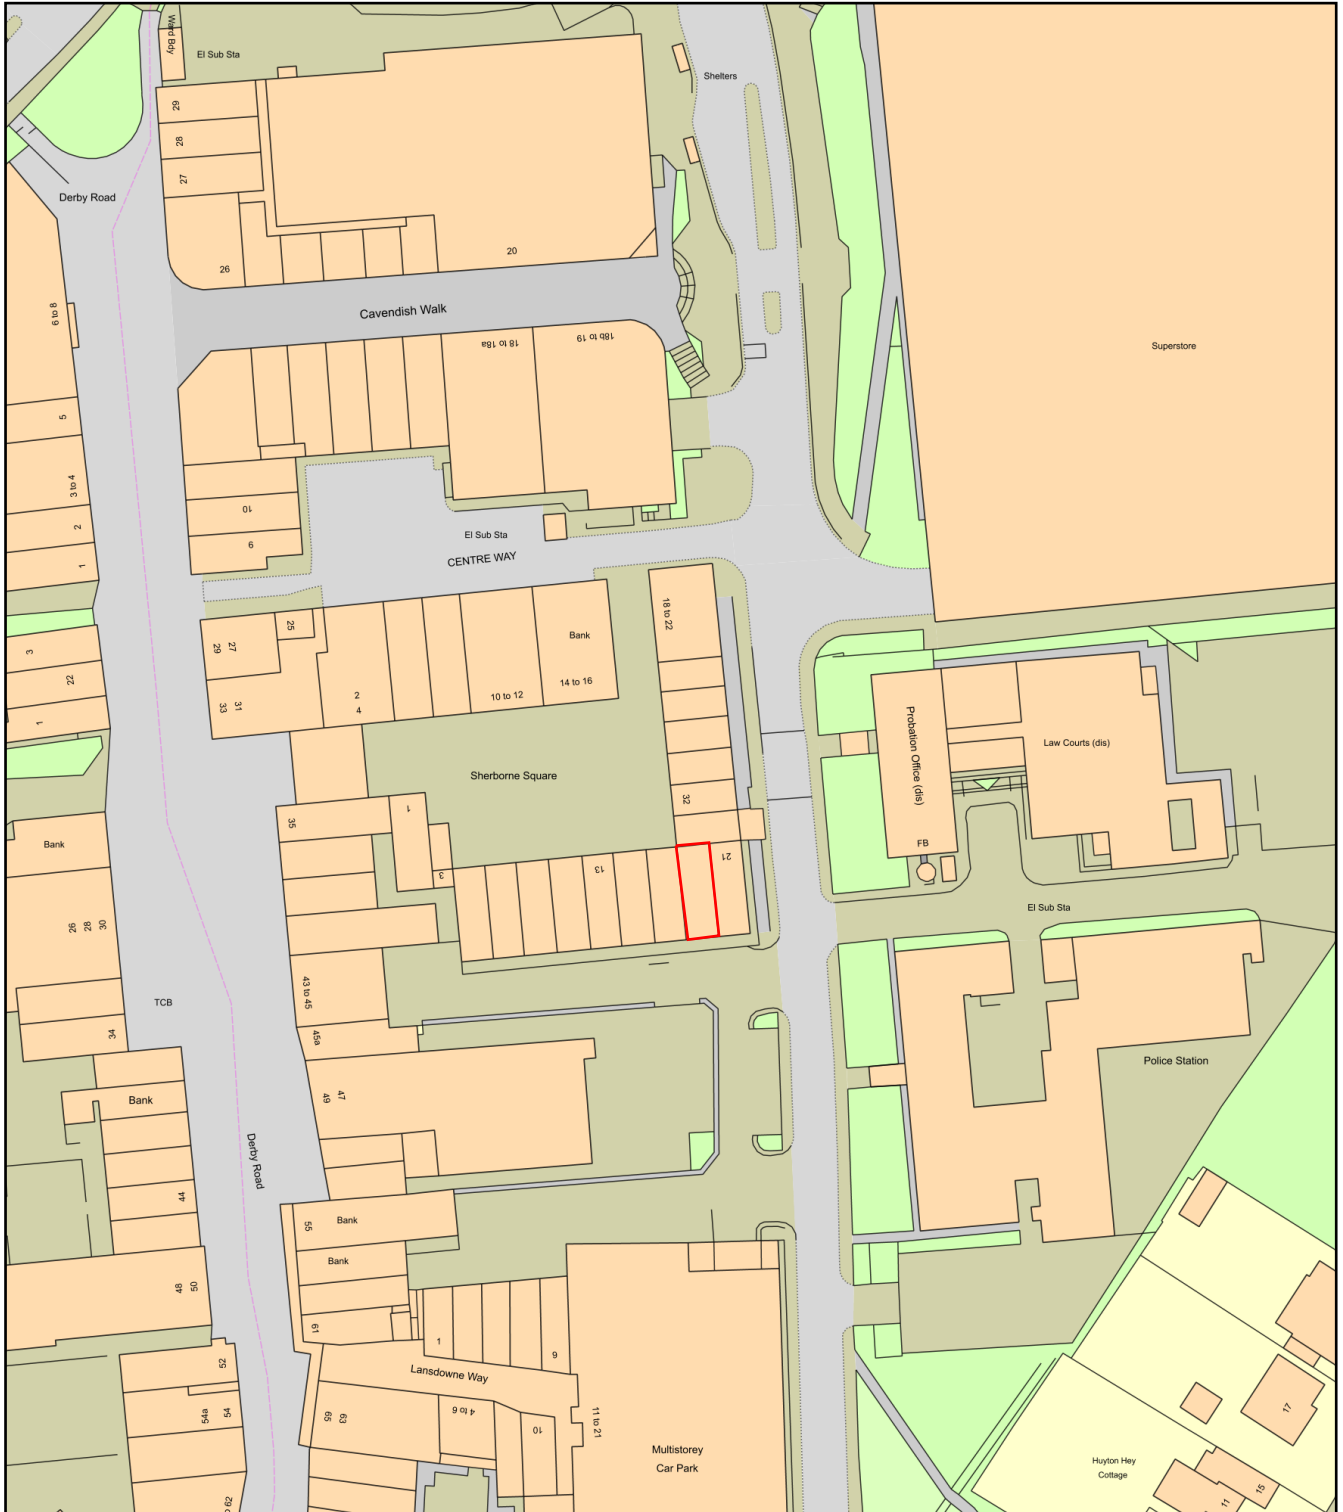

0 50
Metres



Plan Produced for: Barry McCormac

Date Produced: 23 Mar 2021

Plan Reference Number: TQRQM21082182645990

Scale: 1:1250 @ A4