


Location Plan

Site Address: 41, Simonswood Lane, Northwood, Kirkby, L33 5XB

Date Produced: 31-Jul-2026

Scale: 1:1250 @A3

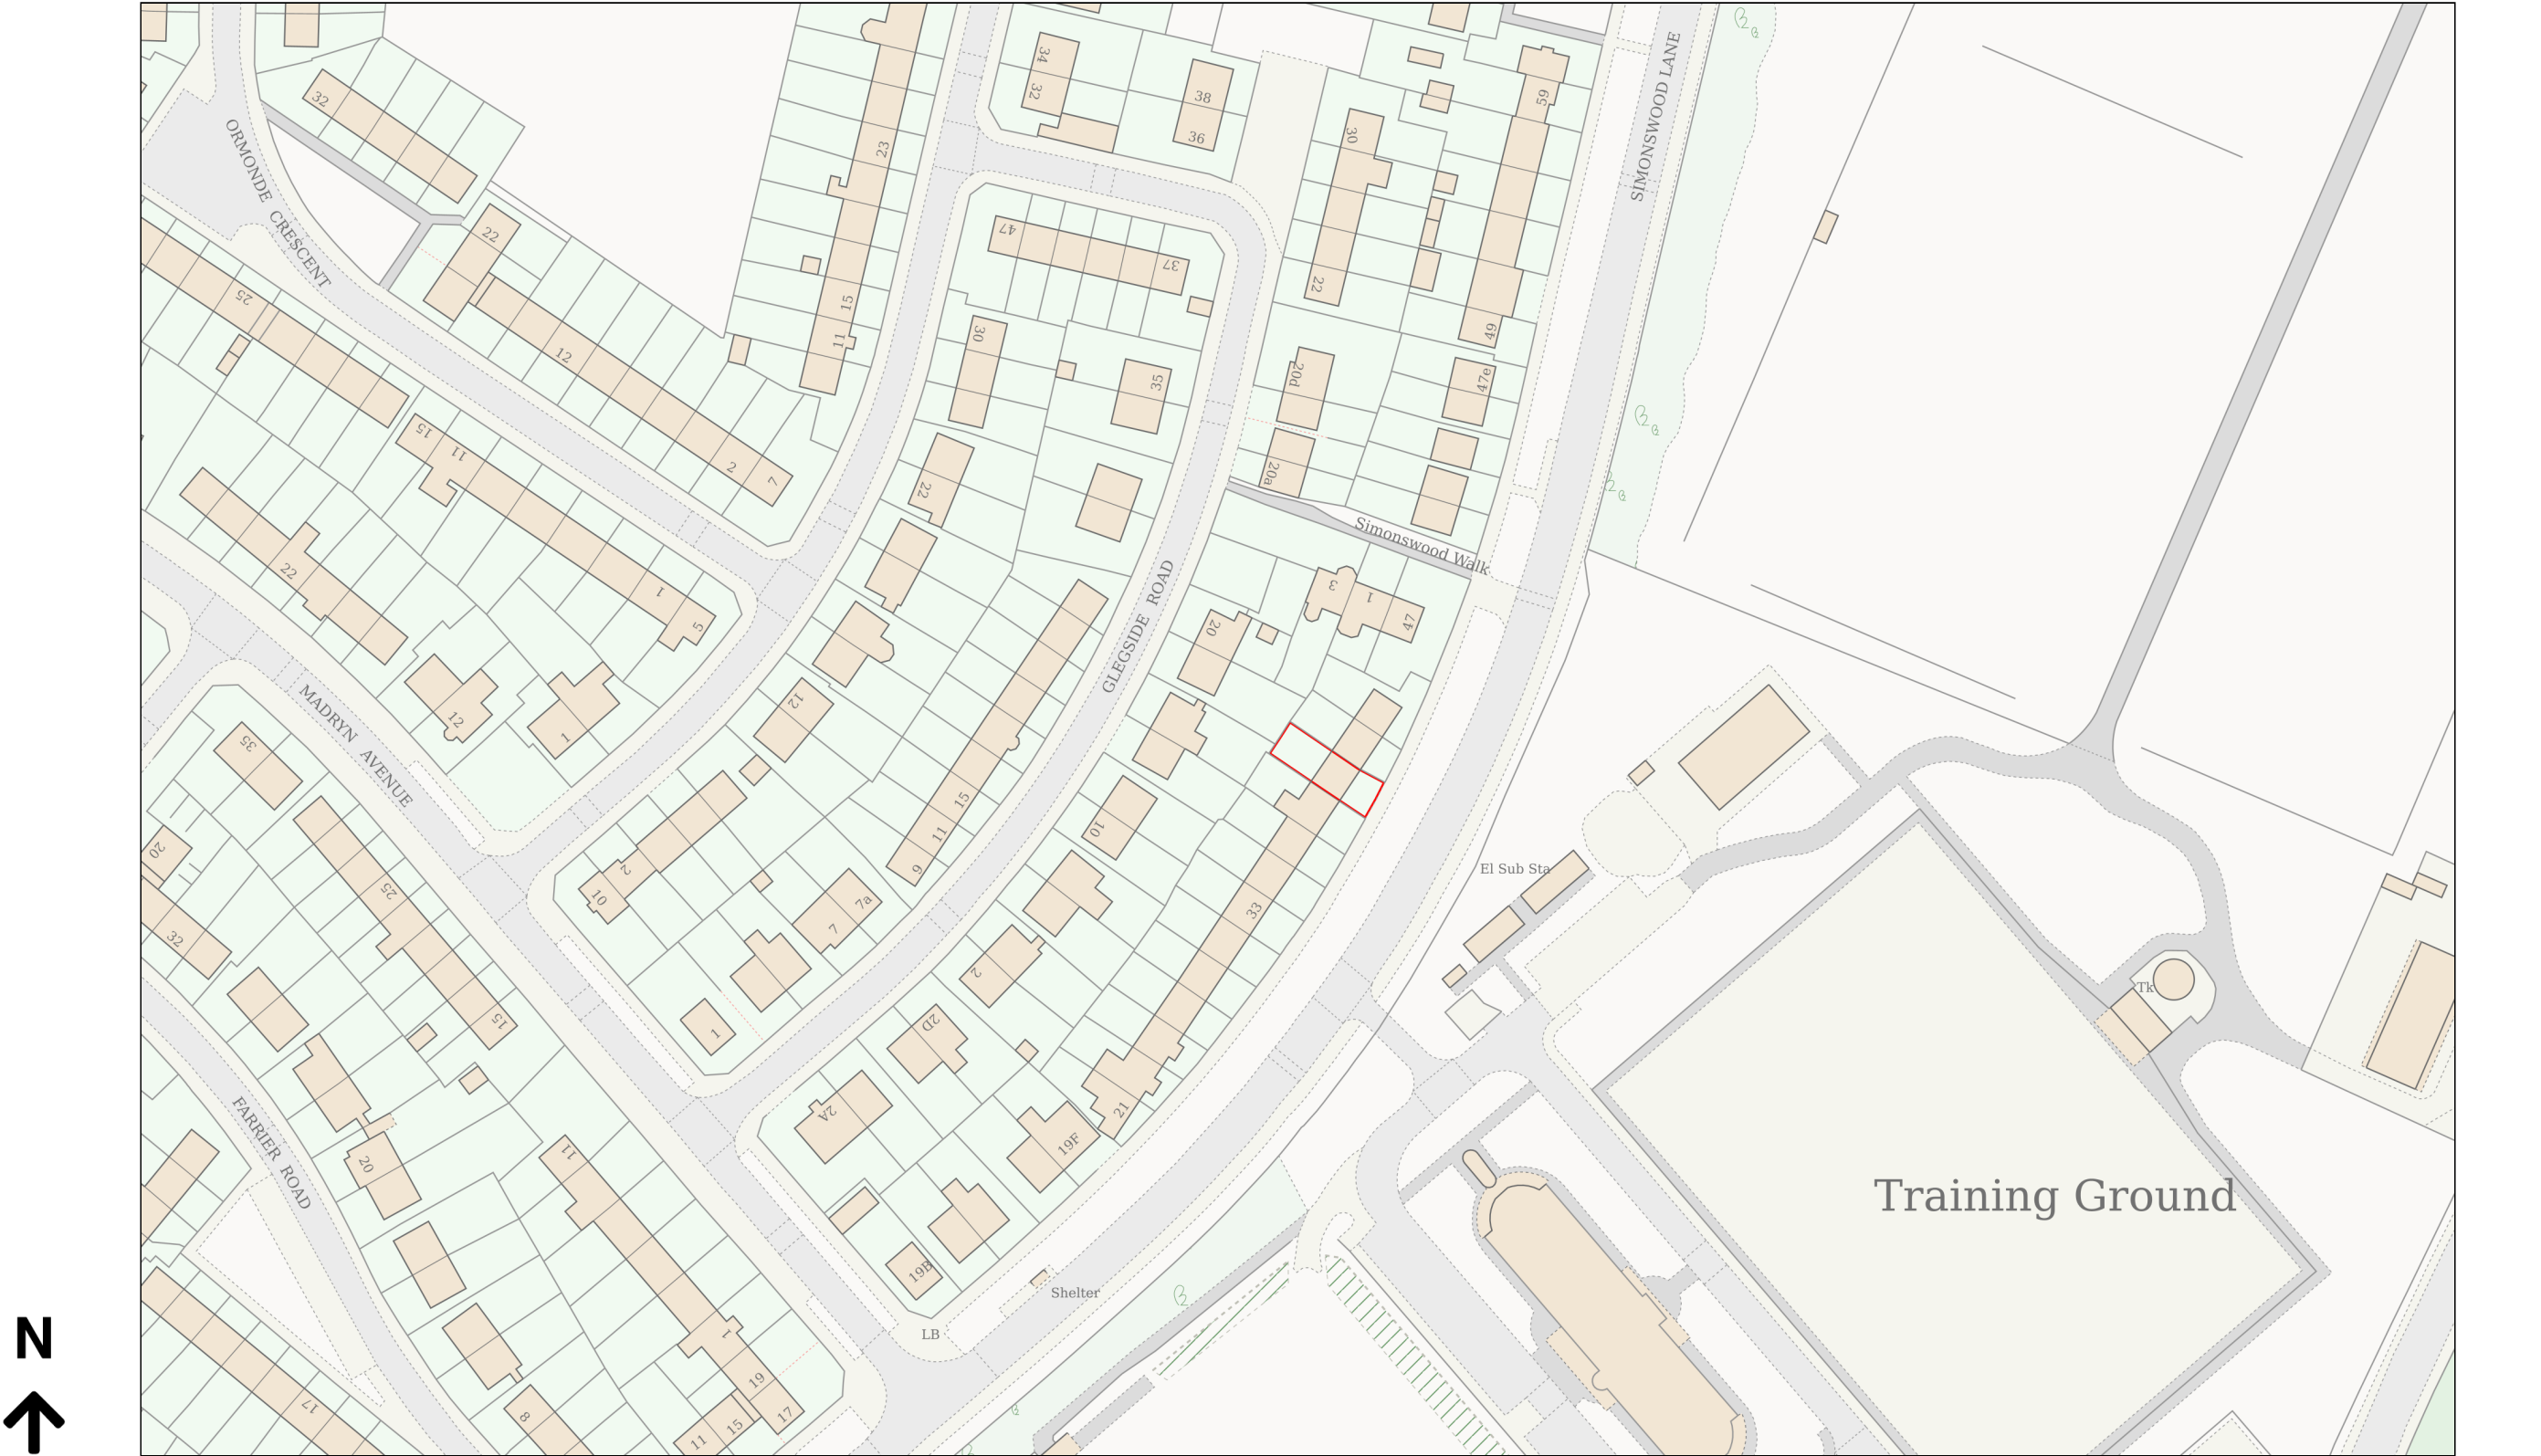

Planning Portal Reference: PP-15070029v1