



NB Responsibility is not accepted for errors made by others scaling from this drawing. All construction information should be taken from figured dimensions only

A3

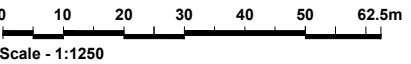

Rev	Description	By	Date

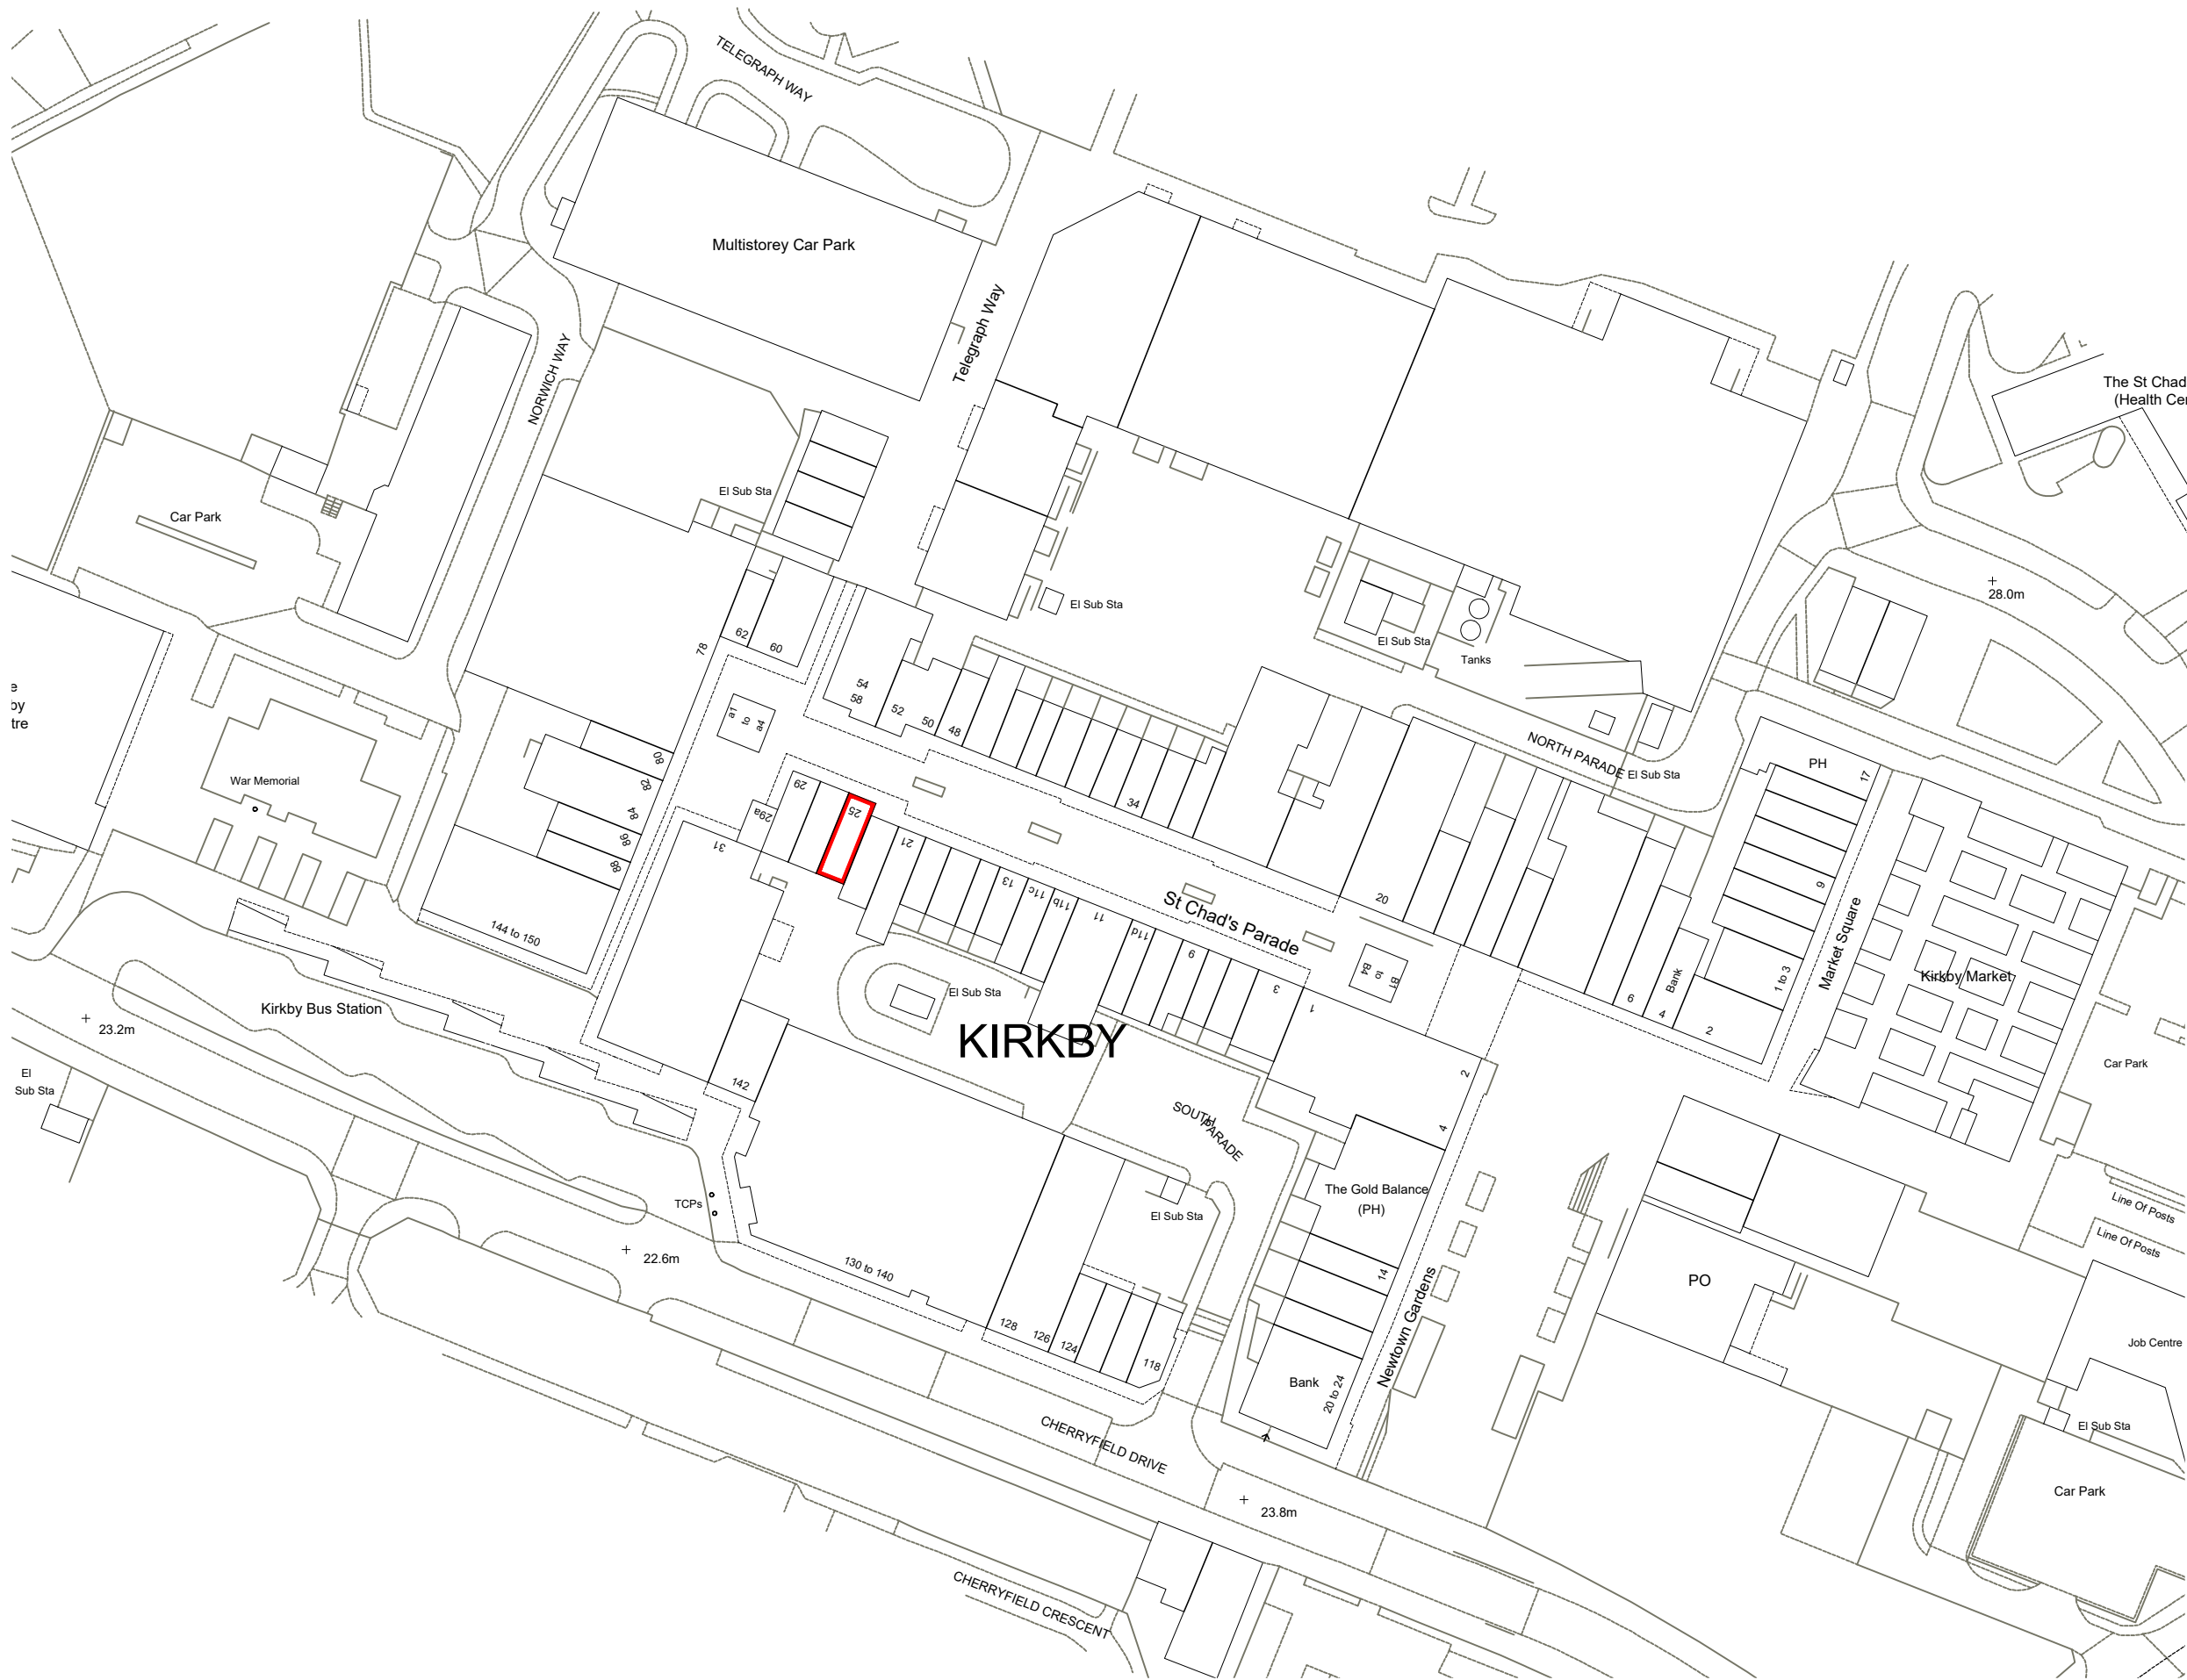

Project KIRBY SHOPPING CENTRE KIRBY		
Client NEWRIVER TRUSTEES LTD 1 & NEWRIVER TRUSTEES LTD 2		
Title 25 ST. CHADS PARADE LOCATION PLAN		
Drawn by GJS	Surveyor MME	Date JANUARY 2022
Scale 1:1250 @ A3		
Drawing Number M212108-D09-02		Revision

Layouts shown are transcribed from UKBS, Warrington, ref UKBS-8025, dated 25-08-2020 and are intended as initial indicative drawings only, subject to feasibility including detailed measured survey, Structural Engineers report, M&E Engineers report, Building Control approval, Fire Officer approval and all statutory applications.