


NB Responsibility is not accepted for errors made by others scaling from this drawing. All construction information should be taken from figured dimensions only

A3



Rev	Description	By	Date
-----	-------------	----	------

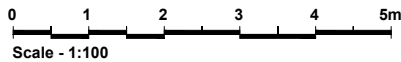

Project
KIRBY SHOPPING CENTRE
KIRBY



Client
NEWRIVER TRUSTEES LTD 1 &
NEWRIVER TRUSTEES LTD 2

Title
25 ST. CHADS PARADE - AS EXISTING
GROUND & FIRST FLOORS

Drawn by GJS	Surveyor MME	Date JANUARY 2022
-----------------	-----------------	----------------------

Scale
1:100 @ A3

Drawing Number M212108-A01-01	Revision
----------------------------------	----------

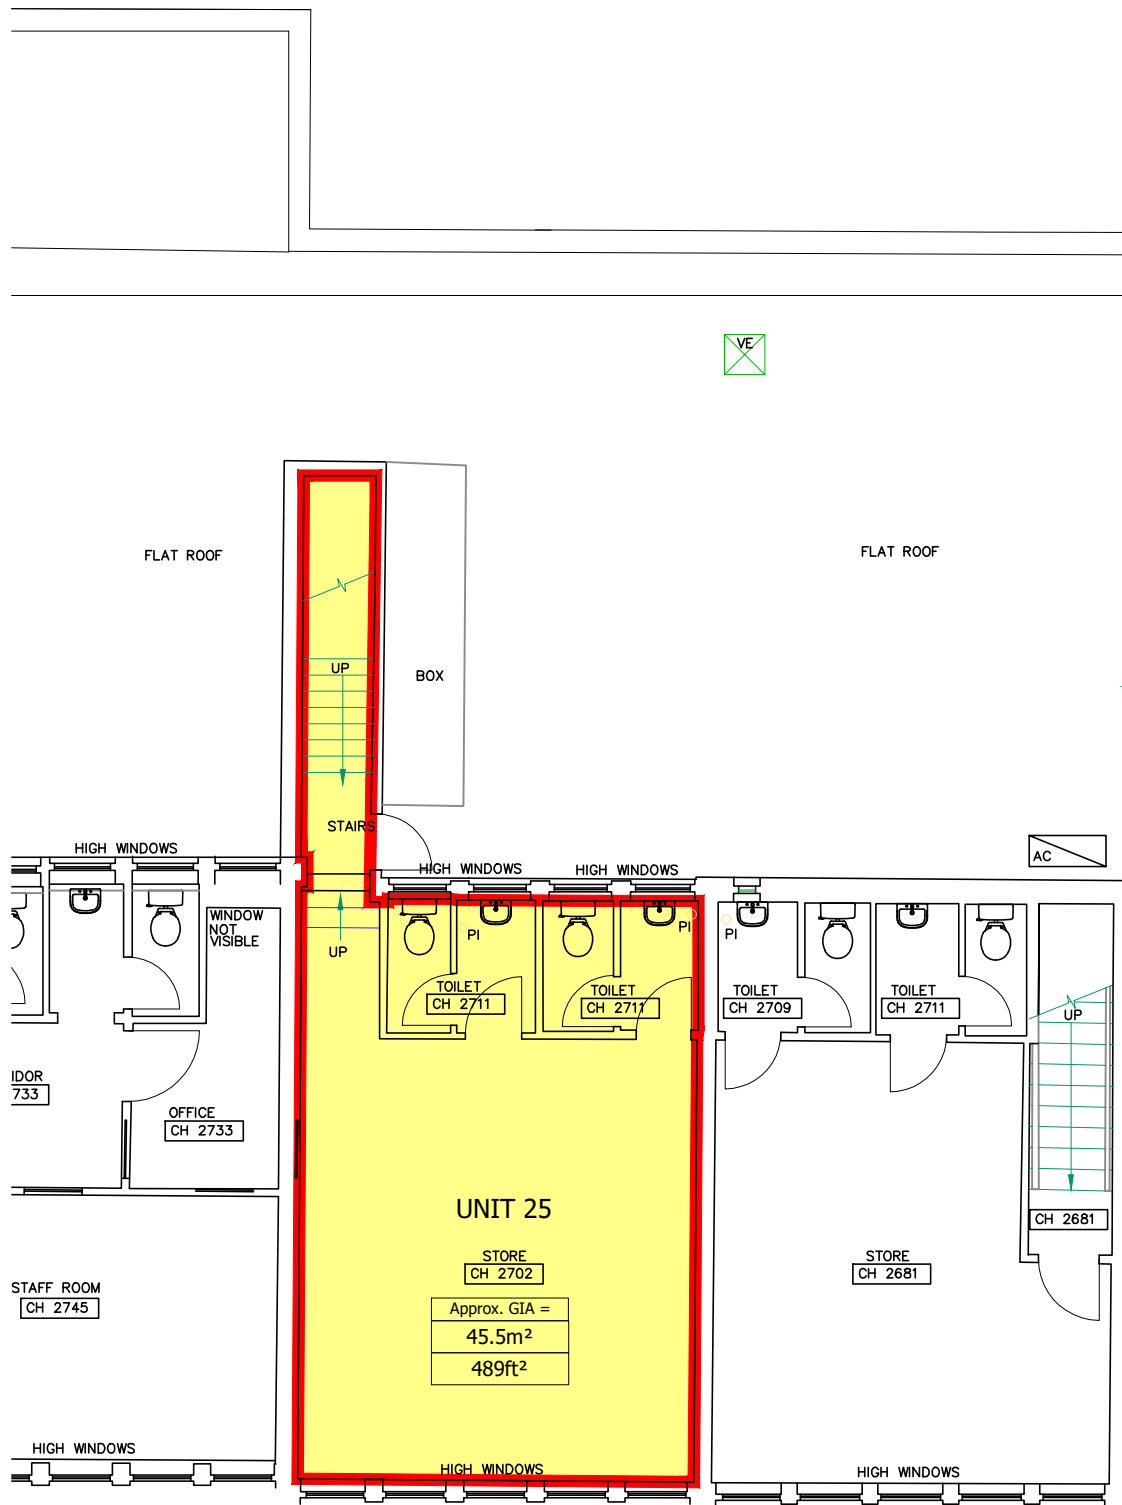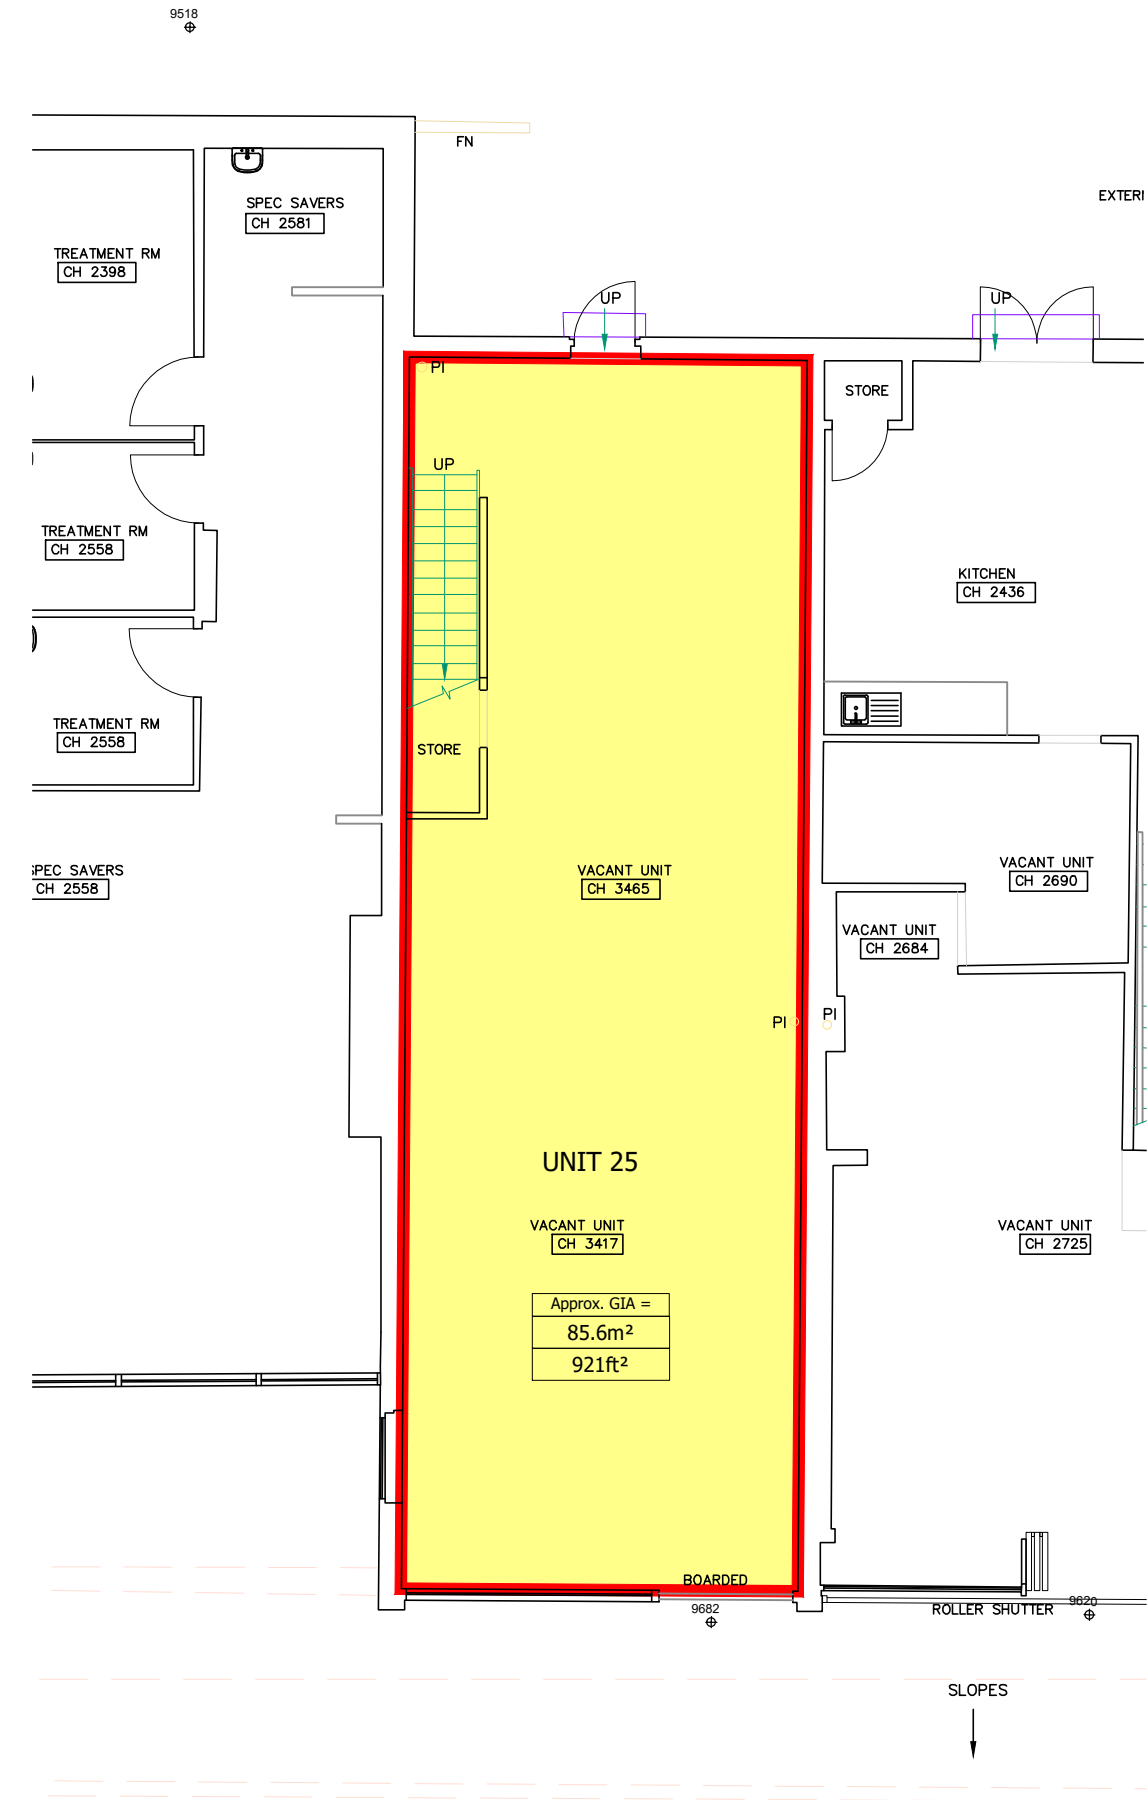

Layouts shown are transcribed from UKBS, Warrington, ref UKBS-8025, dated 25-08-2020 and are intended as initial indicative drawings only, subject to feasibility including detailed measured survey, Structural Engineers report, M&E Engineers report, Building Control approval, Fire Officer approval and all statutory applications.