



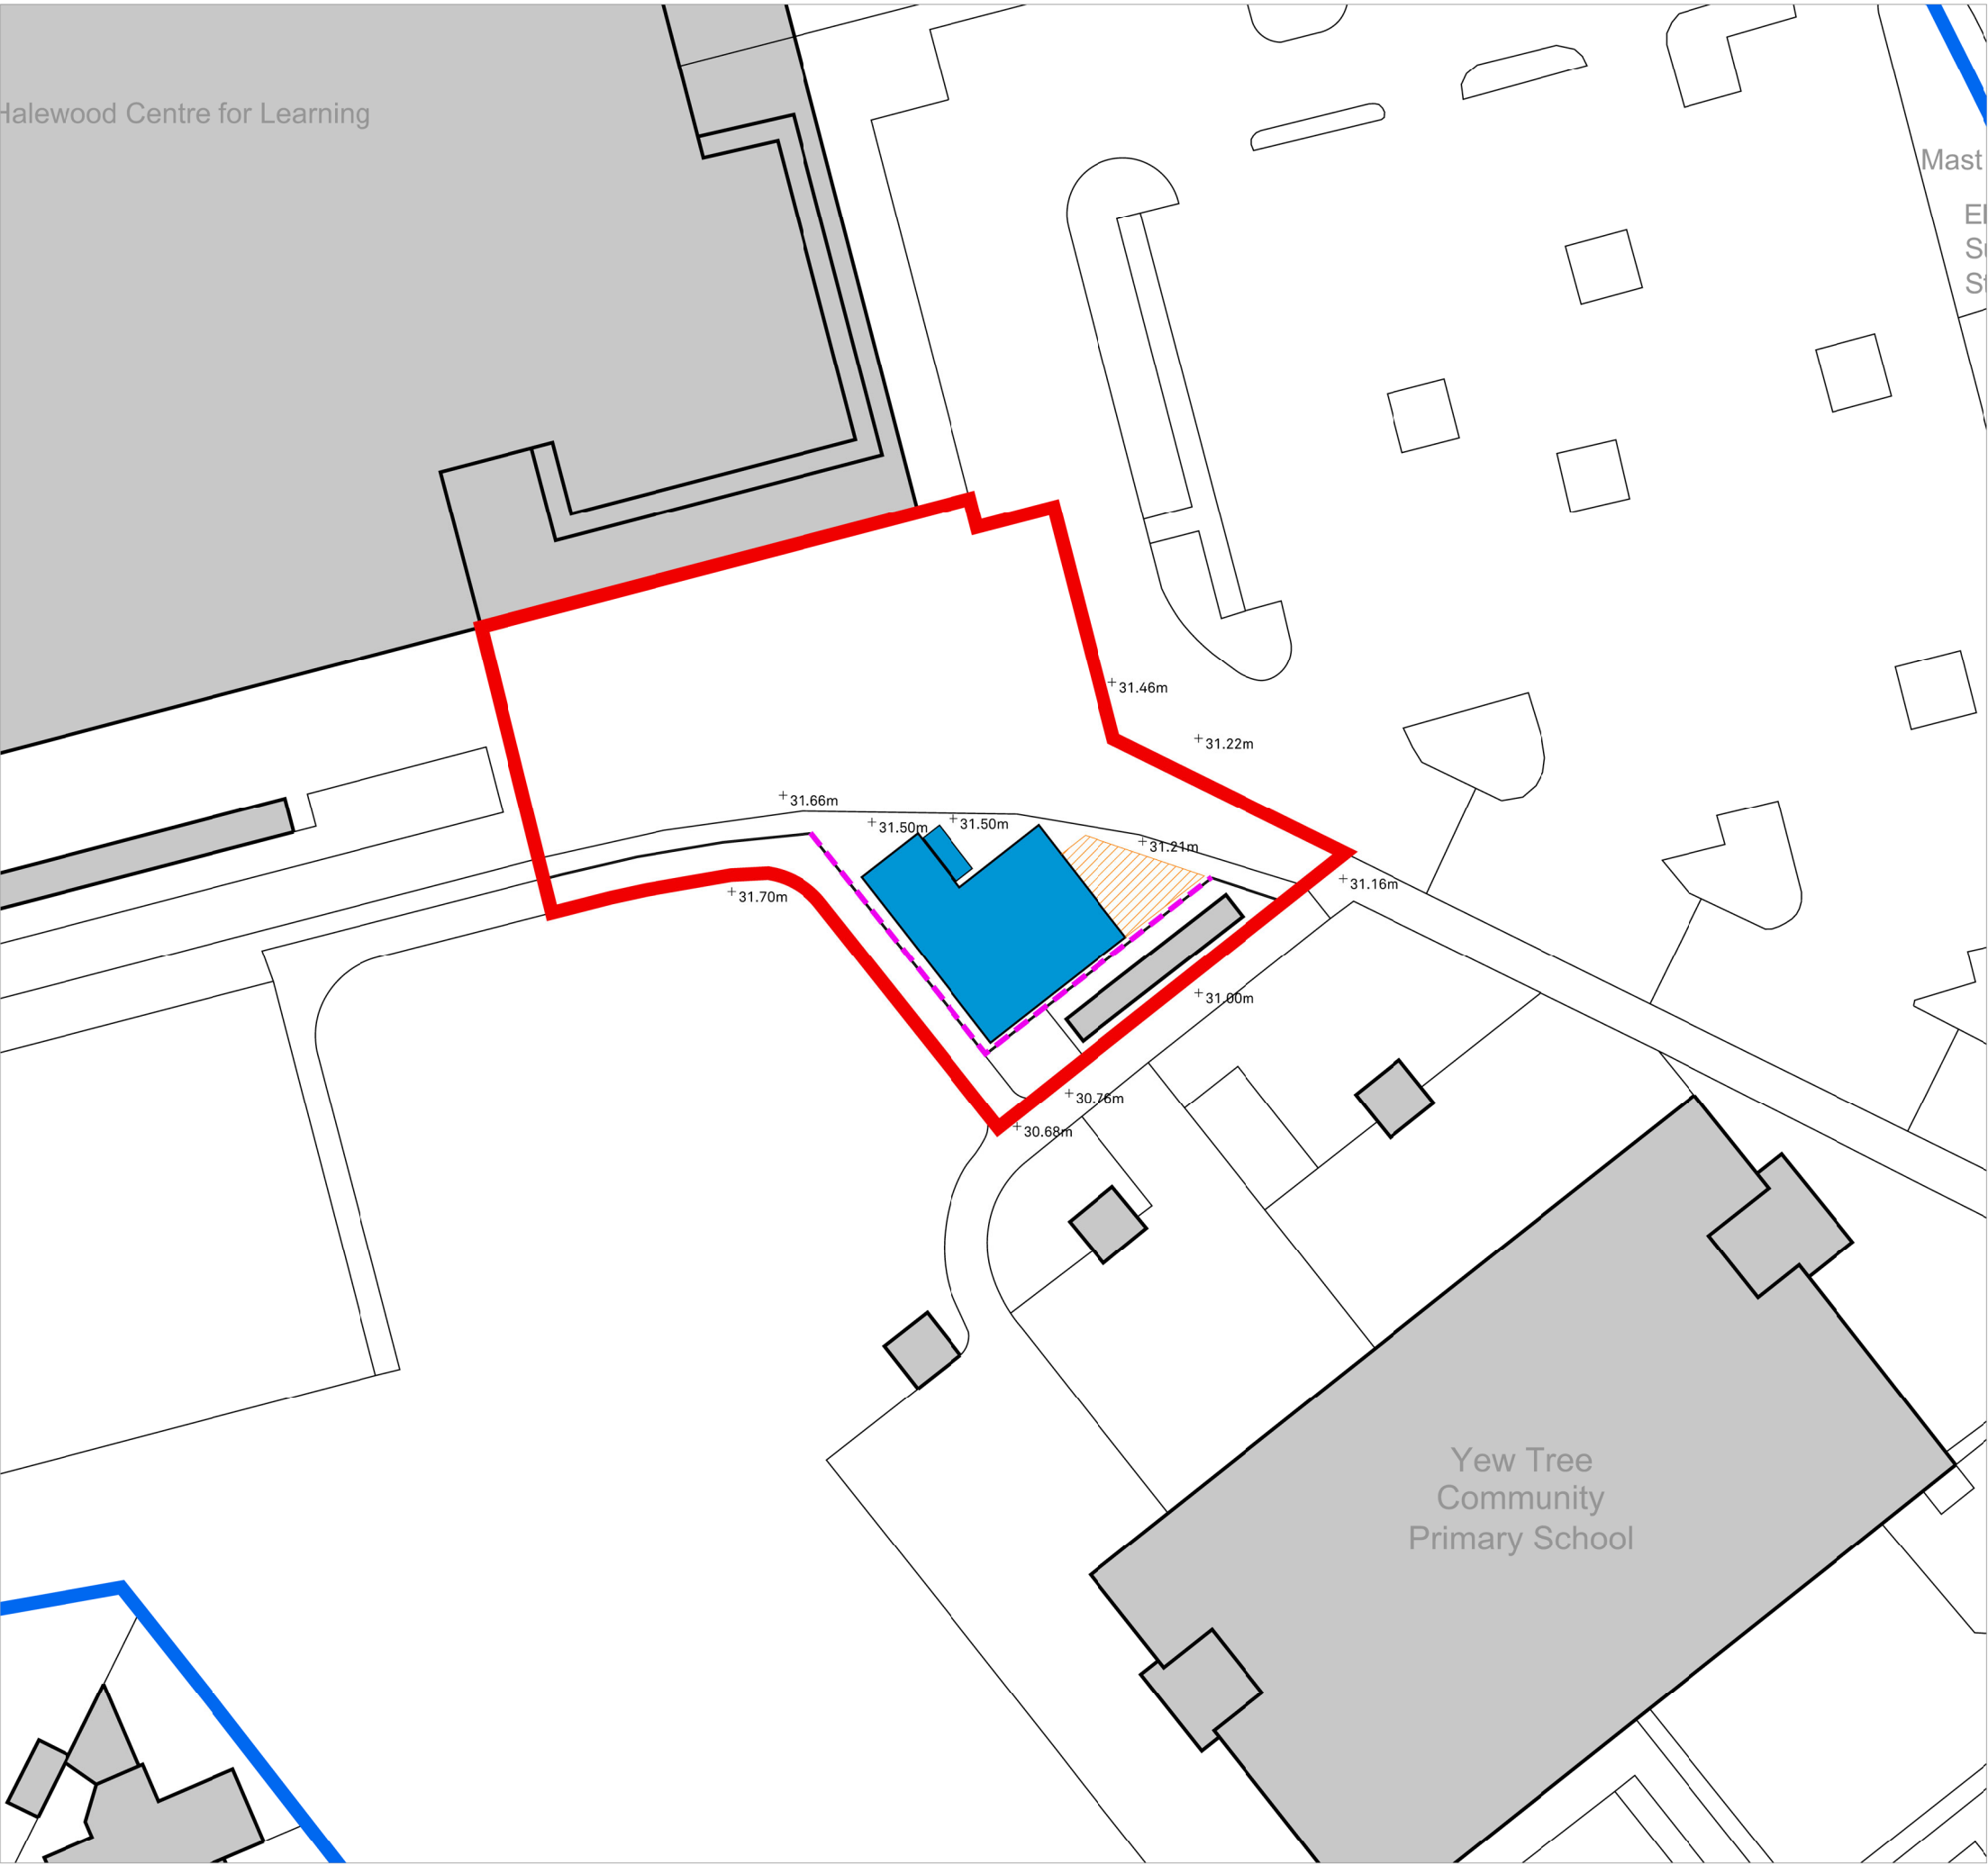

Notes

This document is © Falconer Chester Hall Limited.
All drawing measurements shall not be obtained by scaling. Any discrepancies on this document to be immediately reported to the Architect. Verify all dimensions and levels prior to construction. This Document shall be read in conjunction with related documents, specifications and associated models.

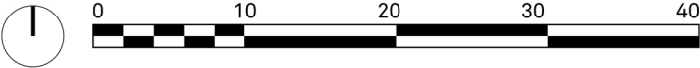

- Site Boundary
- Application Site Boundary
- Proposed Modular Building
- Proposed New External Space
- Proposed New Fence Line

P01	27.05.26	AM	MG	First Issue
Rev:	Date:	By:	Chk By:	Rev Note:

FALCONER
CHESTER
HALL

FCH

London | Liverpool | Manchester | www.fcharchitects.com | +44(0)151 243 5800

Project Title			Rev
Yew Tree Academy, Halewood			
Client			
Wade Deacon Trust			
Drawing Title			Drawn By
Proposed External Works Plan			
Drawing No.			Checked By
P23093-FCH-XX-XX-DR-A-1200			
Status	Issue suitable for:	Date	Scale
S2	Information	26.05.26	
Job No.	Drawing Stage	Scale	Checked By
P23-093	Planning	1:500 @ A3	