


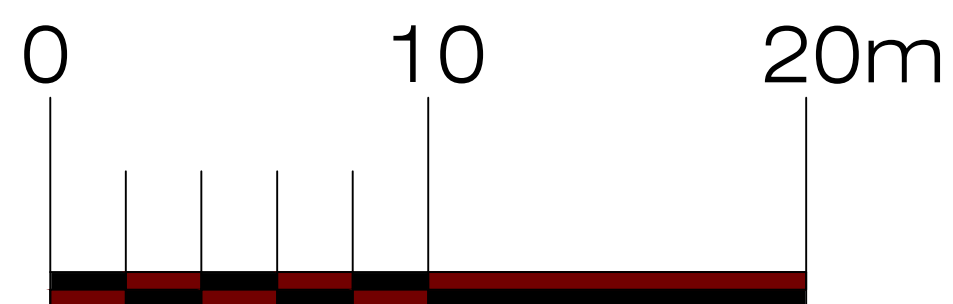

© Crown Copyright and
database rights 2022 OS
100047474

Address 82 Fernwood Drive, L26				
Job Title Single storey extension to rear				
Drawing title Block Plan				
Chkd	Appvd	date June '26	scale 1:200 @ A2	Dwg No. 004