


ex garage conversion


rendered and painted finish to match
existing elevations all to spec

extension beyond
1240

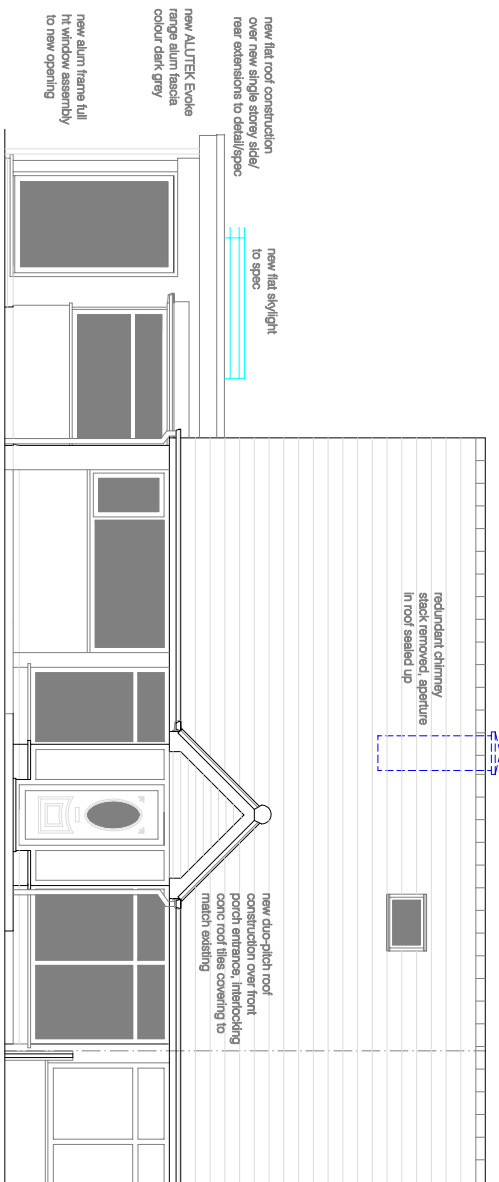


**new single storey side/rear extensions
beyond in masonry cavity wall construction**


.....

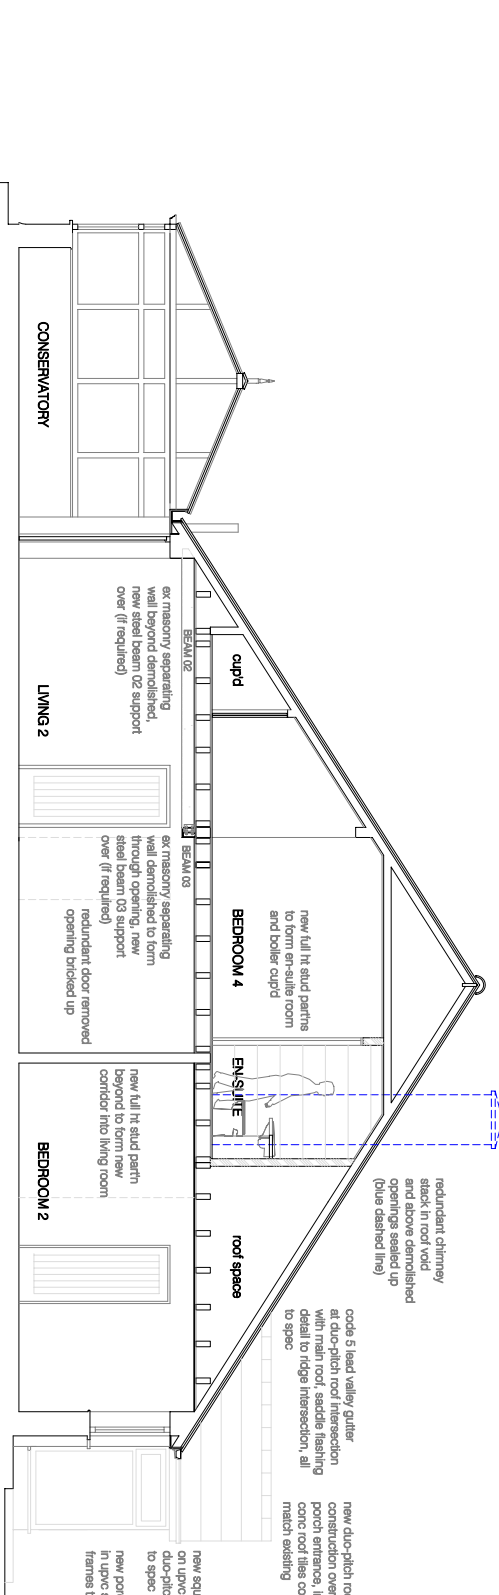

1240

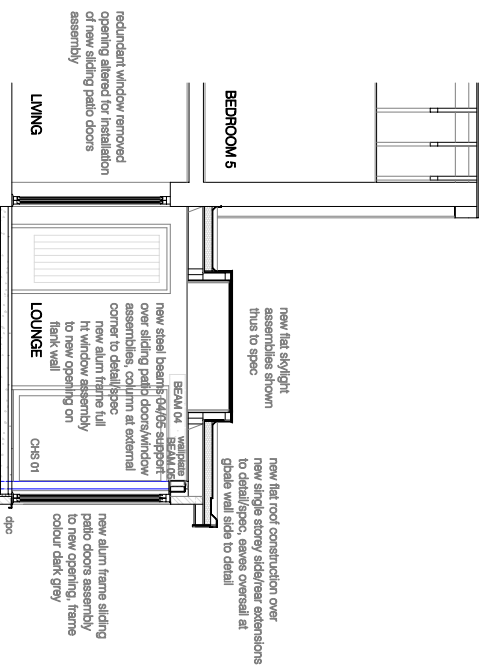

2000

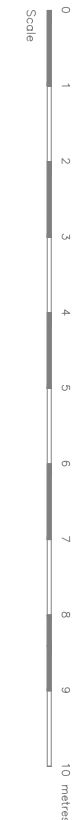

Client	Mr Narasimhan CHIVAGUAMAR		
Project	Proposed garage conversion and erect single storey extension at side and porch extension at front 36 POPLAR DRIVE, KIRKBY, LIVERPOOL, L32 0RU		
Drawing Title	ELEVATIONS AND SECTION AS PROPOSED		
Scale	1:100 @ A3	Date	May 2023
		Drawing No.	38PD/04