




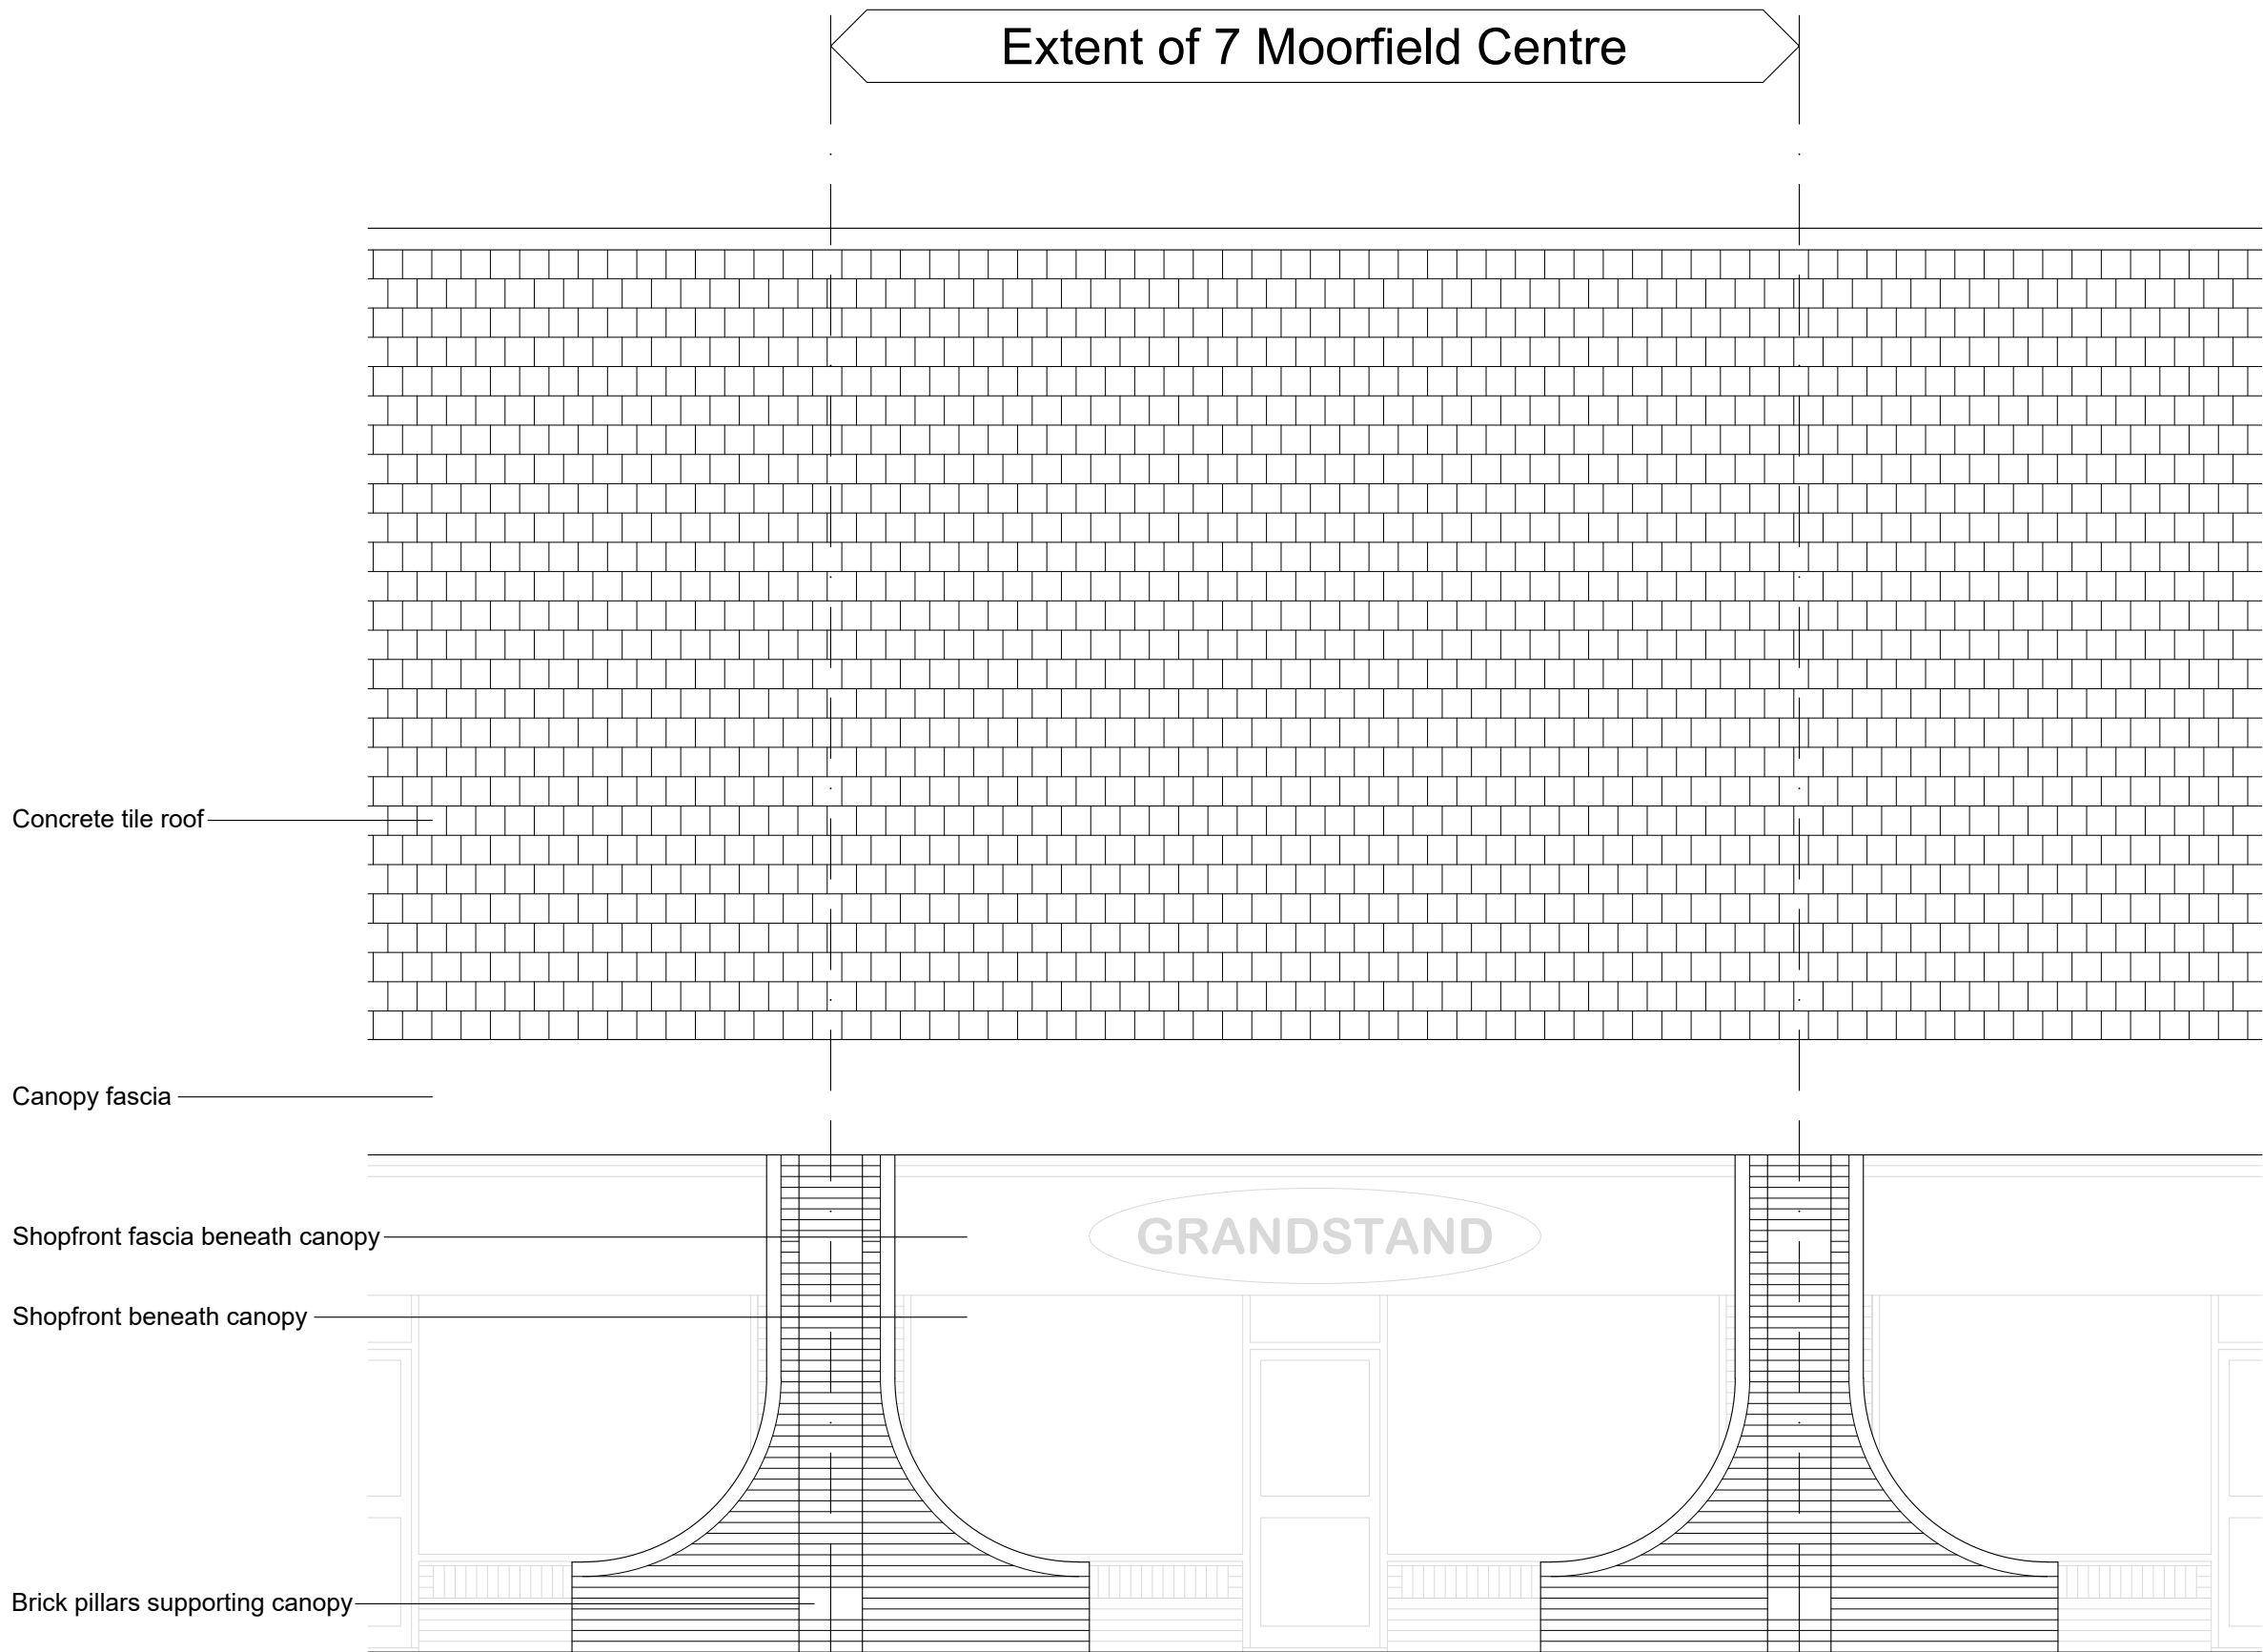


Existing Elevation From Car Park Outside Canopy 1:50

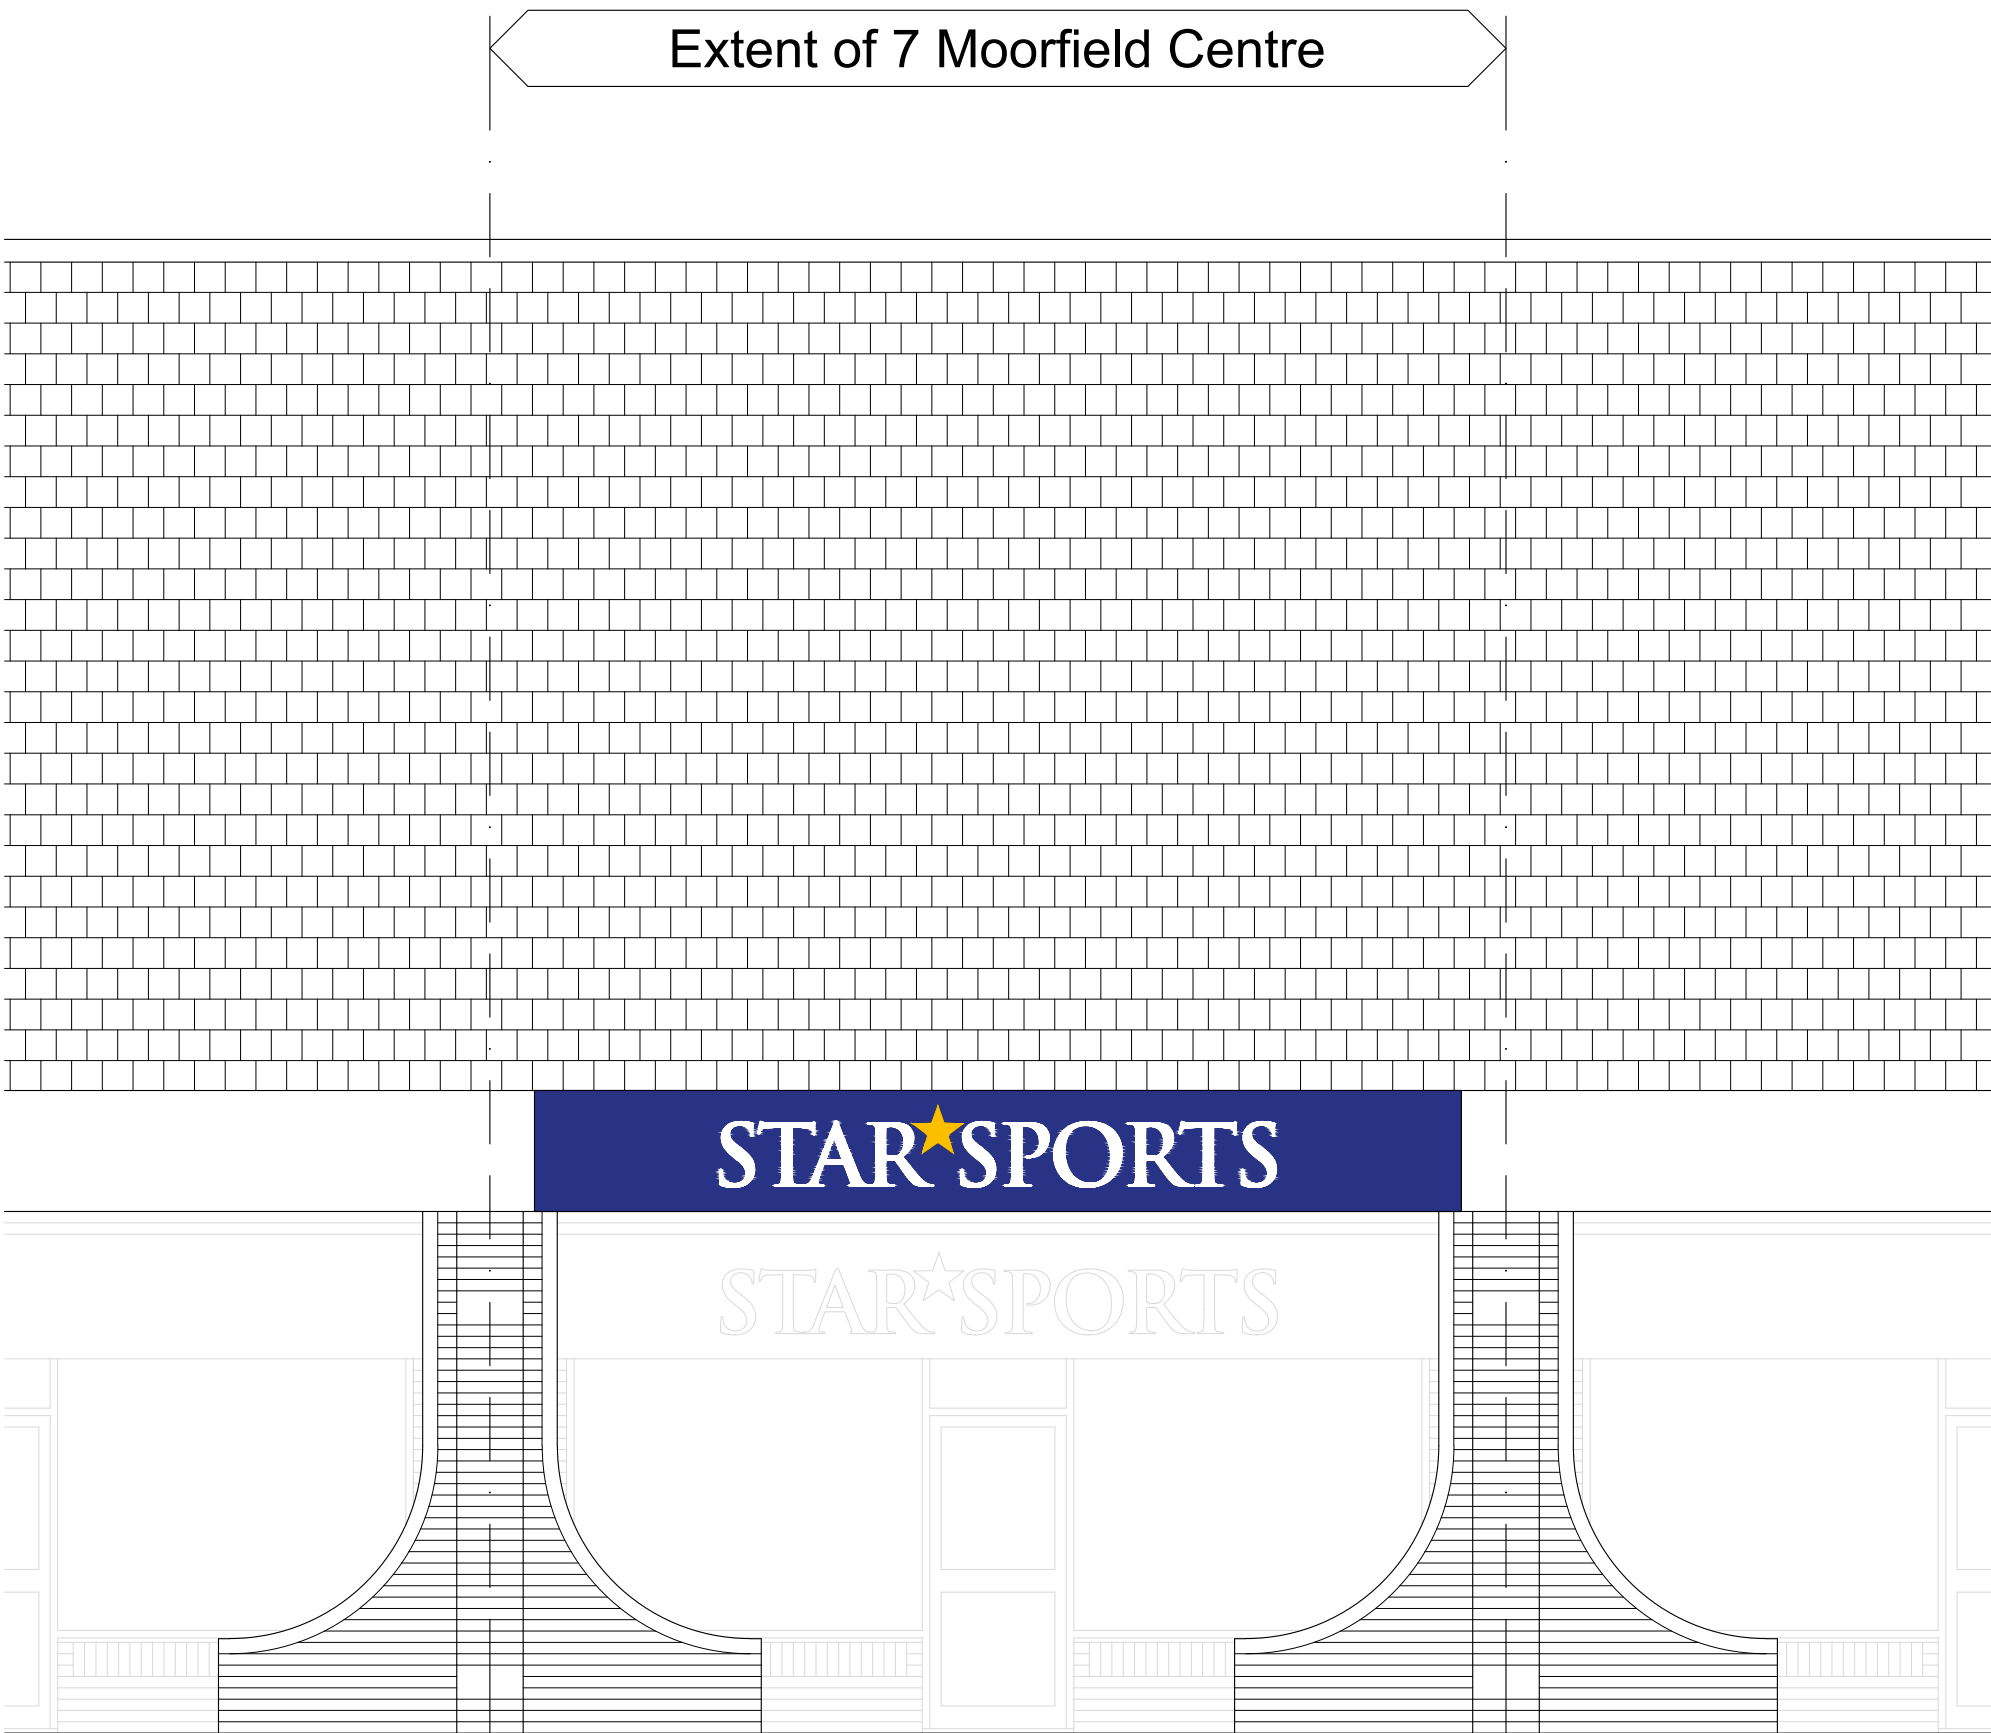

Proposed Elevation From Car Park Outside Canopy 1:50

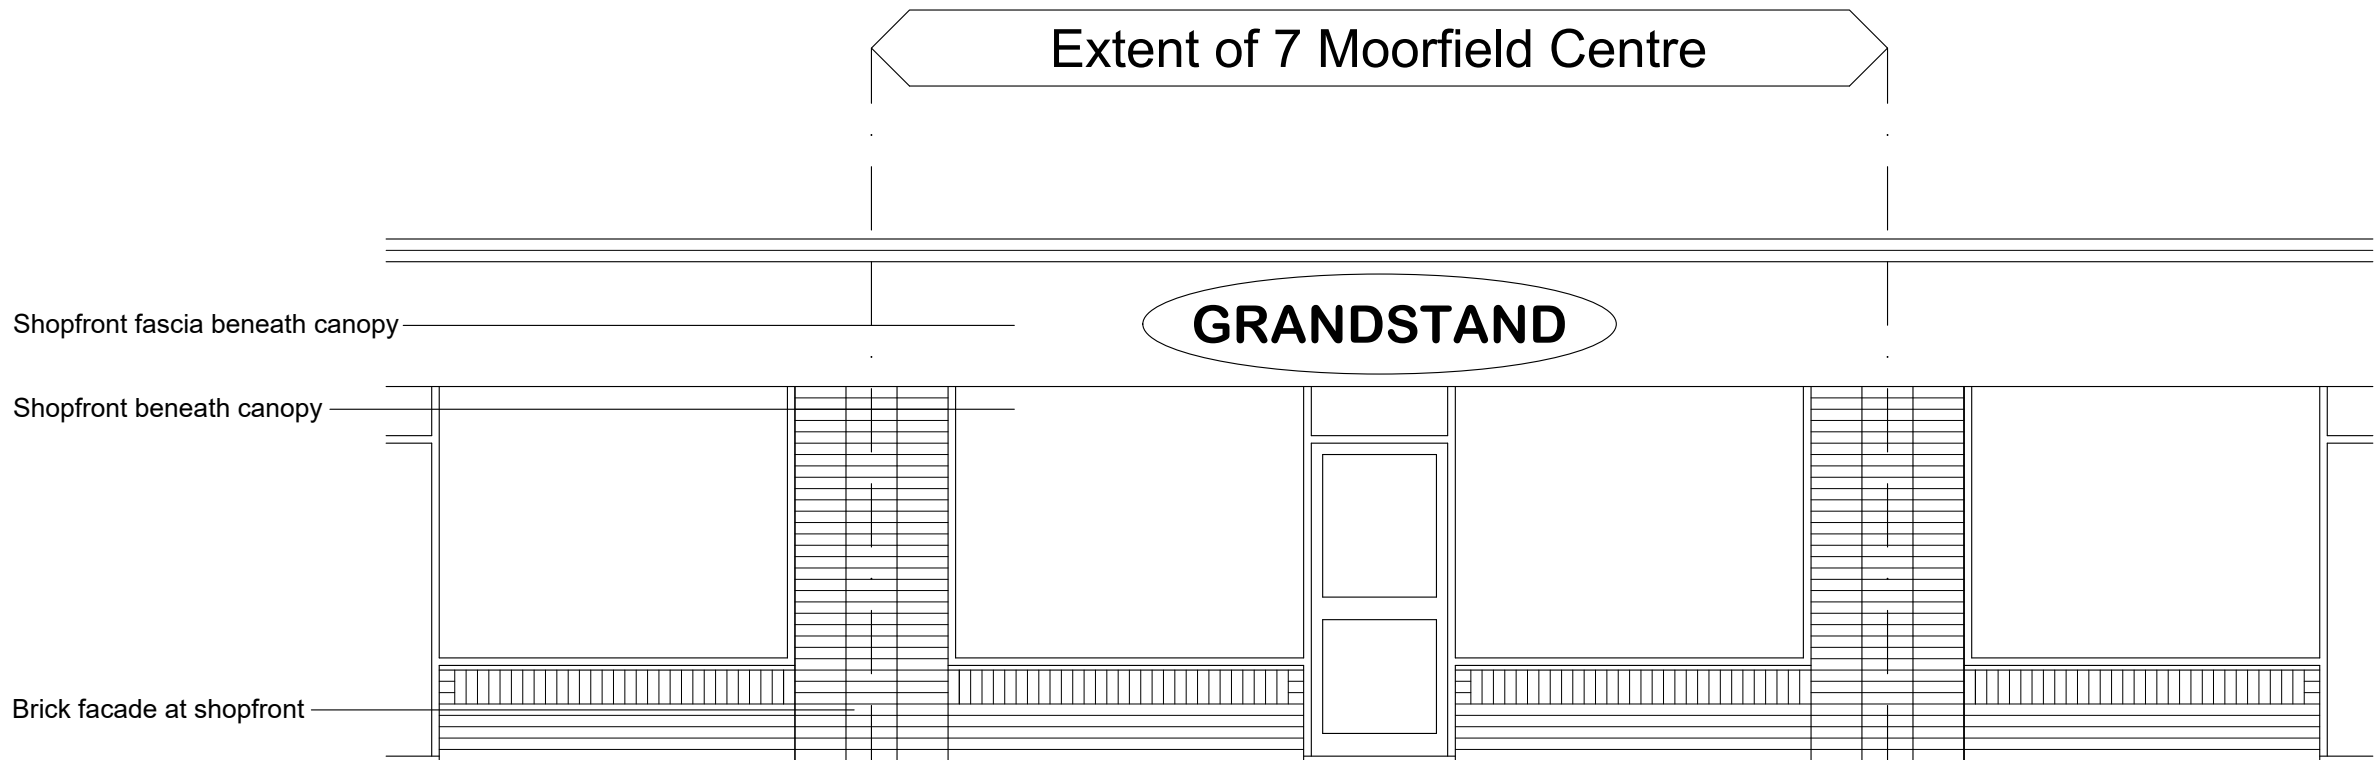

Existing Elevation of Shofront Under Canopy 1:50

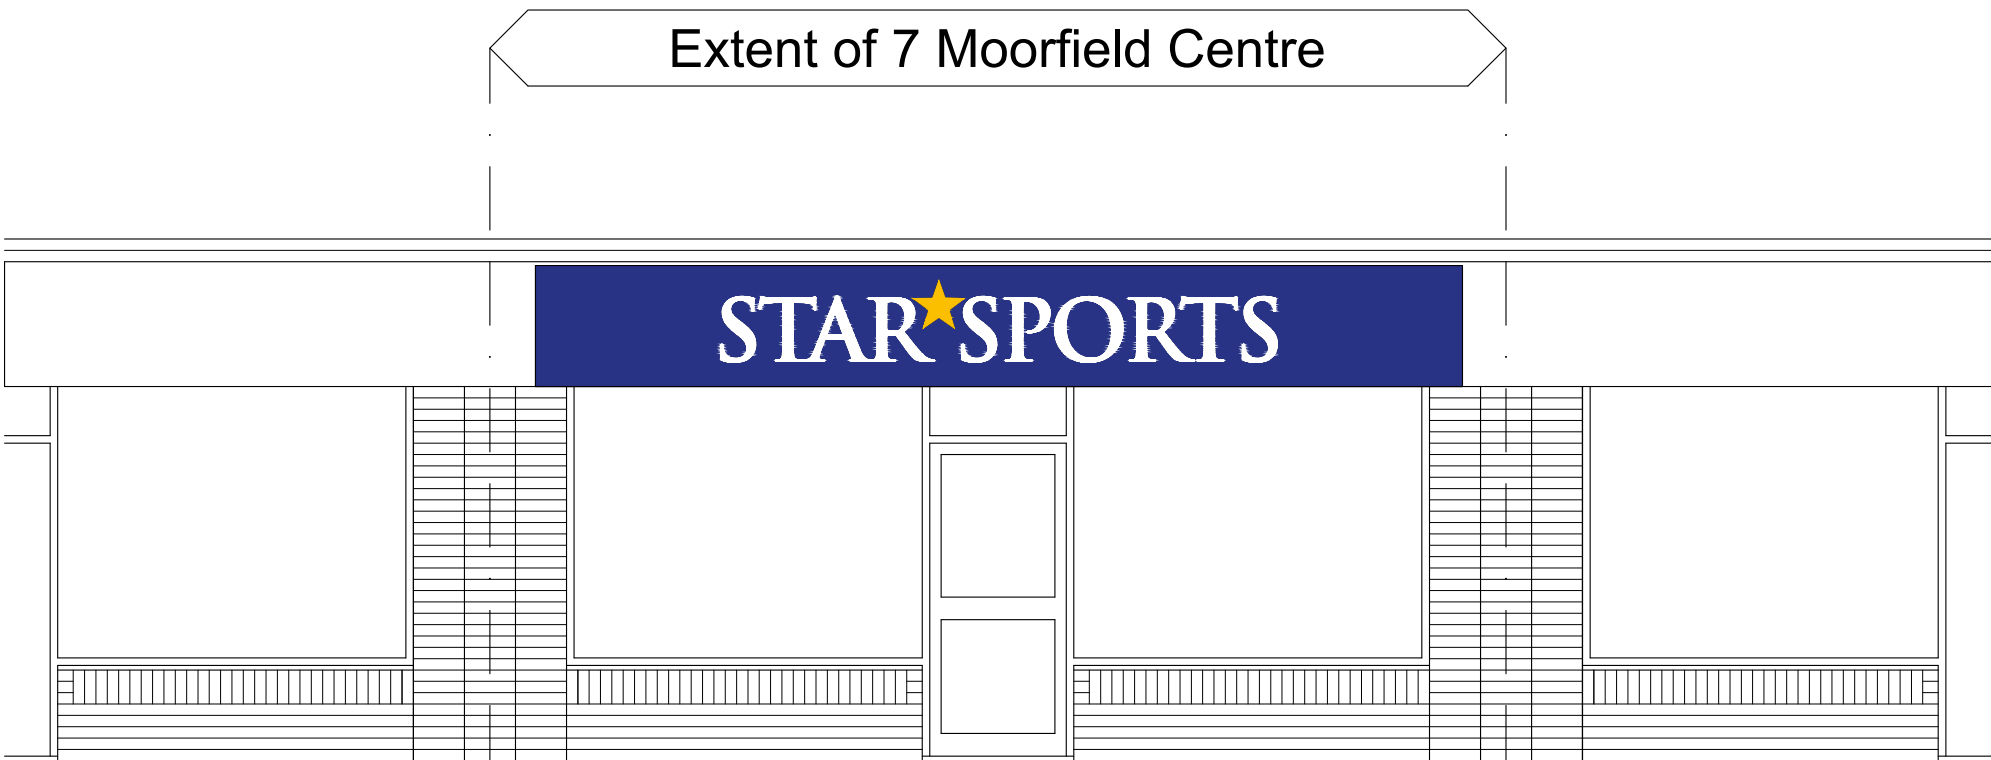

Proposed Elevation of Shofront Under Canopy 1:50

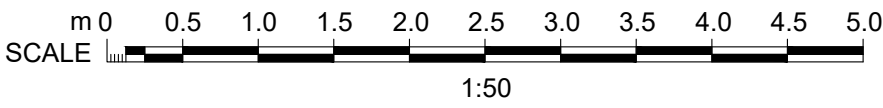


Photo Montage of Proposed Signage


Proposed Shop Fascia Sign Elevation



Proposed Canopy Sign Elevation




Proposed Sign Details 1:20

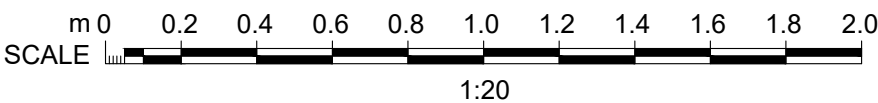

IMPORTANT
© This drawing is copyright and remains the property of this practice
Do not scale this drawing
All dimensions to be checked on site
Positions of existing services to be confirmed prior to proceeding

REVISION STATUS
S Information issued for feasibility or scheme design
T Information issued for tender purposes only
C Information issued for Construction
NB: Only those drawings containing a C revision to be used for construction

NOTES

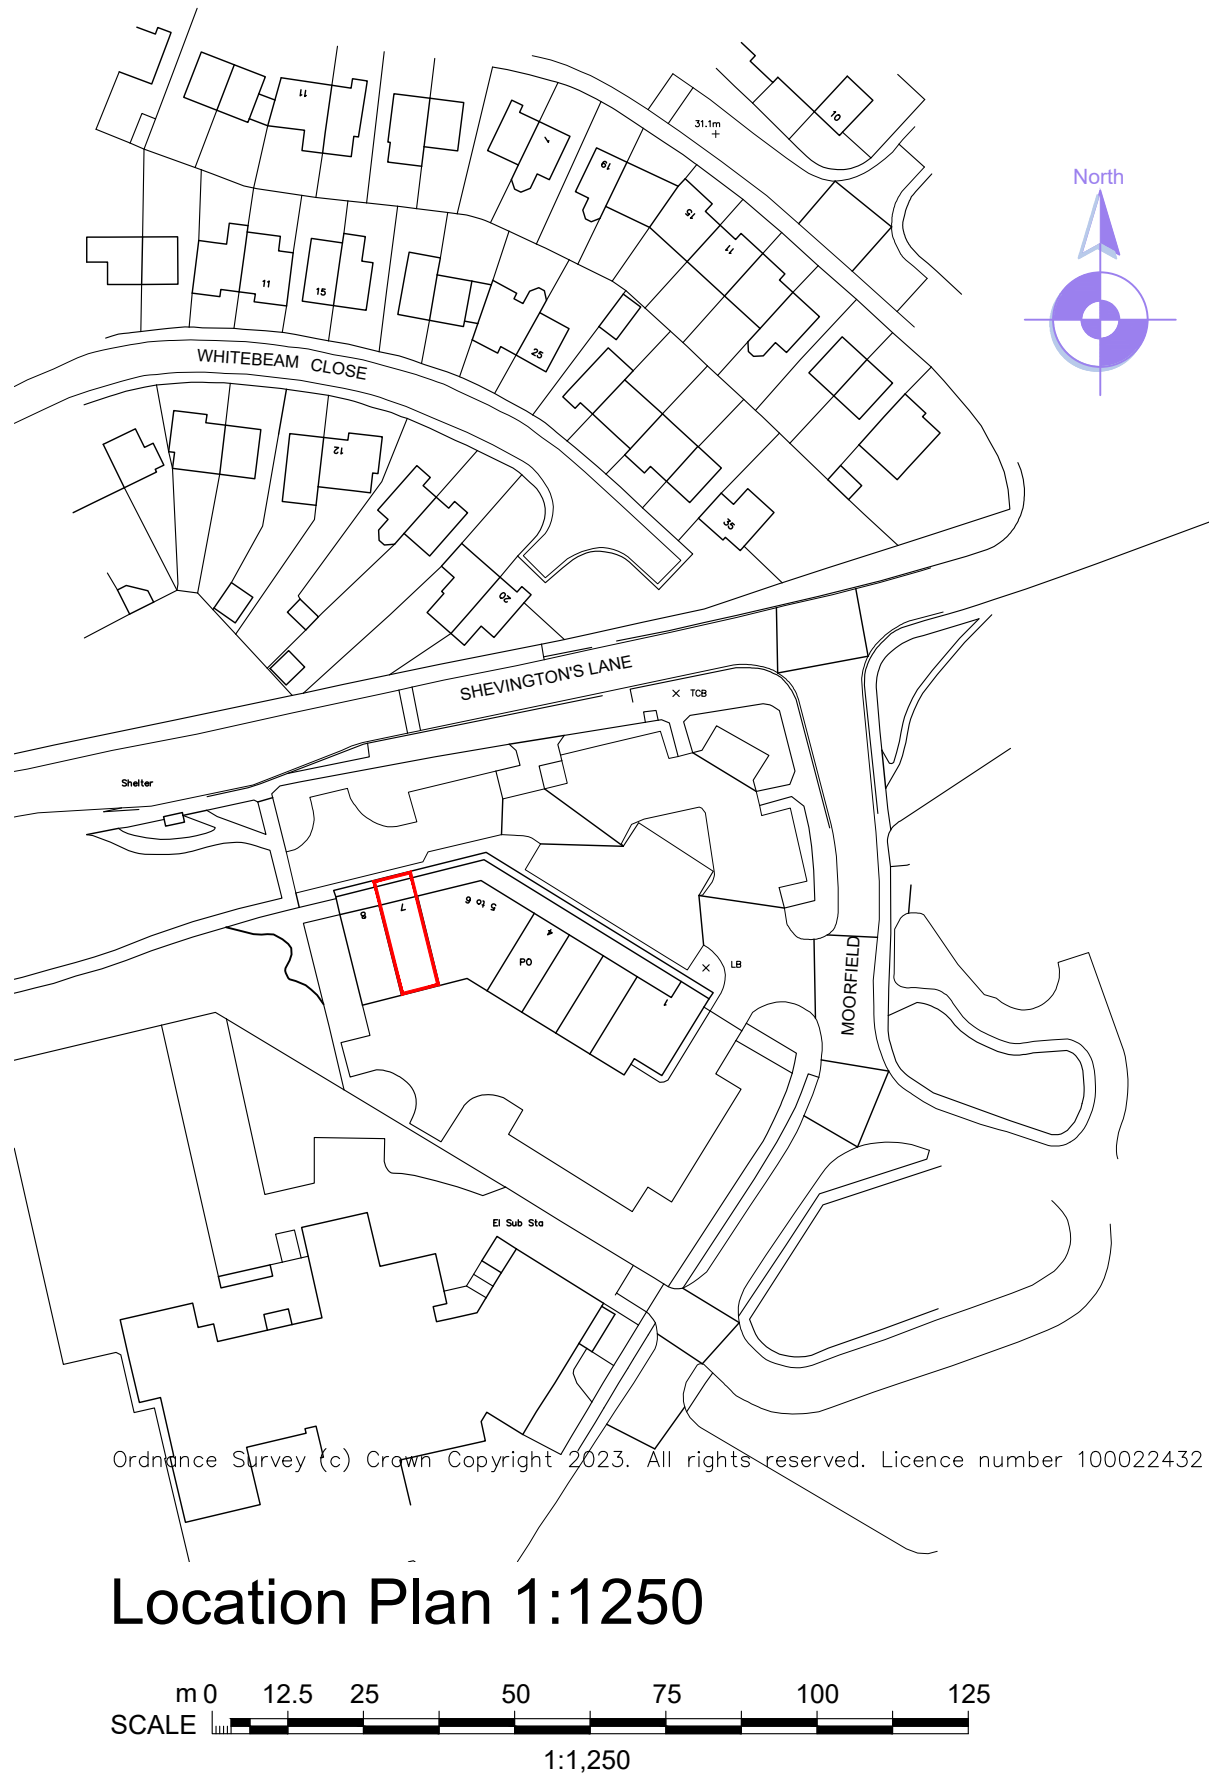

Location Plan 1:1250



REVISION	DATE	DESCRIPTION

CLIENT
Star Sports

PROJECT
Proposed Signage 7 Moorfield Centre

DRAWING TITLE
Existing & Proposed Details

SCALE	DATE	DRAWN	CHECKED
As noted @ A1	Jun '23	PRH	

DRG NO.	REVISION
EAD_209_P_01	